


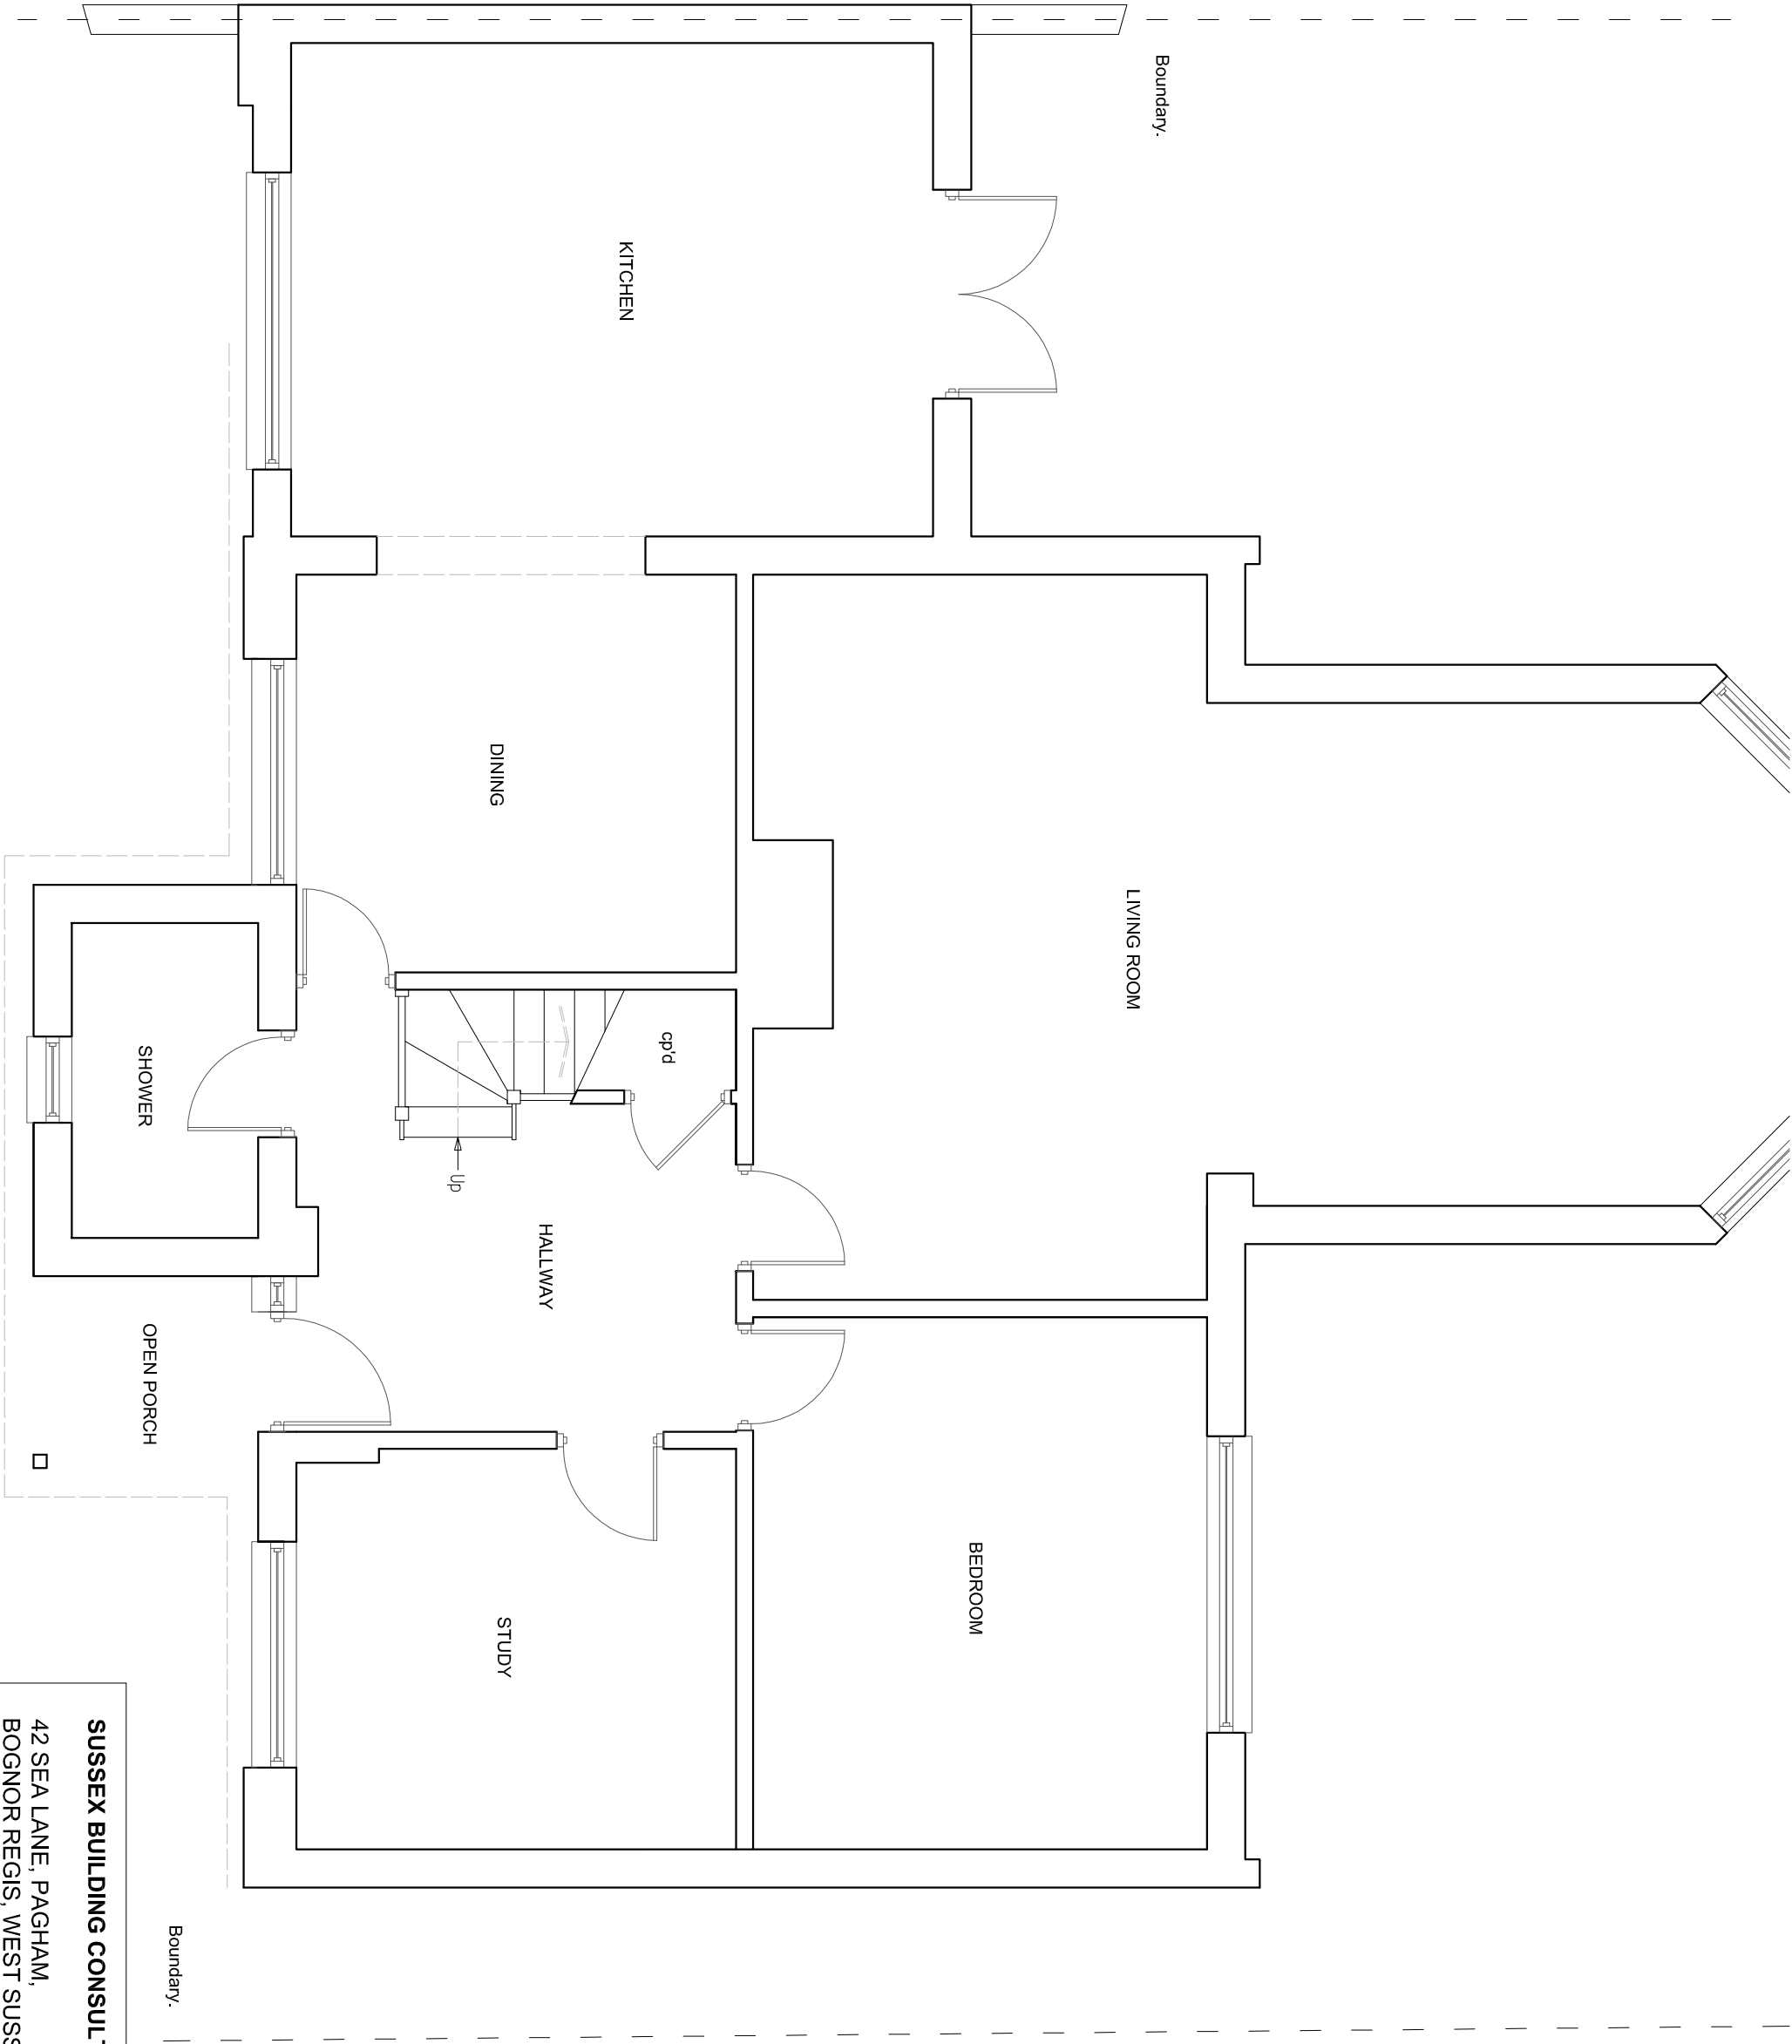

EXISTING GROUND FLOOR PLAN

SUSSEX BUILDING CONSULTANCY LIMITED

42 SEA LANE, PAGHAM,
BOGNOR REGIS, WEST SUSSEX.

SCALE - 1/50 REV - DATE - 17/04/2018



LABC
partner

3 NORTHGATE ROAD
BOGNOR REGIS
PO21 5LZ
TEL/FAX • (01243) 861379