


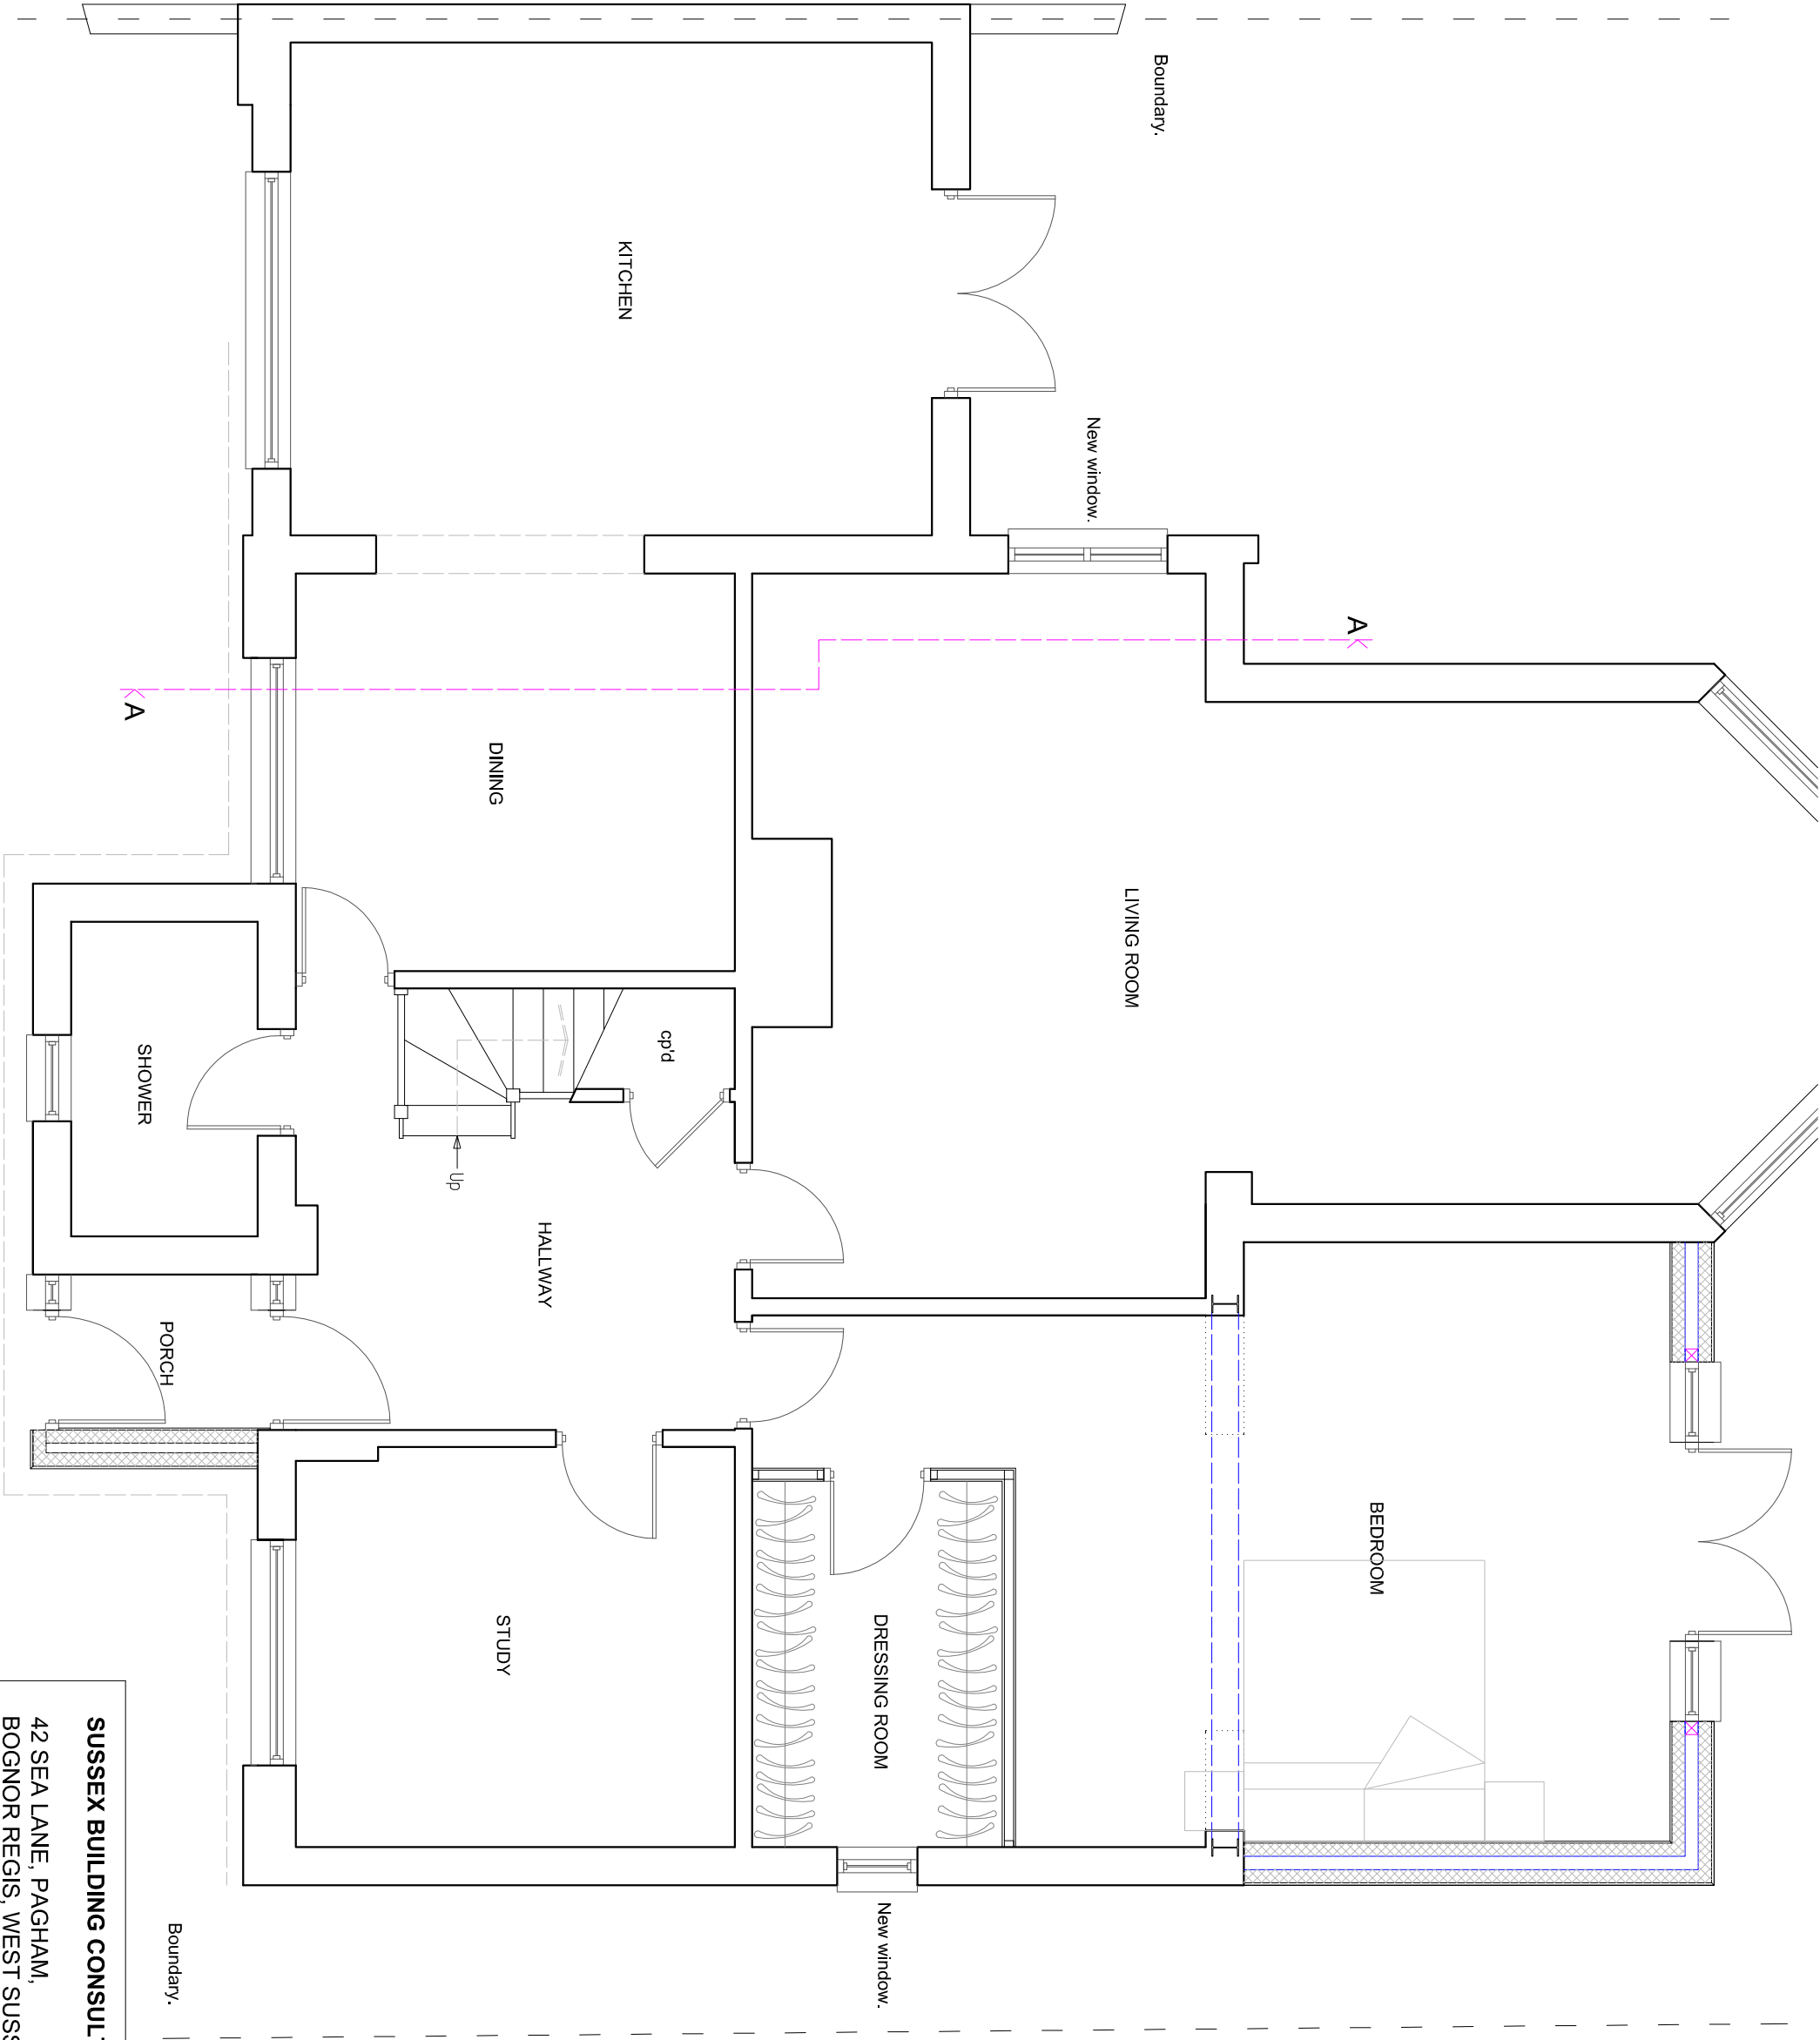

PROPOSED GROUND FLOOR PLAN

SUSSEX BUILDING CONSULTANCY LIMITED

42 SEA LANE, PAGHAM,
BOGNOR REGIS, WEST SUSSEX.

SCALE - 1/50 REV - DATE - 11/05/2018



partner
LABC

3 NORTHGATE ROAD
BOGNOR REGIS
PO21 5LZ

TEL/FAX - (01243) 861379

ARUN DISTRICT COUNCIL P/58/18/HH