


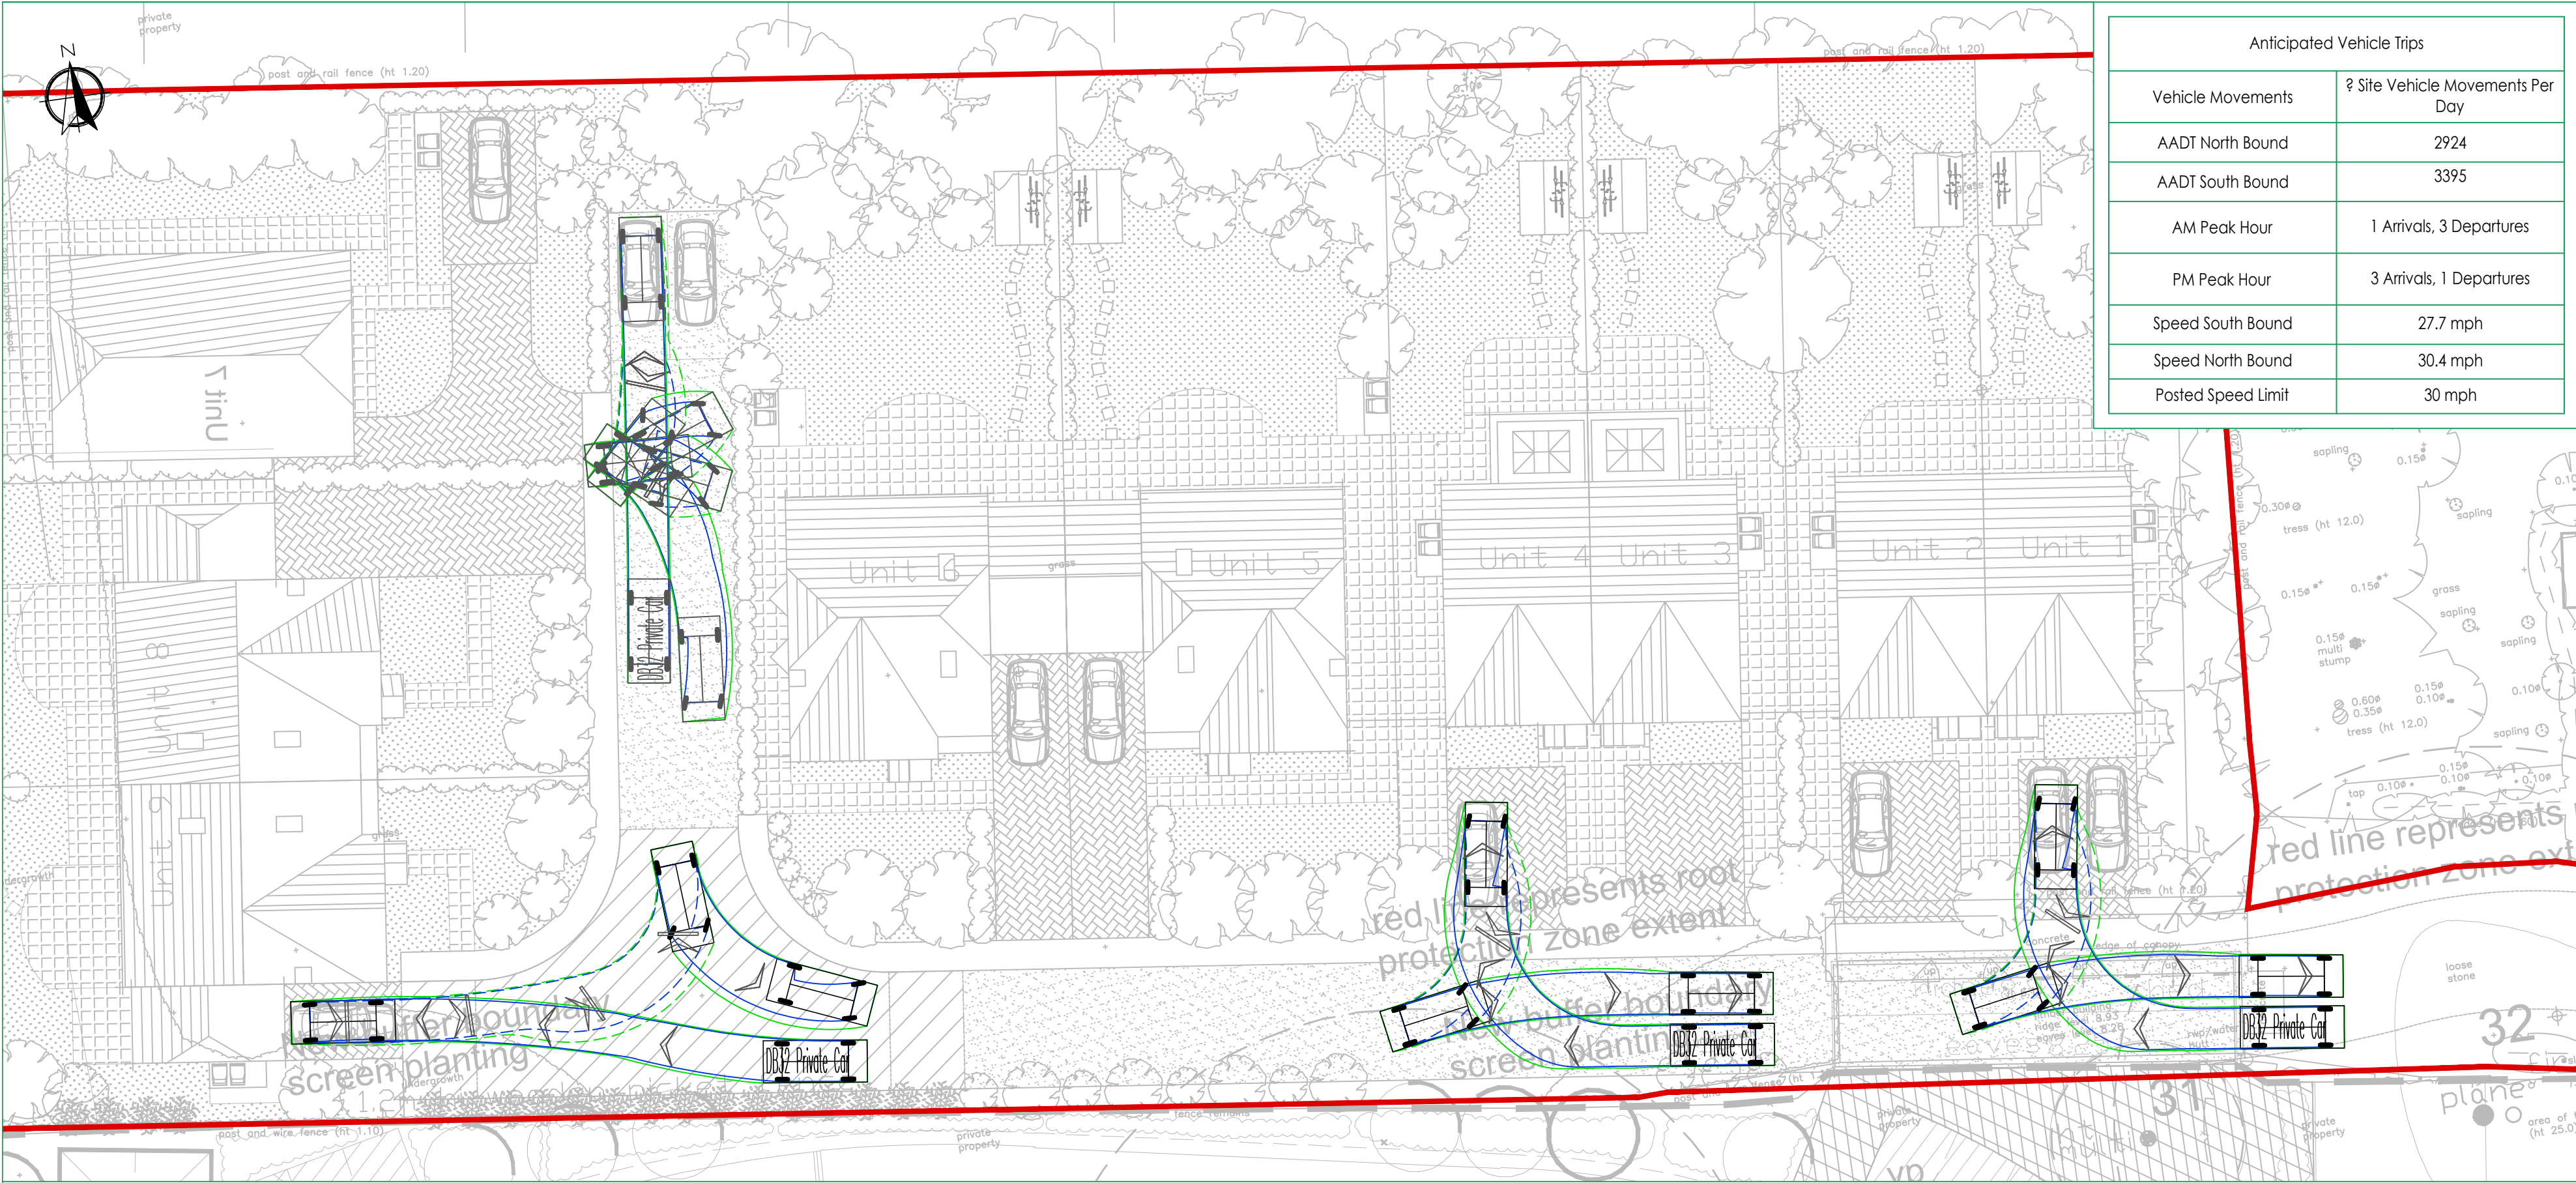

Anticipated Vehicle Trips	
Vehicle Movements	± Site Vehicle Movements Per Day
AADT North Bound	2924
AADT South Bound	3395
AM Peak Hour	1 Arrivals, 3 Departures
PM Peak Hour	3 Arrivals, 1 Departures
Speed South Bound	27.7 mph
Speed North Bound	30.4 mph
Posted Speed Limit	30 mph



- A2
- LEGEND-

Site Boundary

Highway Boundary

Existing Road Markings

Visibility Splays

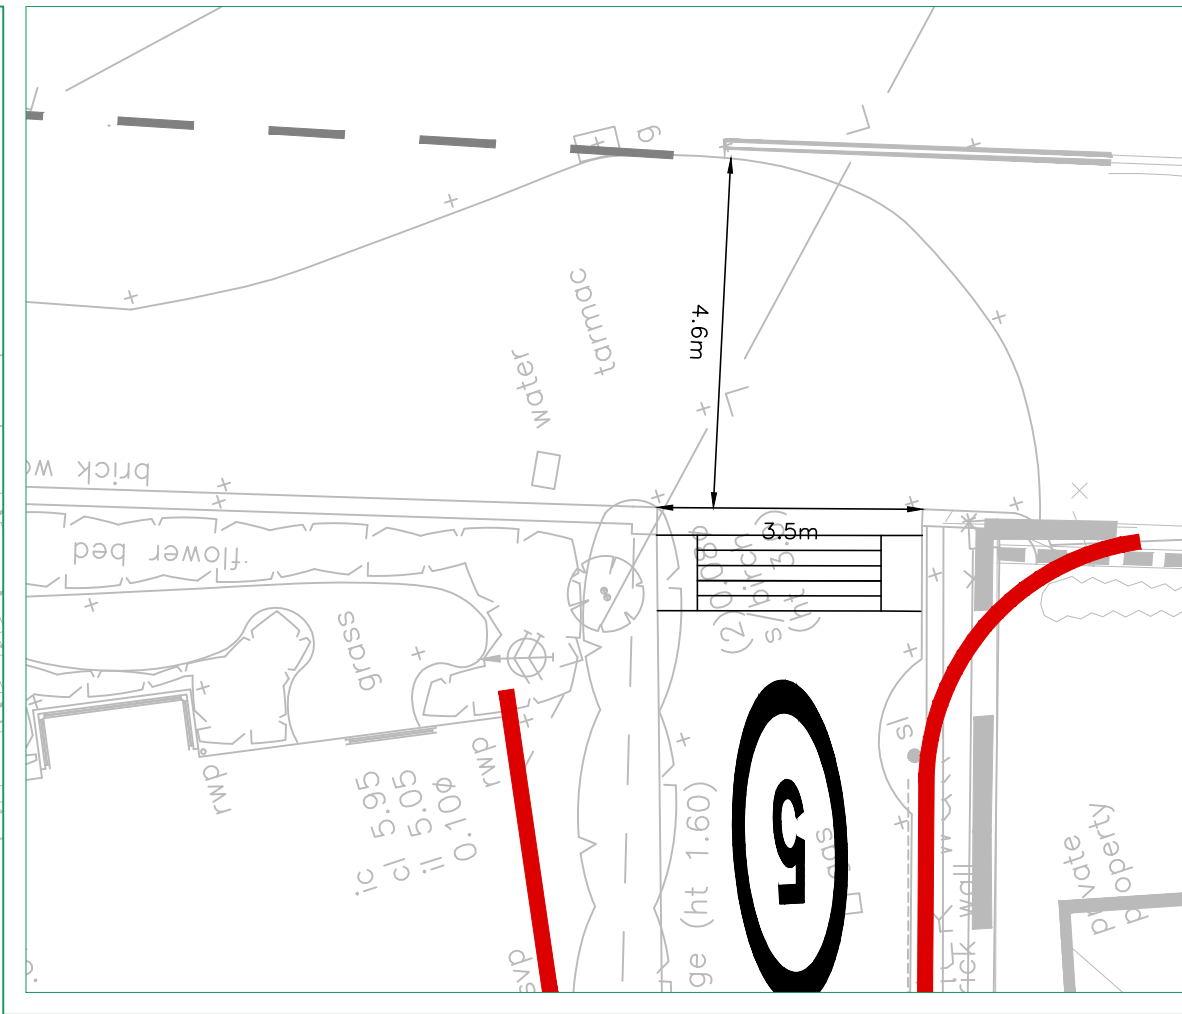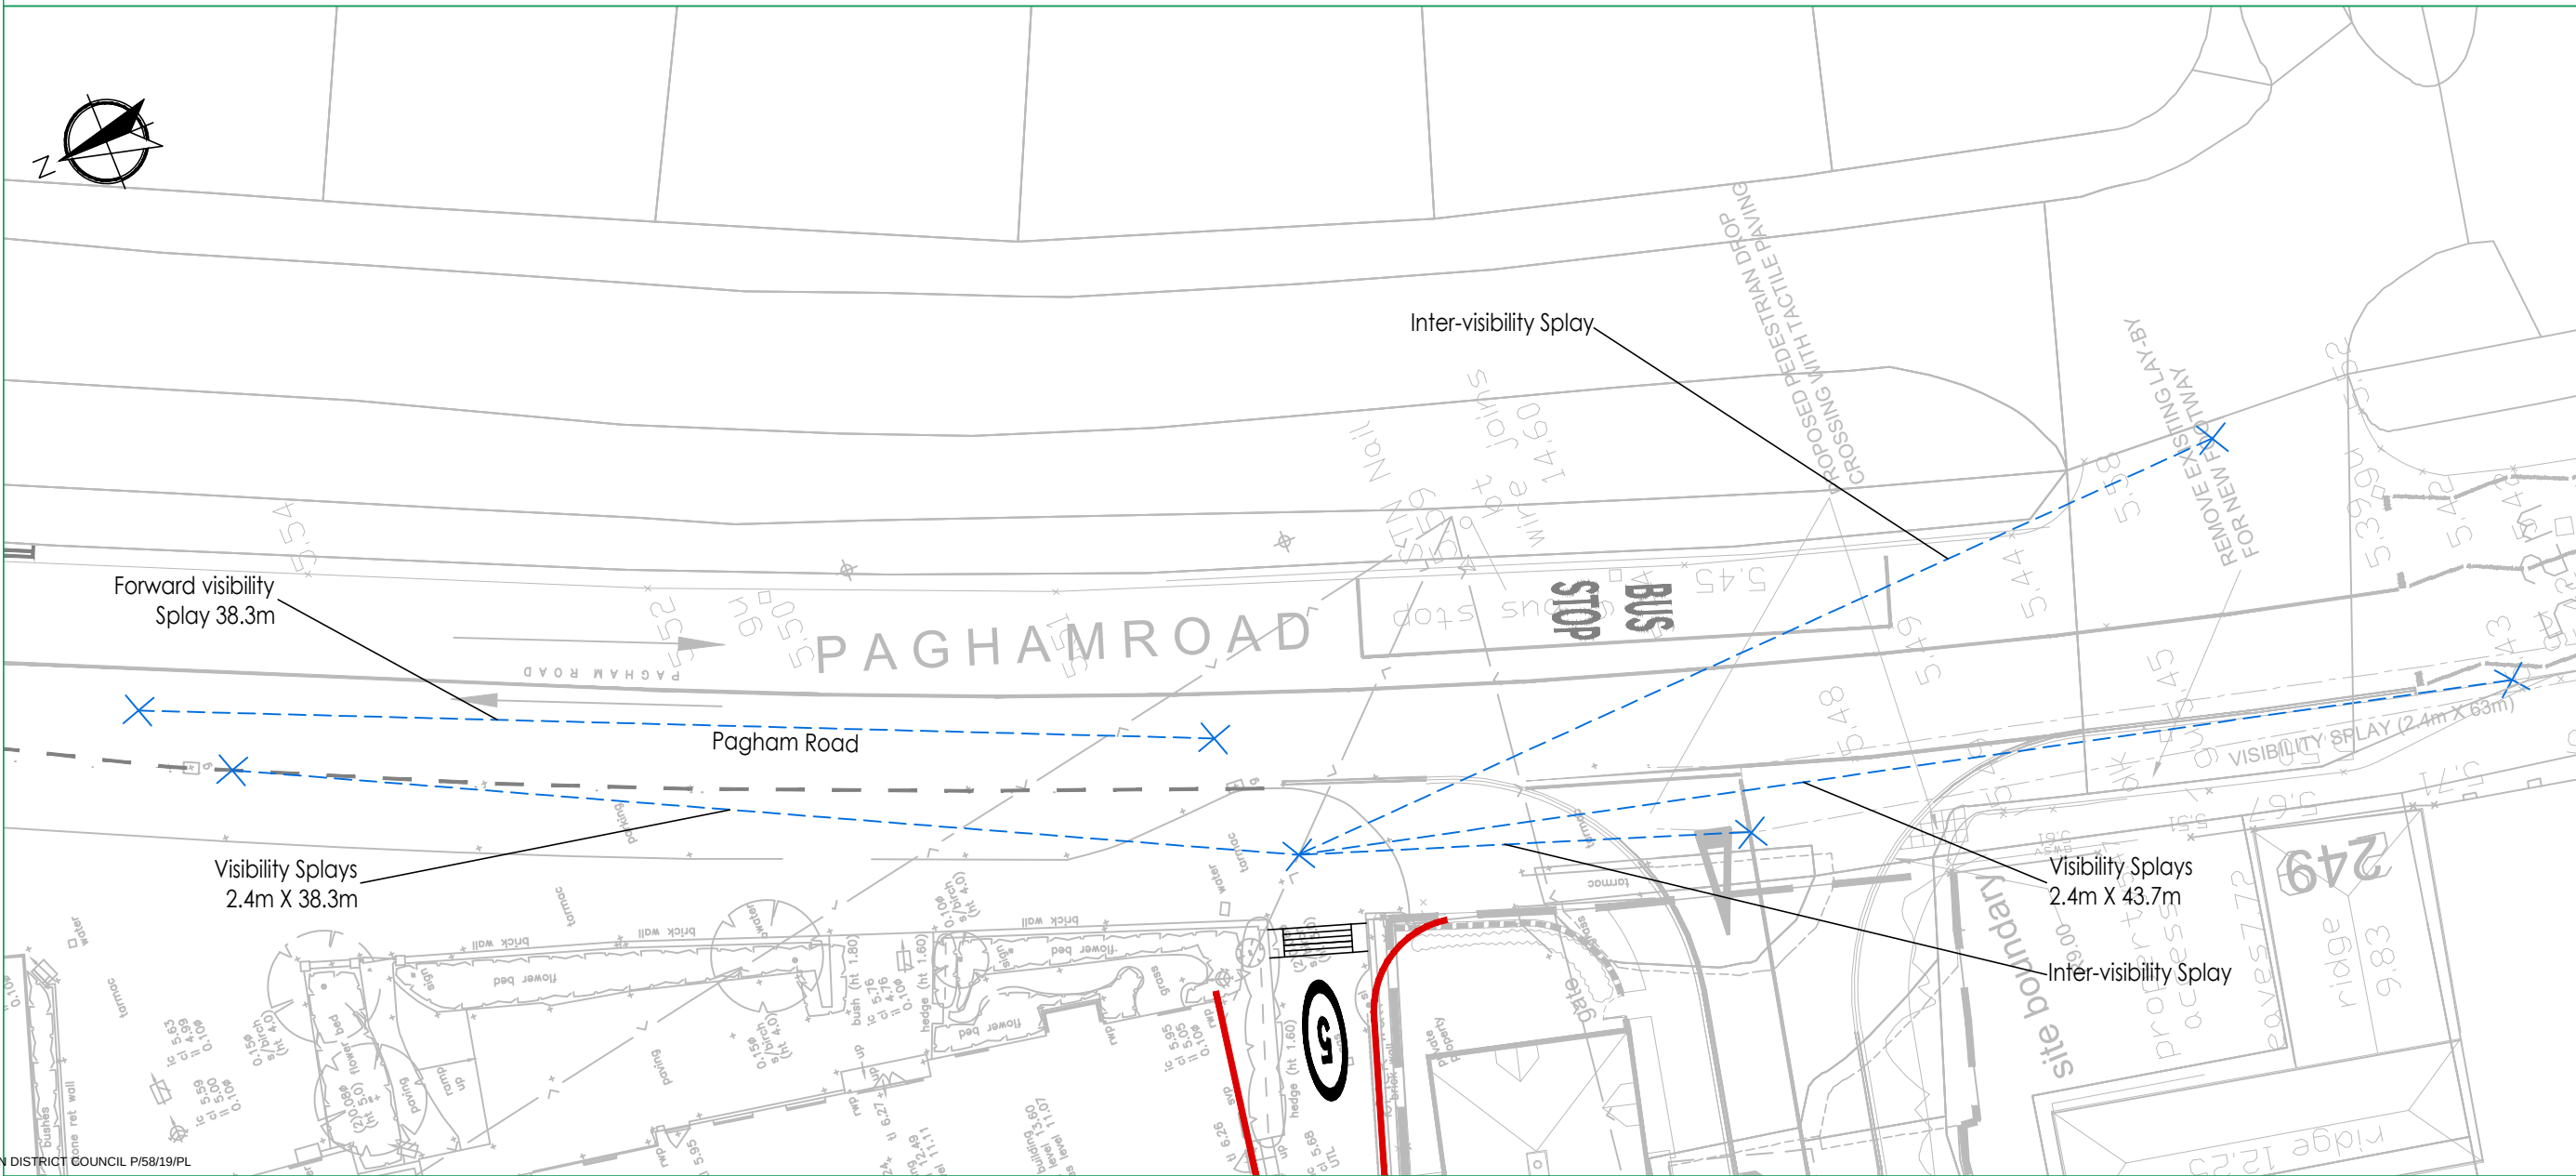

DB32 Private Car

Overall Length

Overall Width

Overall Body Height

Min Body Ground Clearance

Max Track Width

Lock to lock time

Kerb to Kerb Turning Radius

4.223m

1.713m

1.392m

0.283m

1.629m

4.563s

5.780m

This map is based on or reproduced from Ordnance Survey material with the permission of Ordnance Survey on behalf of the controller of Her Majesty's Stationary Office (c) Crown Copyright. Licence Number: AL10037123

This drawing is based upon Ordnance Survey mapping - RGP accept no liability for any inaccuracies with the data.

rgp

Transport Planning and Infrastructure Design Consultants

Suite 2, West Barn, Harford Lane, Westergate, Chichester, PO20 3AF

Tel: 01243 210 418

www.rgp.co.uk

Client

ADM Architects

Project

Ingenook Hotel, Pagham

Drawing Title

Visibility Splays and Internal Swept Path Analysis

Scale

1:500

Drawn By

SMO

Checked By

ALB

Approved By

PMR

Date

October 2019

Drawing No.

2017-3763-002

Rev.

B

ARUN DISTRICT COUNCIL P158/19/PL