


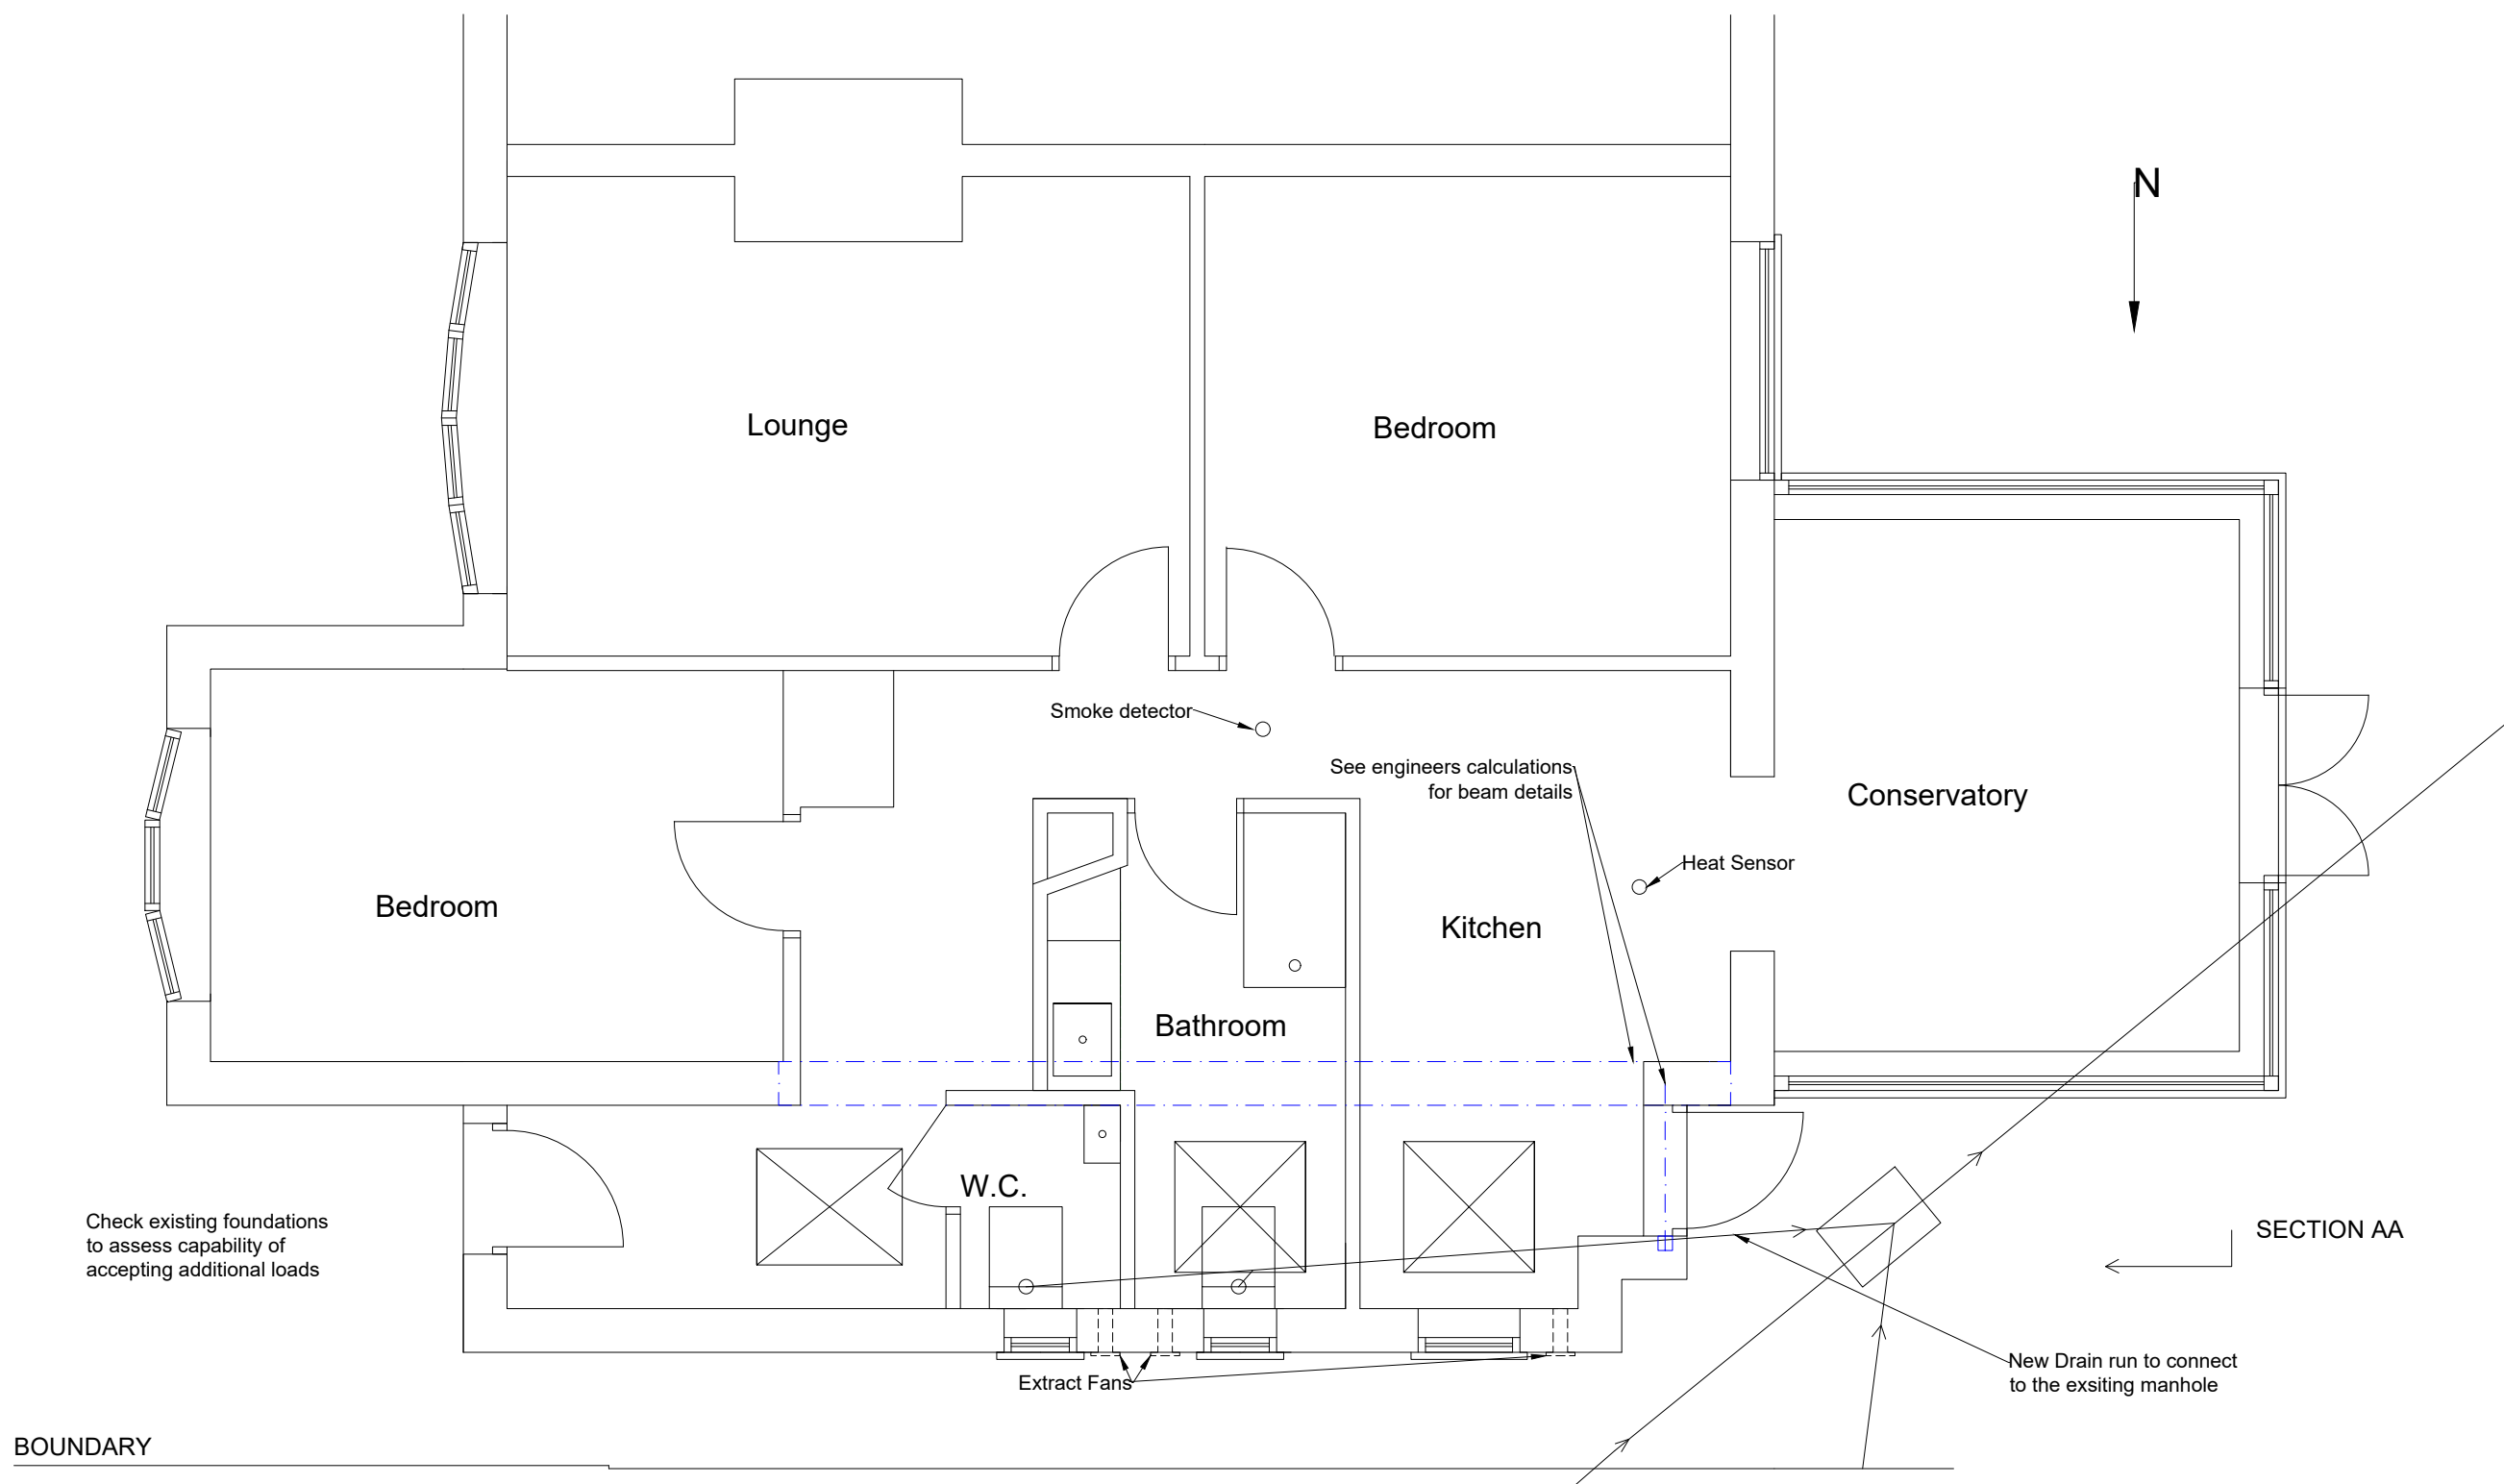

This drawing is for the purpose of planning and building control. Do not scale from this drawing for construction. The builder is responsible for checking on site all dimensions and relevant information prior to the commencement of work

PLAN2BUILDSUSSEX.CO.UK

Mr. & Mrs. Annis
21 Barons Mead, Pagham
West Sussex PO21 4SF
PROPOSED FLOORPLAN
Date: Dec 2020 Scale 1:50 Dwg.no PR,FP 01