
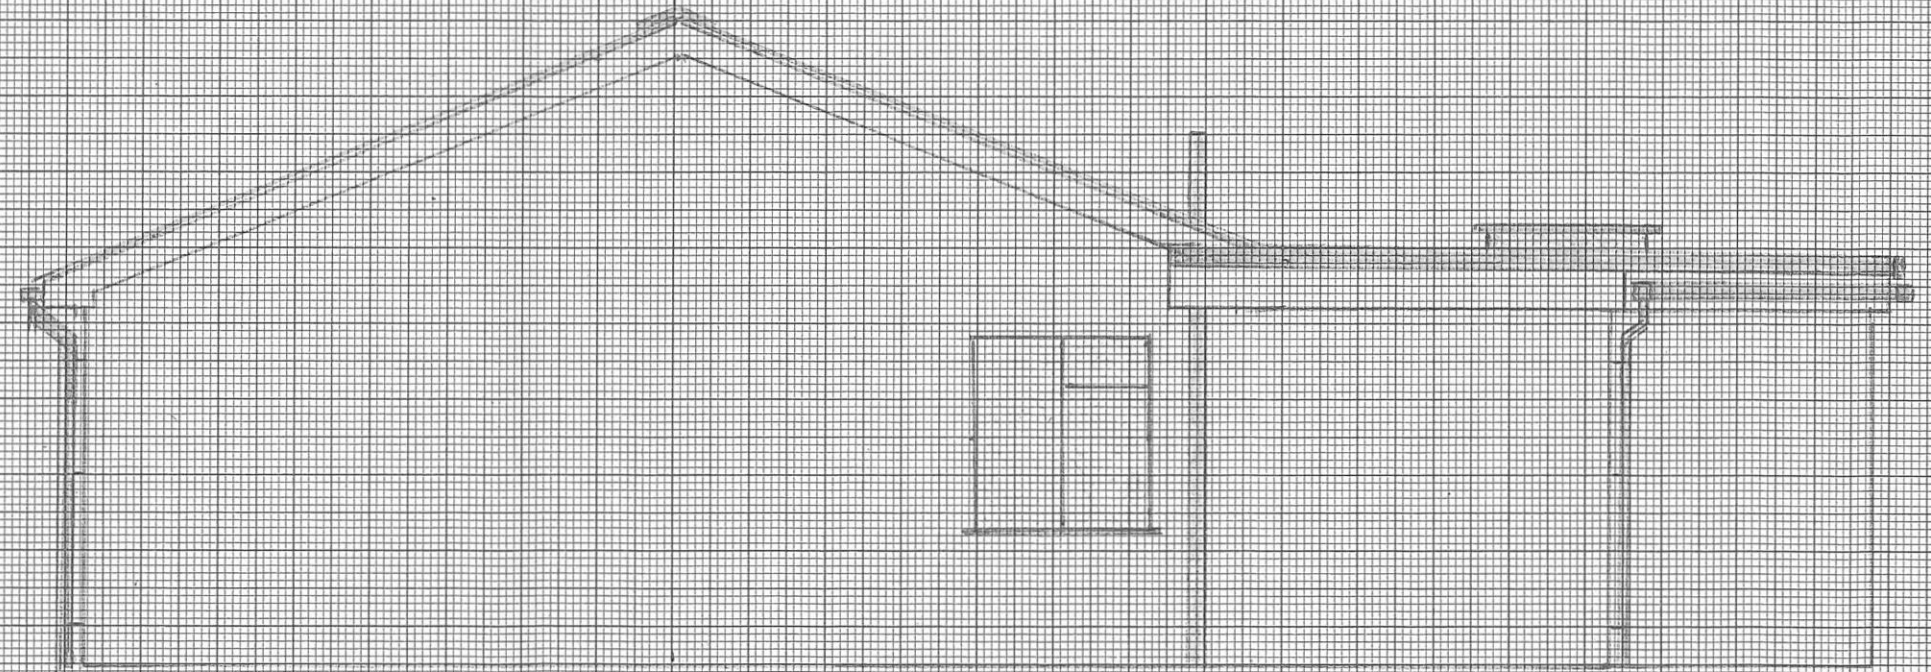


10, Springfield, Bognor Regis, PO21 3LB

PROPOSED SIDE ELEVATION

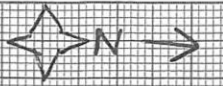

14/05/2026

Scale 1:50