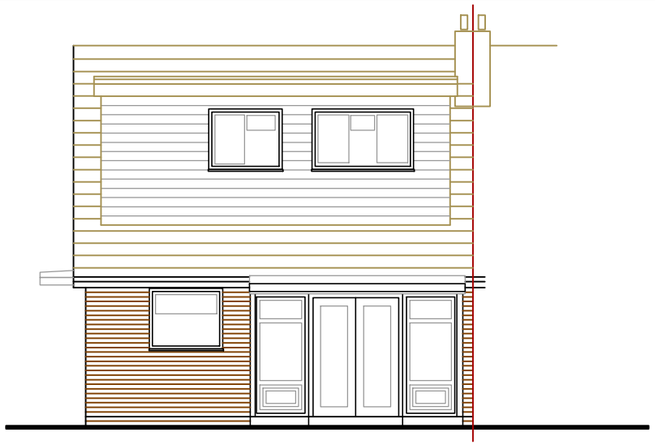

EXISTING EAST ELEVATION 1:100

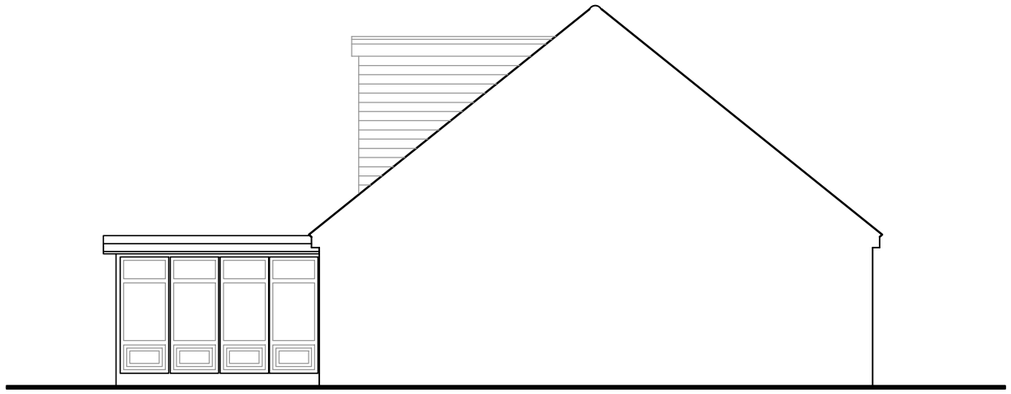

EXISTING NORTH ELEVATION 1:100

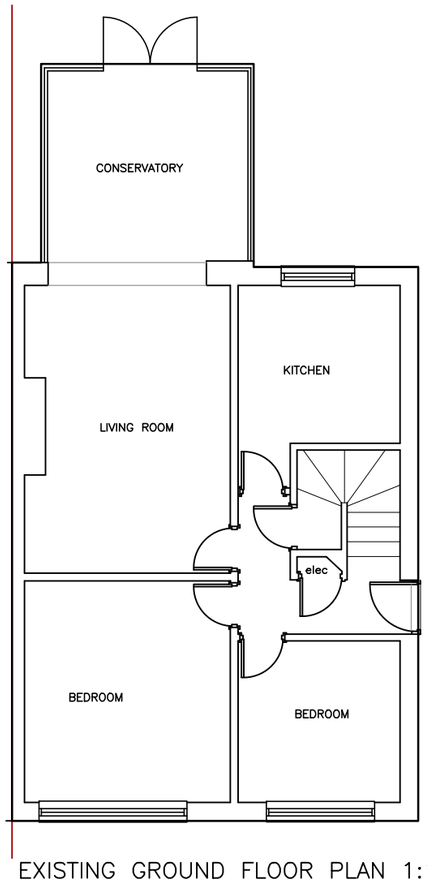

EXISTING GROUND FLOOR PLAN 1:100

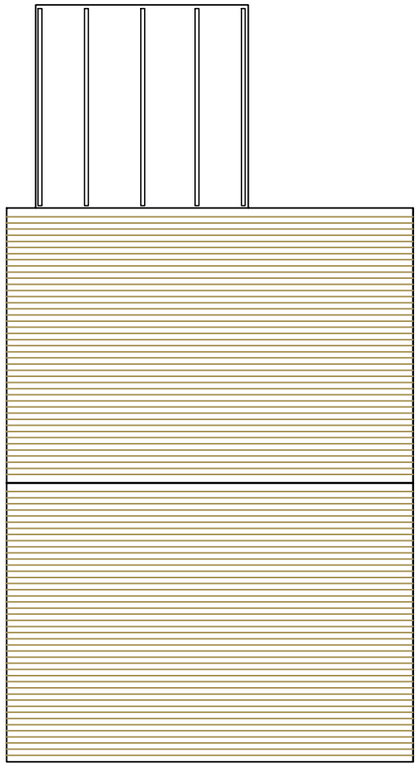

EXISTING ROOF PLAN 1:100

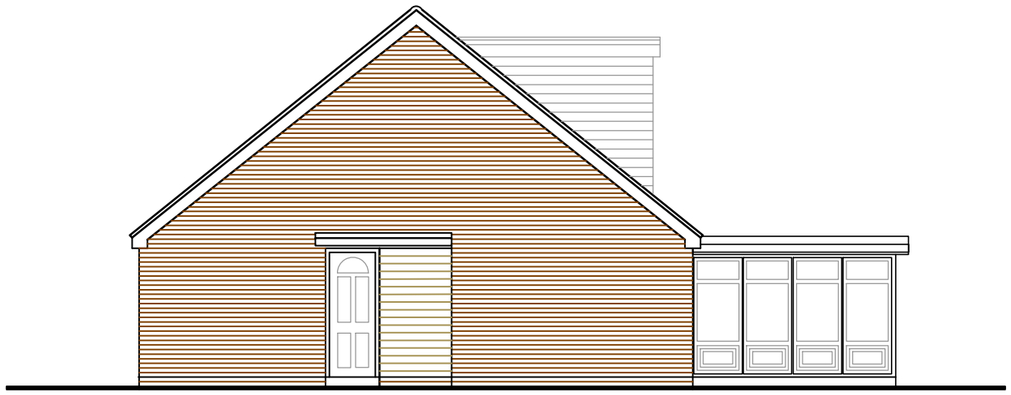

EXISTING SOUTH ELEVATION 1:100

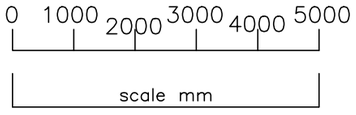

AMdesign
ARCHITECTURE DESIGN DEVELOPMENT
Leeza Aldis-Hobbs ARB RIBA SPAB
Mob: 07756 329400
e-mail: leeza@amdesignltd.co.uk

PROJECT
3 THE GREEN
PAGHAM
WEST SUSSEX
PO21 4RZ
PROJECT STAGE
PLANNING

DRAWING
EXISTING PLANS
DRAWING No 349/02
REVISION
SCALE 1:100
DATE APRIL 2021
DRAWN LA
CHECKED

LETTER	REVISION	DATE
	paper size A3	
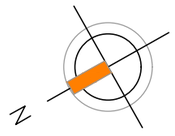
This scheme is subject to town planning and all other necessary consents. All dimesions and levels to be checked on site. This drawing is to be read in conjunction with other relevant drawings and documents. Report all discrepancies to the Architect before work commences. AM Design is the trading name of AM Design Ltd © AM Design Ltd. All rights reserved.