


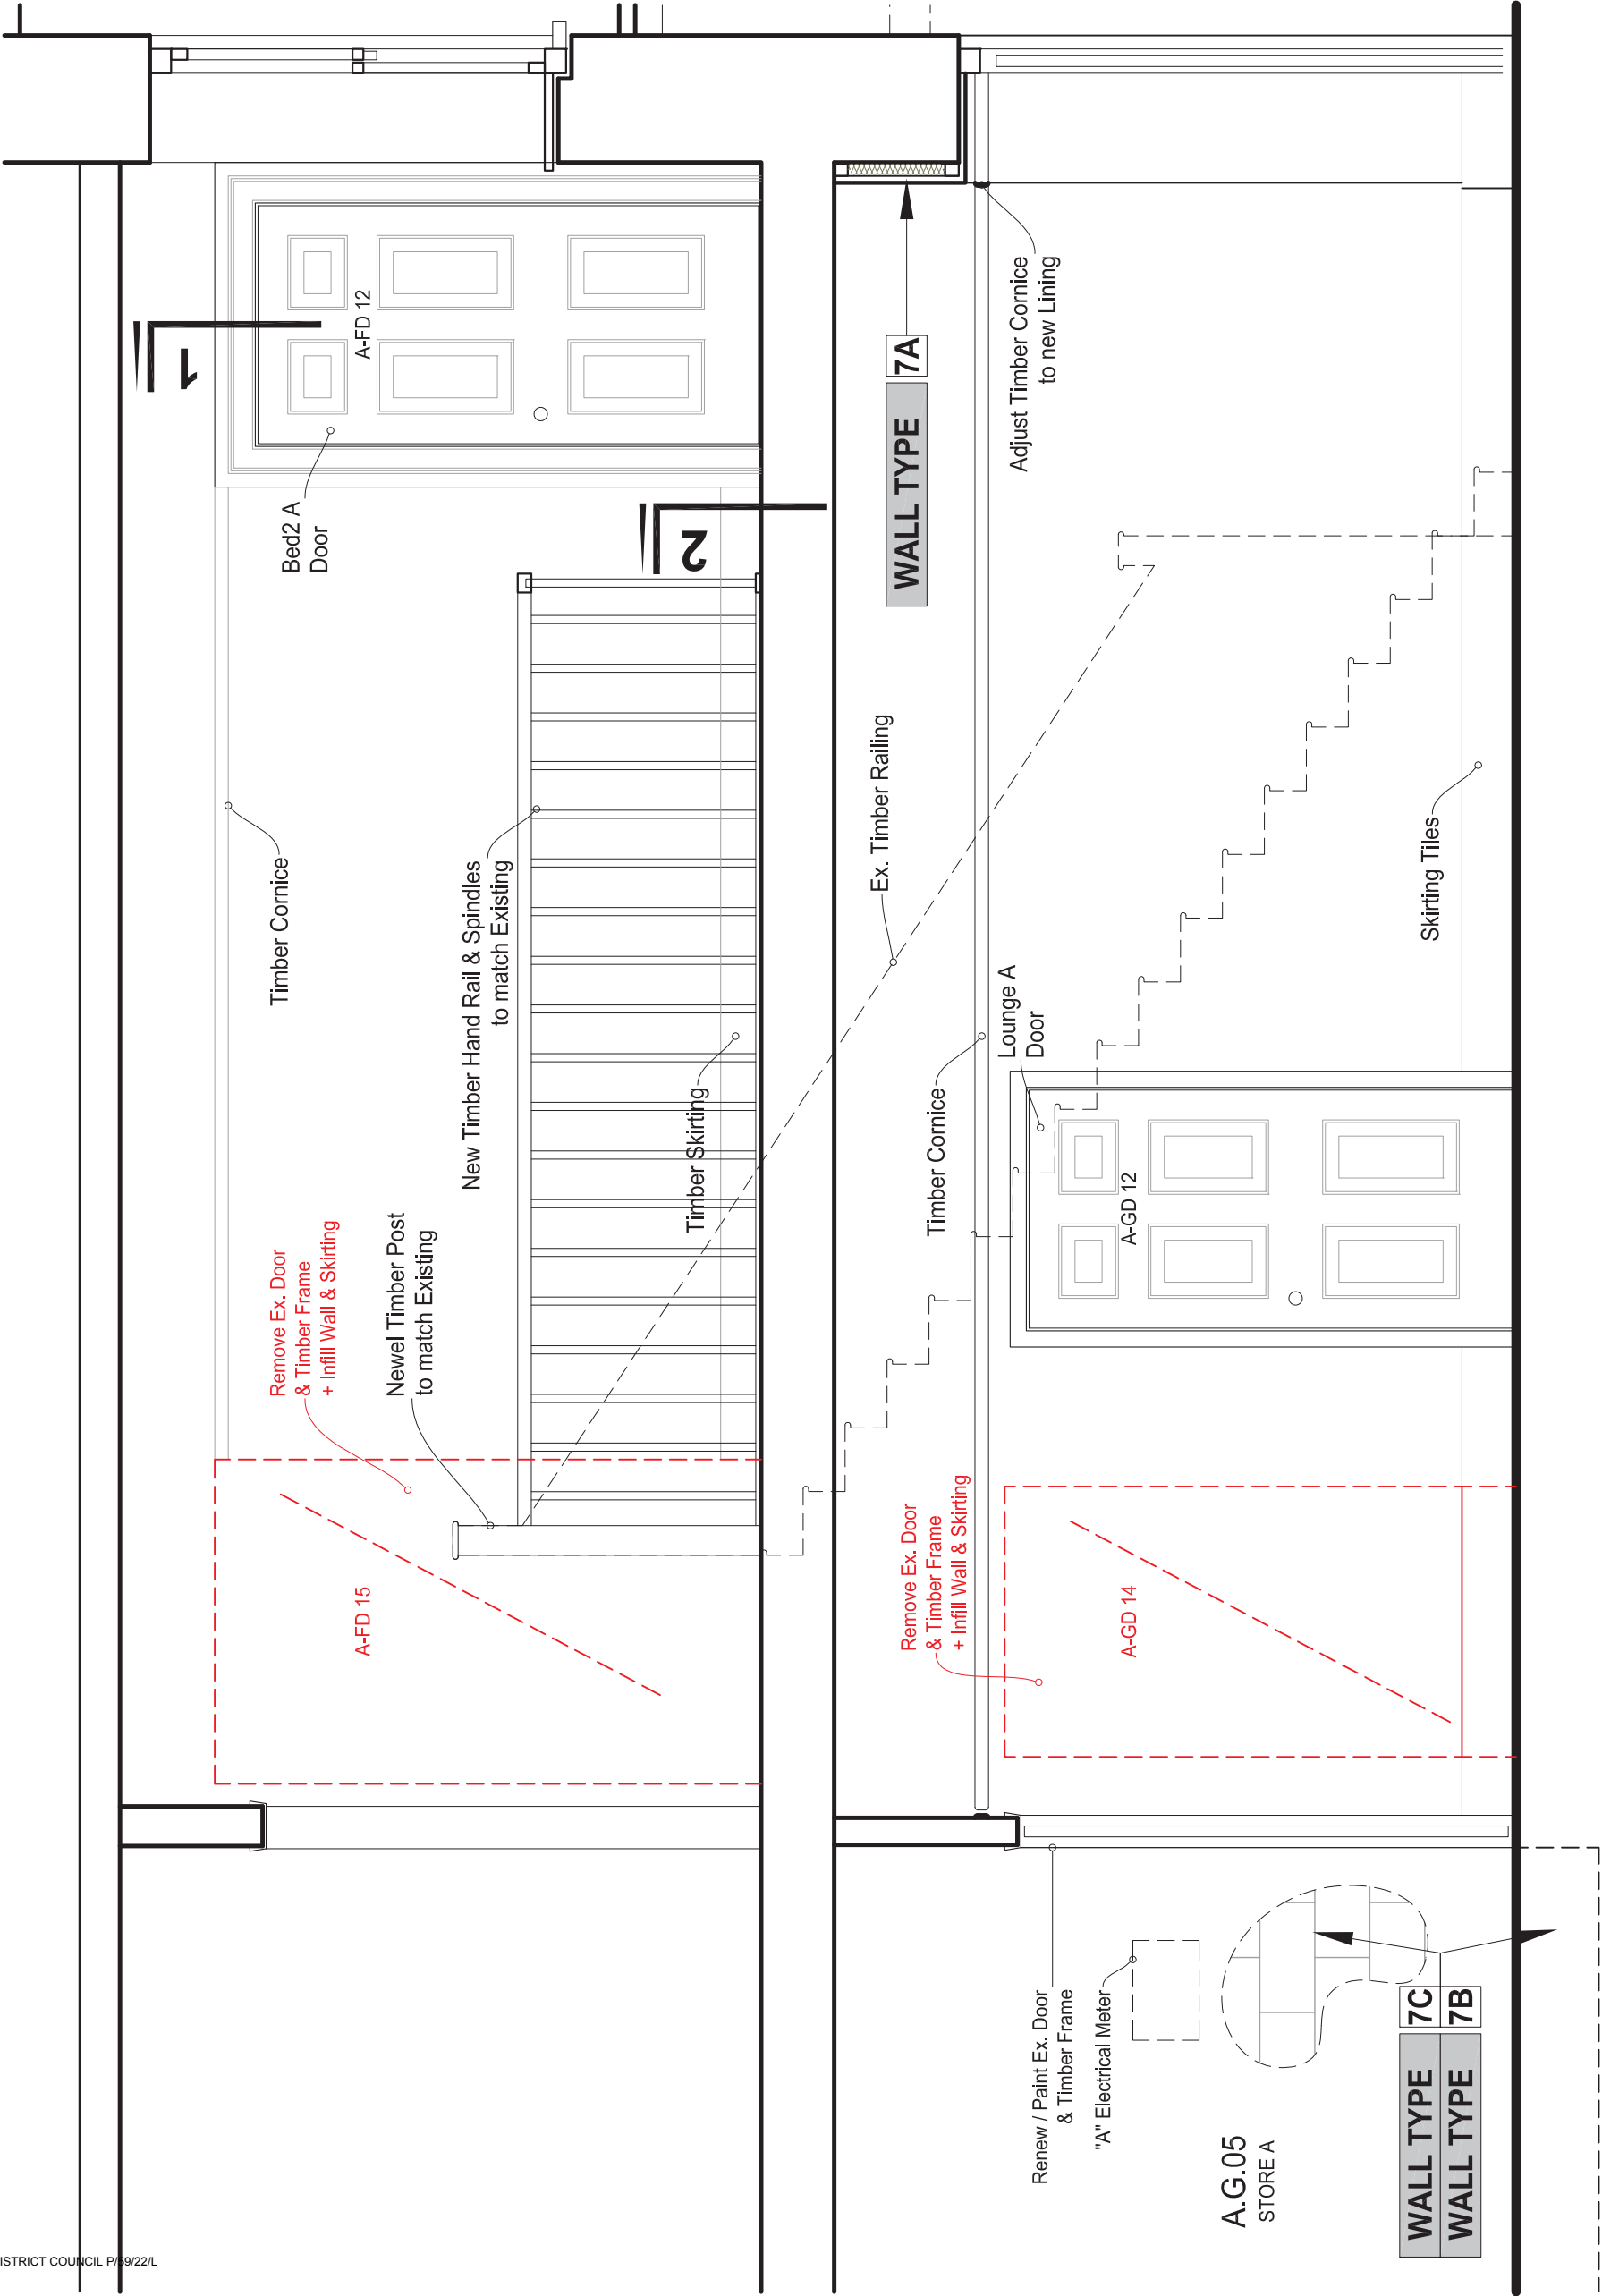

WALL TYPE	7A
Plaster Finish Skim	2.5mm
Plaster Board - FR	15mm
Plywood	10mm
Resilient Bar	10mm
Timber Studs	100mm
Mineral Wool Insulation BW Studs	100mm
Airgap	20mm
Existing Wall / Fix Shut Door	-

WALL TYPE	7B
Block work to U/S Floor	100mm
Local Concrete Foundation	100mm

WALL TYPE	7C
Render & Finish Skim	15mm
Block Wall (7Kn)	100mm
Render & Finish Skim	15mm

0 M

25 M

50 M

75 M

100 M

1:25

0 M

1 M

2 M

3 M

4 M

1:100

1:25

1:100

Architect @
Buildingdoctors.co.uk
Office: 137. EN1 1QT
0208 363 5764
RIBA 

Disclaimer;
No reproduction without consent
Do not scale from this drawing
Only use dimensions shown
Dims & Areas accurate to 5%
© Copyright 2022 Building Doctors

Amendments

Date

05.05.21
14.07.21
27.07.21
17.11.21
07.03.22

Notes Added

Boundary Line, and alterations added as Highlighted Notes

Notes Added

Alterations to Markups

Alterations to Client comments

Ve.

A

B

C

D

E

In.

FR

FR

FR

FR

FR

Project

Pennicotts Farm
PO20 1LN

Title House A Staircase
B-B Section

Client
Mr. S.
Cox-Rusbridge

971 - B830 E



1:25

