


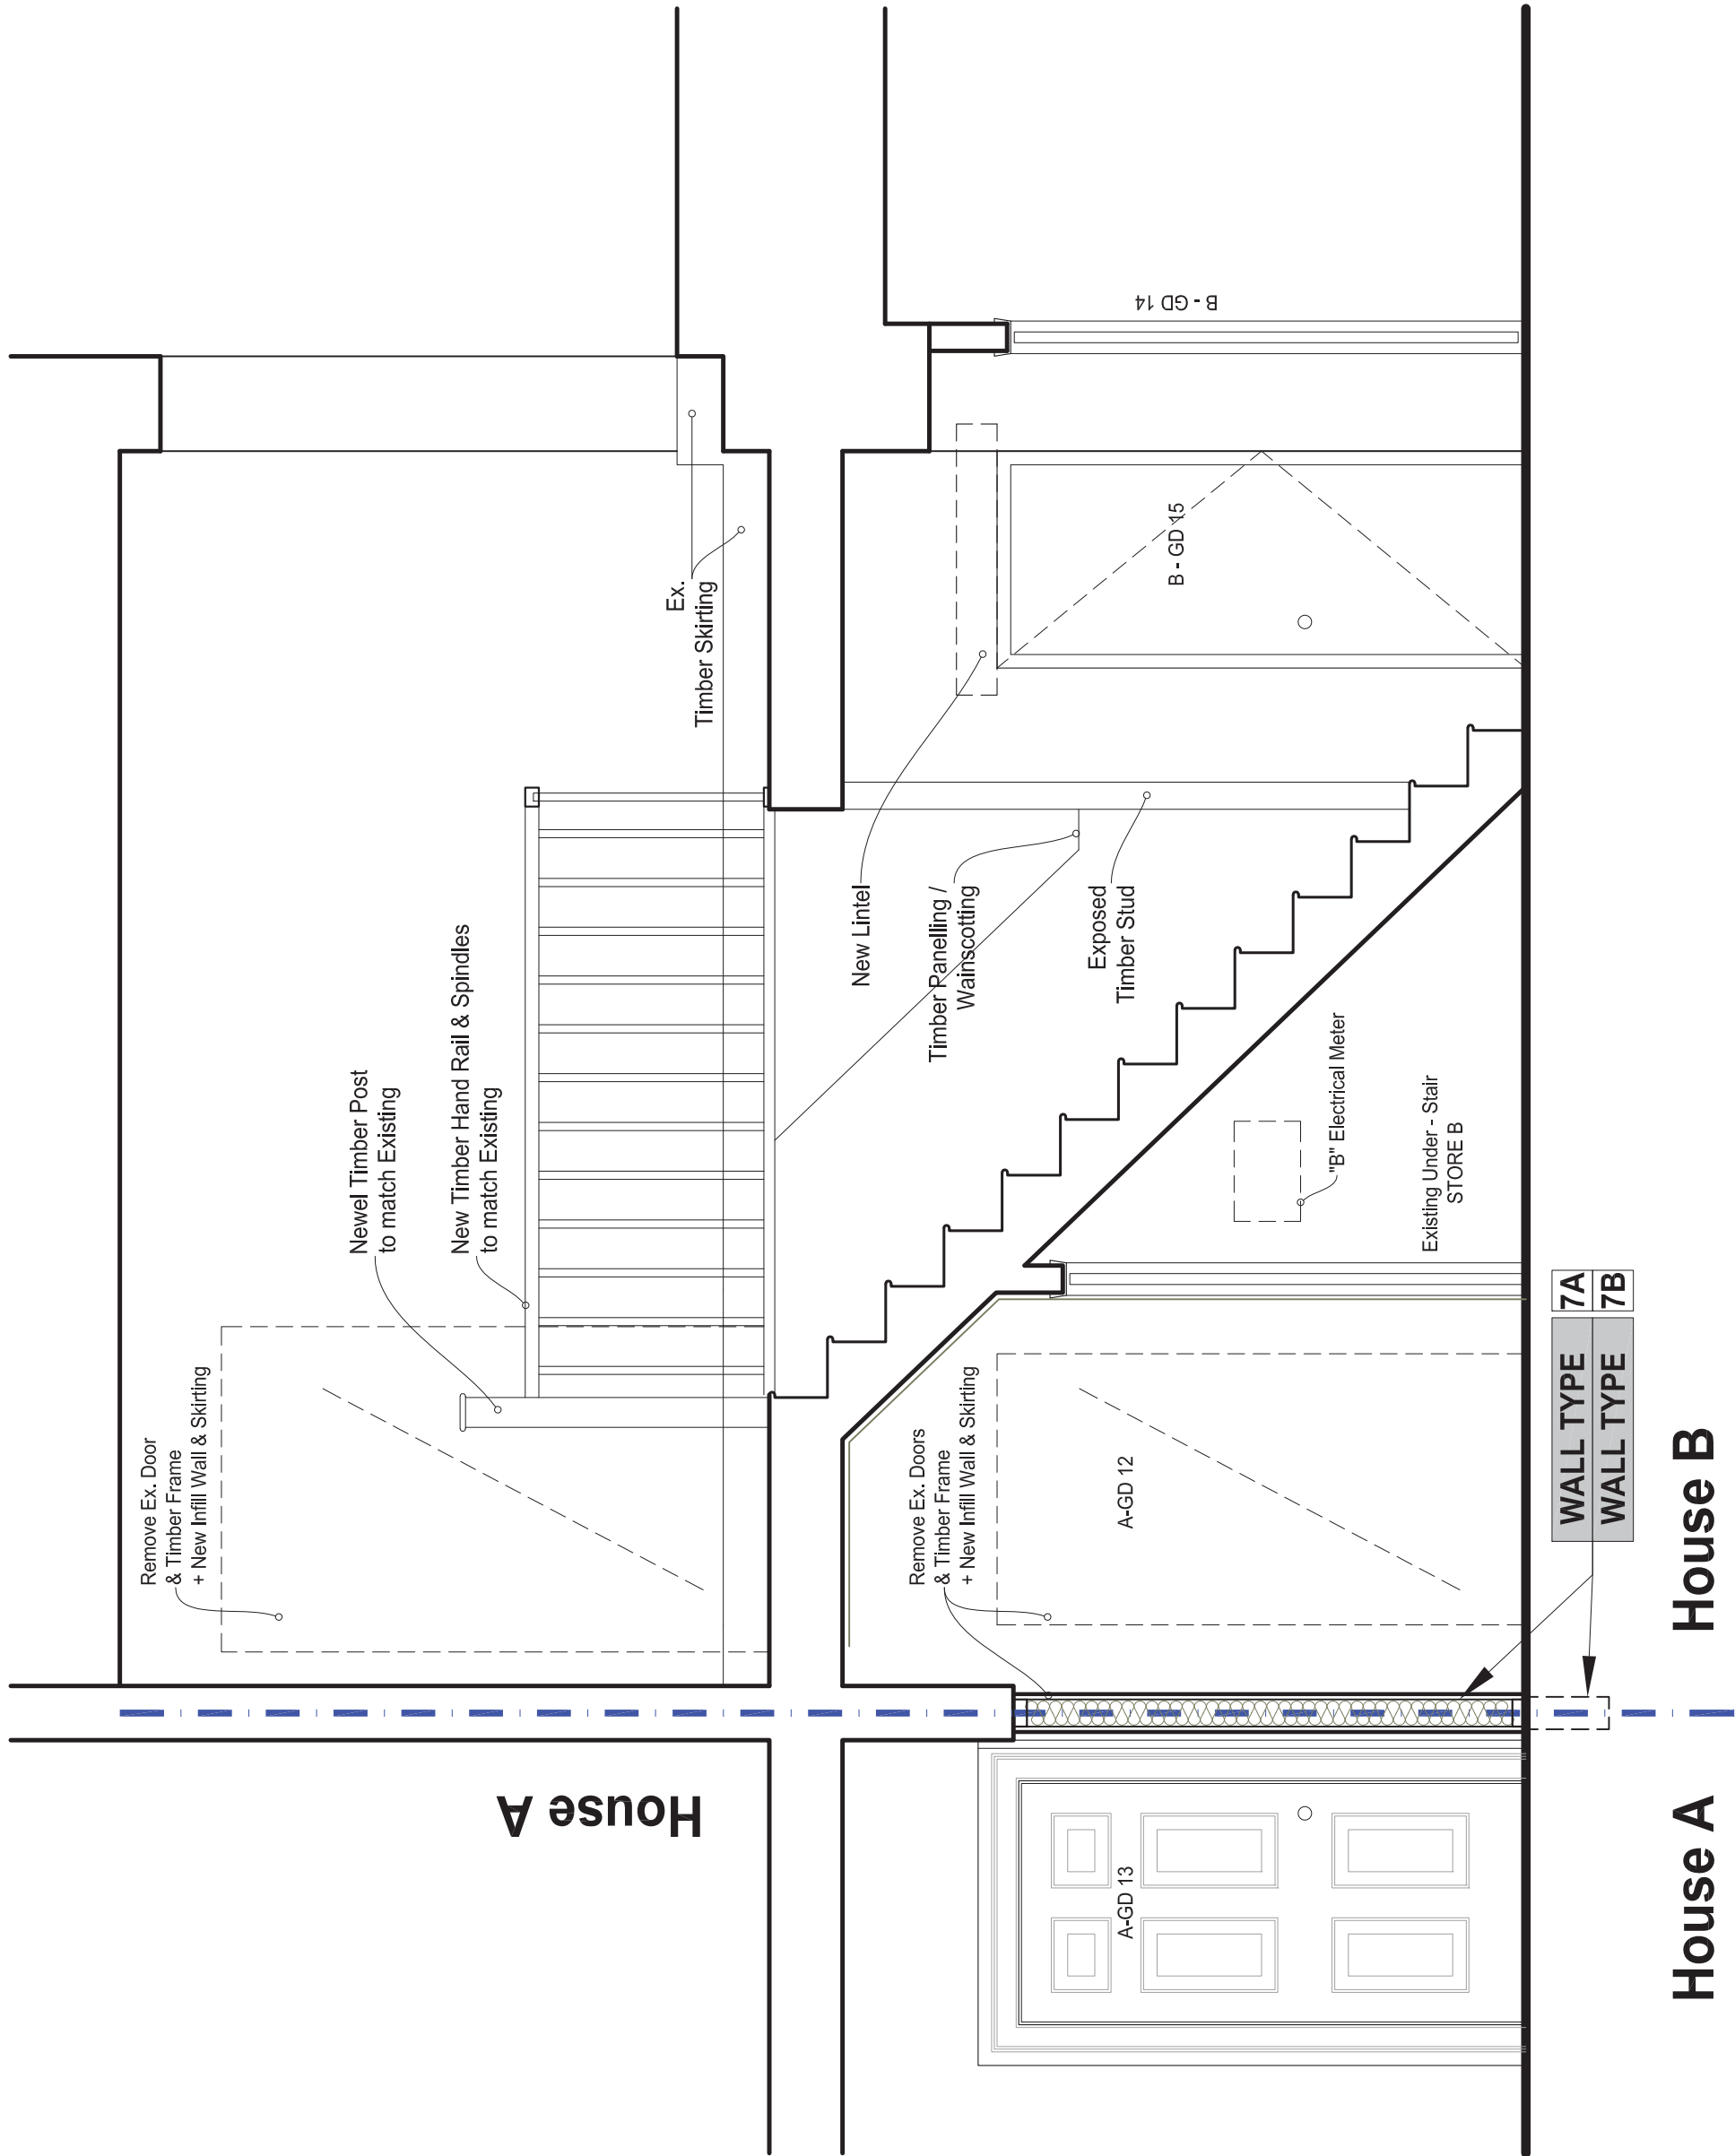

WALL TYPE	7A
Plaster Finish Skim	2.5mm
Plaster Board - FR	15mm
Plywood	10mm
Resilient Bar	10mm
Timber Studs	100mm
Mineral Wool Insulation BW Studs	100mm
Airgap	20mm
Existing Wall / Fix Shut Door	-

WALL TYPE	7B
Block work to U/S Floor	100mm
Local Concrete Foundation	100mm

House A

House B



Architect @
Buildingdoctors.co.uk
Office: 137, EN1 1QT
0208 363 5764

RIBA 

Disclaimer:
No Reproduction without Consent
Do not Scale from this Drawing
Only use Dimensions Shown
Dims & Areas accurate to 5%

© Copyright 2022 Building Doctors

Date	Amendments	Ve.	In.	Project	Title
05.05.21	Notes Added	A	FR	Pennicotts Farm PO20 1LN	House B Staircase C-C Section
14.07.21	Boundary Line, and alterations added as Highlighted Notes	B	FR		
27.07.21	Notes Added	C	FR		
17.11.21	Alterations to Markups	D	FR	☐ Draft ☐ Planning ☐ B. Control ☒ Tender ☐ Constr. ☐ Other	Client Mr. S. Cox-Rusbridge



0 M 25 M 50 M 75 M 100 M



1:25
1:25
1:100

