


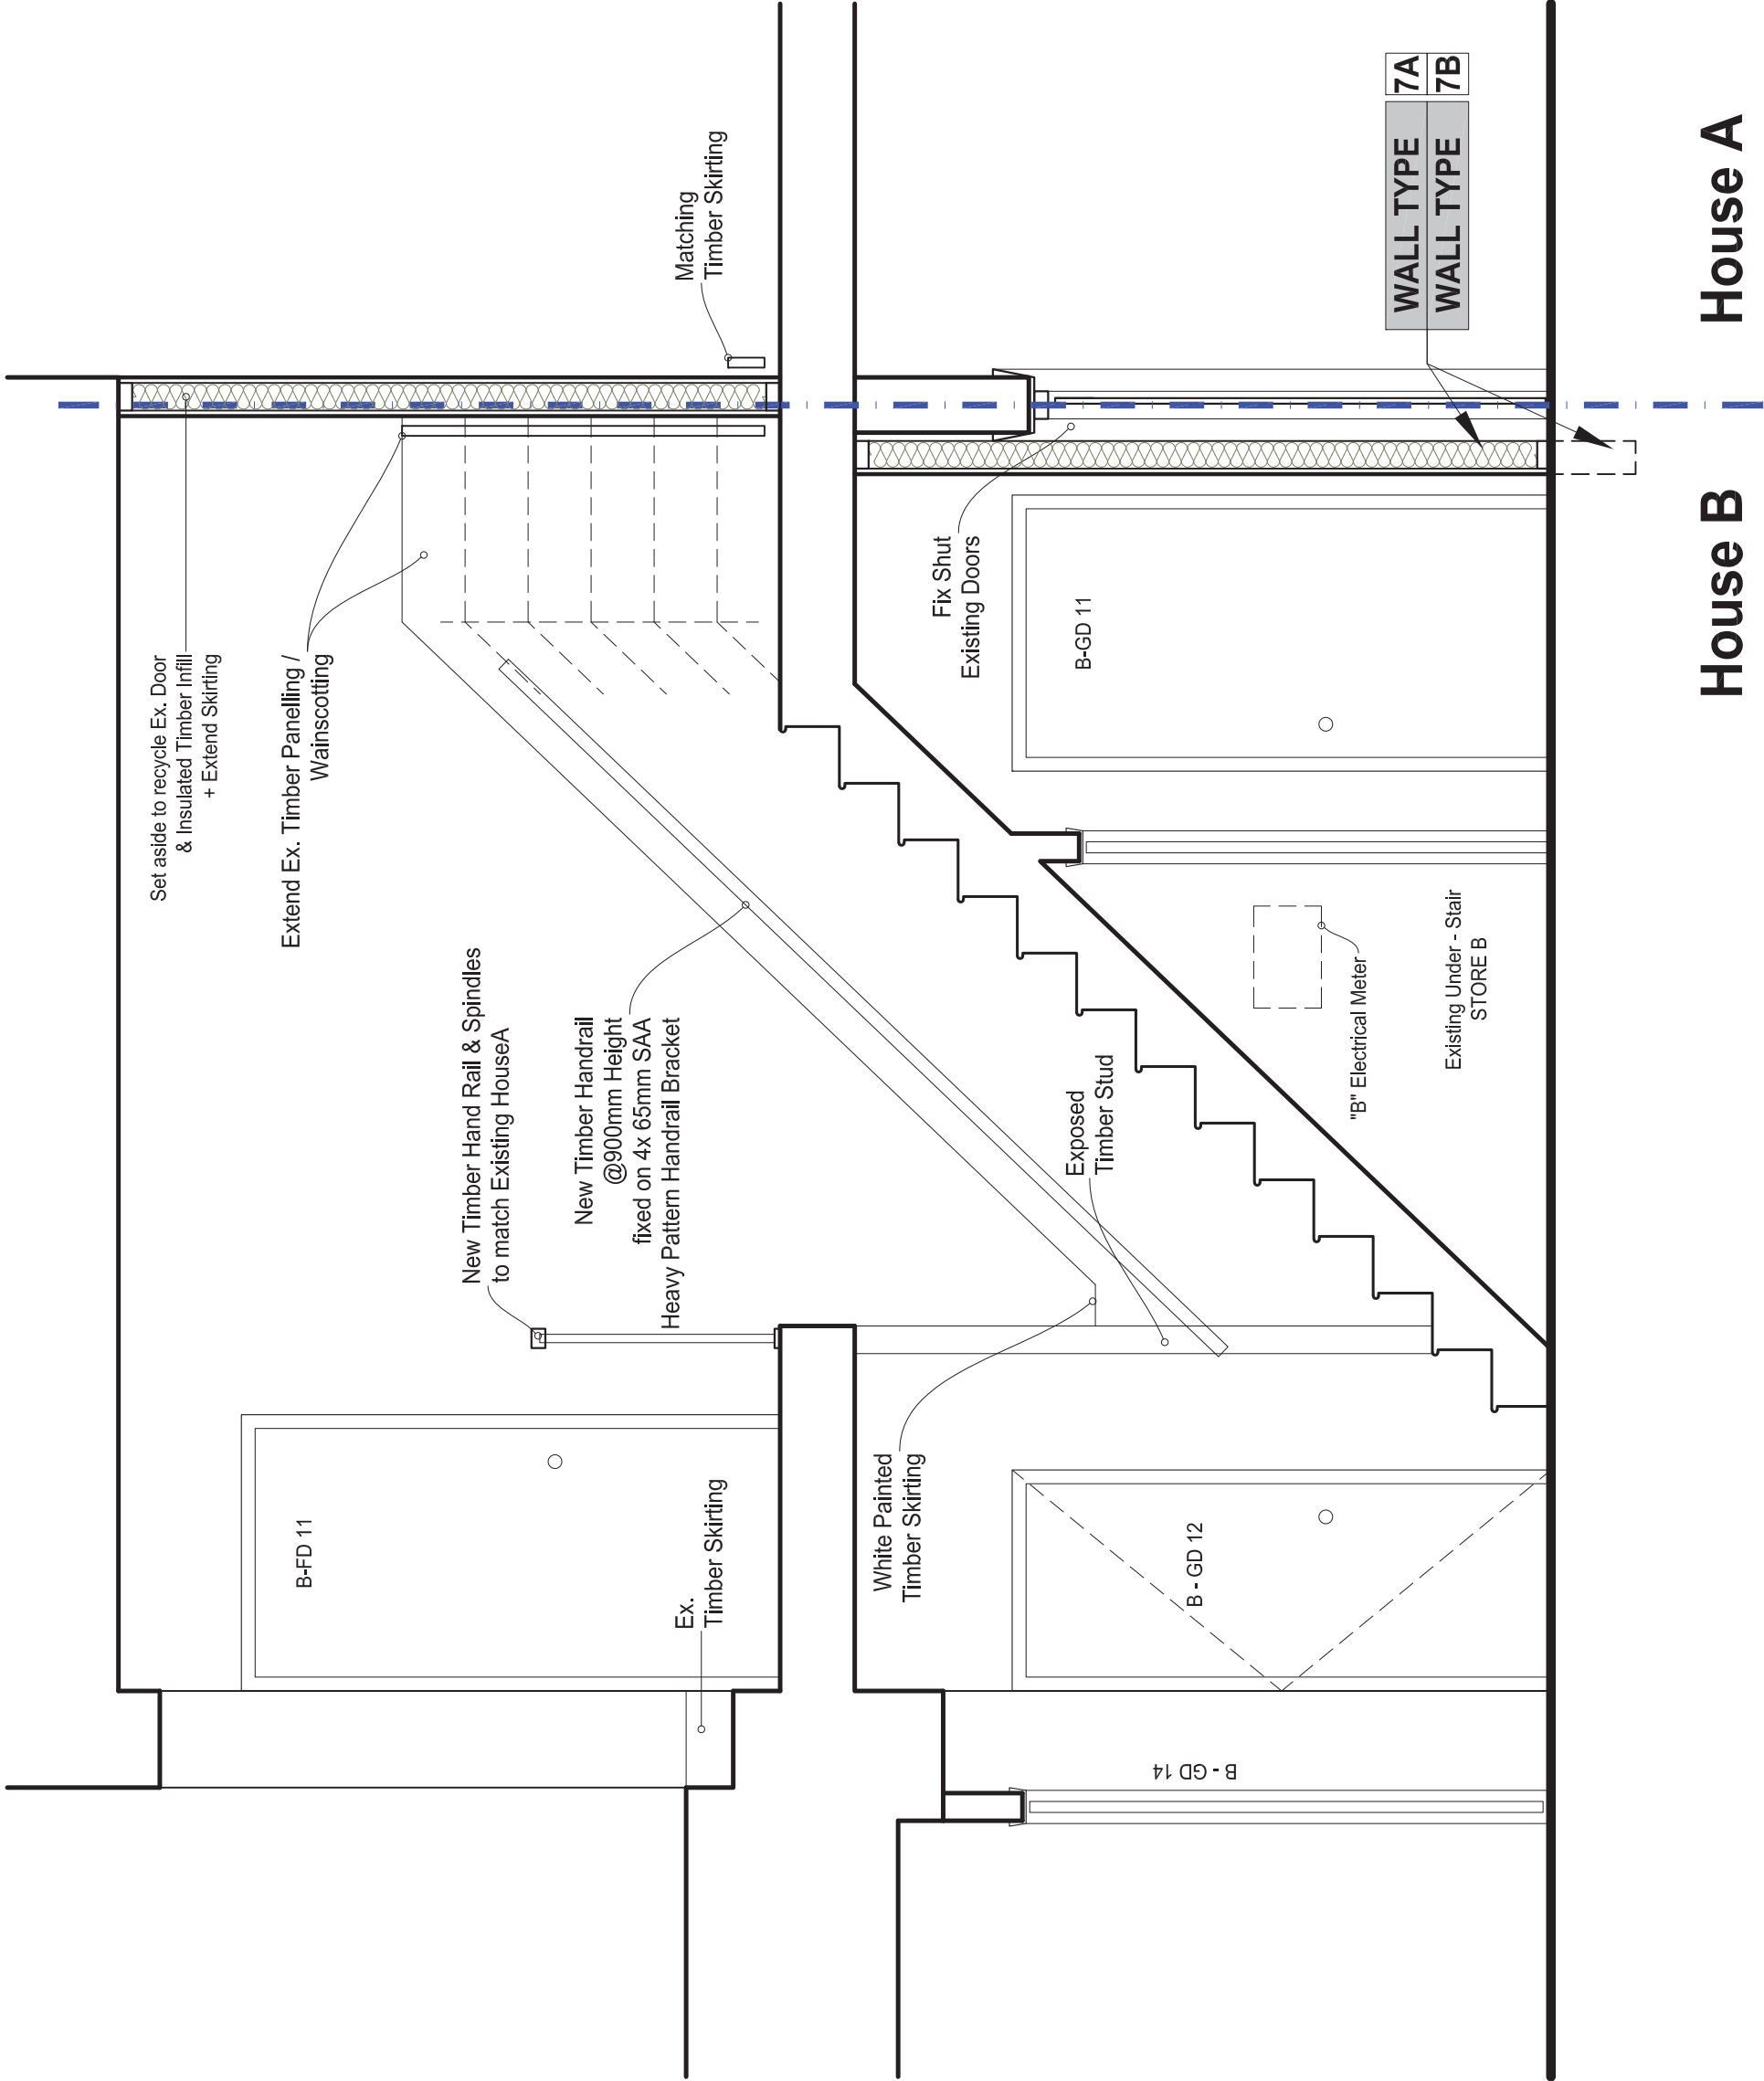

WALL TYPE	7A
Plaster Finish Skim	2.5mm
Plaster Board - FR	15mm
Plywood	10mm
Resilient Bar	10mm
Timber Studs	100mm
Mineral Wool Insulation B/W Studs	100mm
Airgap	20mm
Existing Wall / Fix Shut Door	-
WALL TYPE	7B
Block work to U/S Floor	100mm
Local Concrete Foundation	100mm

House B House A



Architect @
Buildingdoctors.co.uk
Office: 137. EN1 1QT
0208 363 5764

RIBA



Disclaimer;
No Reproduction without Consent
Do not Scale from this Drawing
Only use Dimensions Shown
Dims & Areas accurate to 5%
© Copyright 2022 Building Doctors

Date

05.05.21
14.07.21
27.07.21

Amendments

Notes Added
Boundary Line, and alterations added as Highlighted Notes
Notes Added

Ve.

A
B
C

In.

FR
FR
FR

Project

Pennicotts Farm
PO20 1LN

Title House B Staircase
D-D Section

☐ Draft
☐ Tender

☒ Planning
☐ Constr.

☐ B. Control
☐ Other

Client

Mr. S.
Cox-Rusbridge

971 - B850 D

0 M
25 M
50 M
75 M
100 M

1:25
1:100

0 M
1 M
2 M
3 M
4 M

1:25
1:25

