


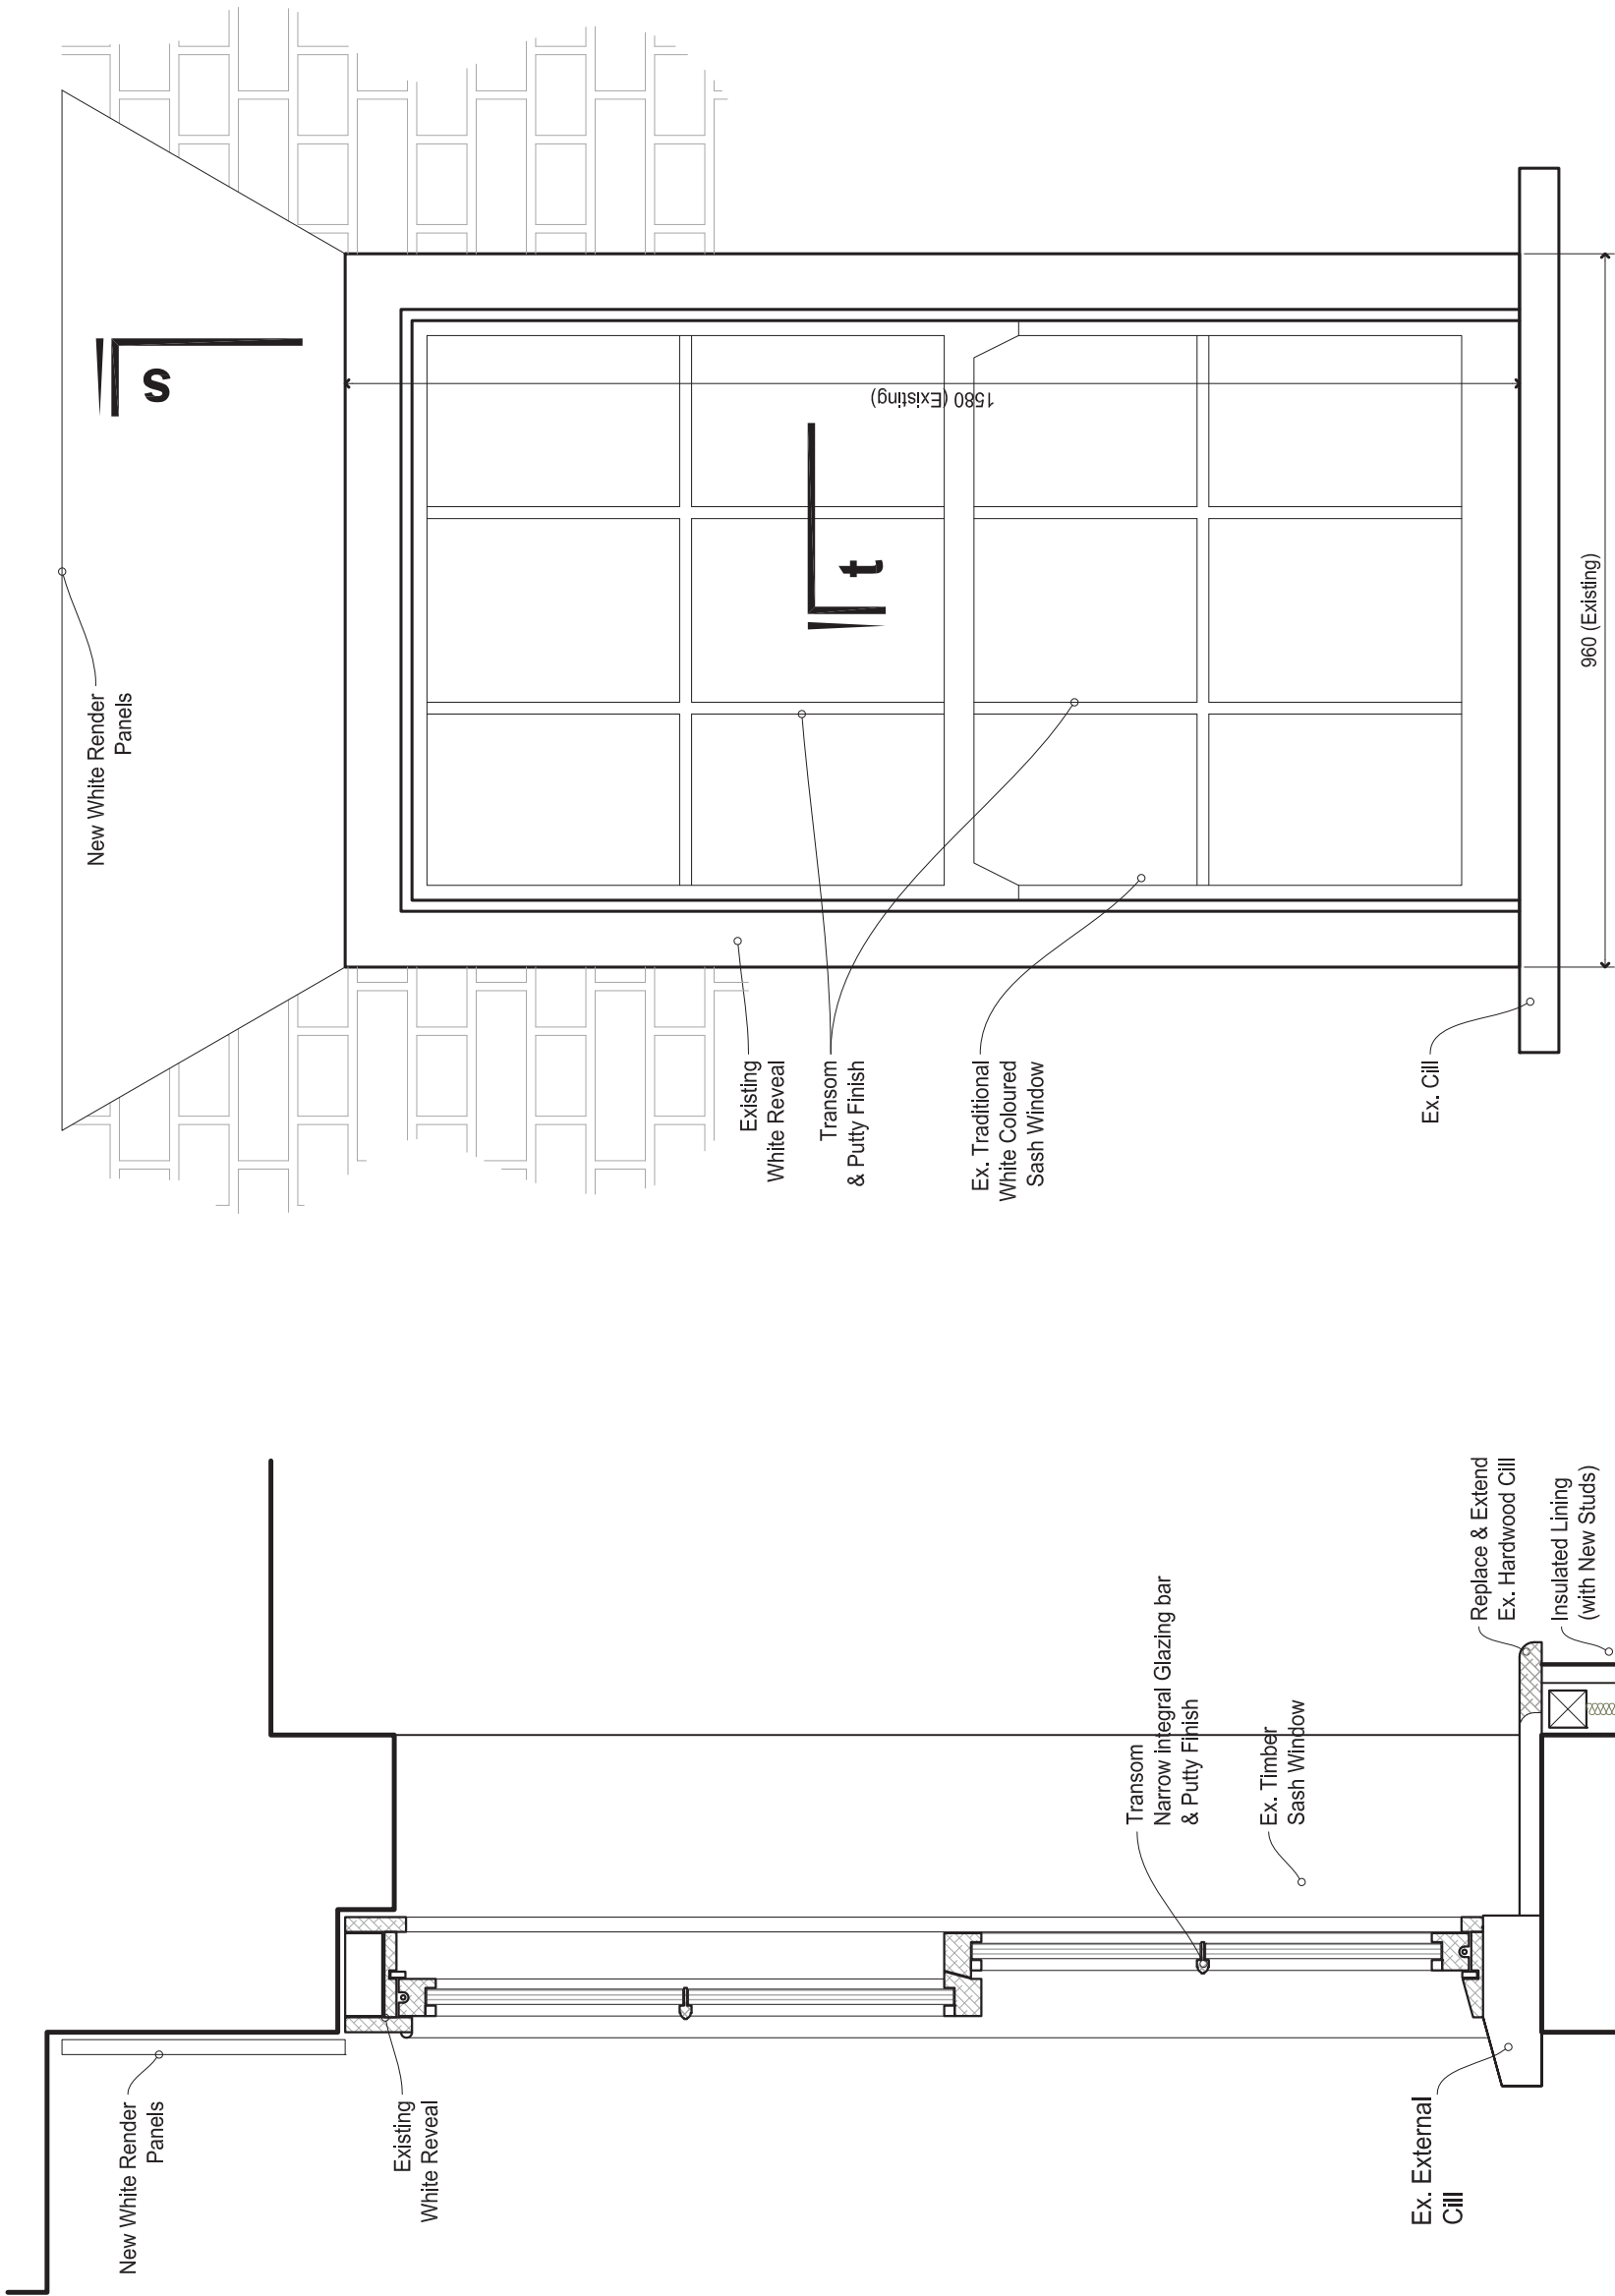

S-S Section

Window External View

t-t Section
1:2

WALL TYPE	2A
Plaster Finish Skim	2.5mm
Plaster Board	12.5mm
Plywood	10mm
Existing Timber Studs	75mm
PIR Insulation B/W Studs	75mm
Newton 500	1Layer
Existing External Wall	-



Architect @
Buildingdoctors.co.uk
Office: 137. EN1 1QT
0208 363 5764
RIBA 

Disclaimer;
No Reproduction without Consent
Do not Scale from this Drawing
Only use Dimensions Shown
Dims & Areas accurate to 5%
© Copyright 2022 Building Doctors

Date
05.05.21
14.07.21
27.07.21
12.10.21
17.11.21

Amendments
Notes Added
Issue for Tender
Notes Added
Cill and scale of t-t section changed
Alterations to Markups

Ve.	In.	Project	Title	Window Details
A B C D E	FR FR FR CA FR	Pennicotts Farm PO20 1LN		
		☐ Draft ☒ Tender	☐ Planning ☐ Constr. ☐ Other	Client Mr. S. Cox-Rusbridge

971 - B891E

0 CM 5 CM 10 CM 15 CM 20 CM

1:5

1:10

0 CM 10 CM 20 CM 30 CM 40 CM

