
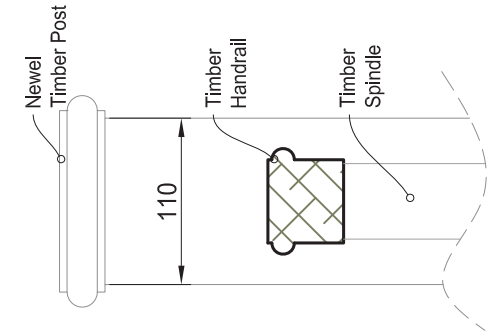
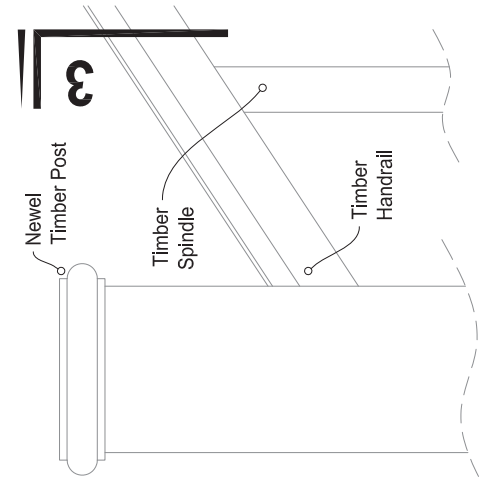


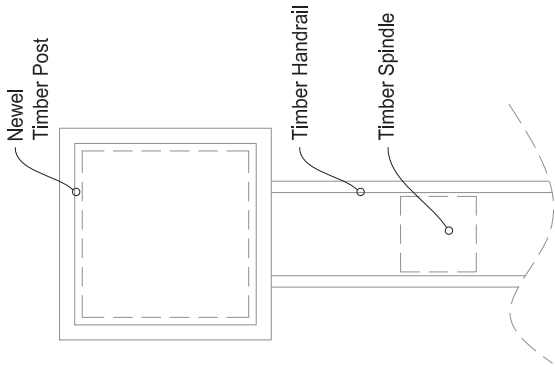



## Plan

## Side View

## Section

## Timber Post Details

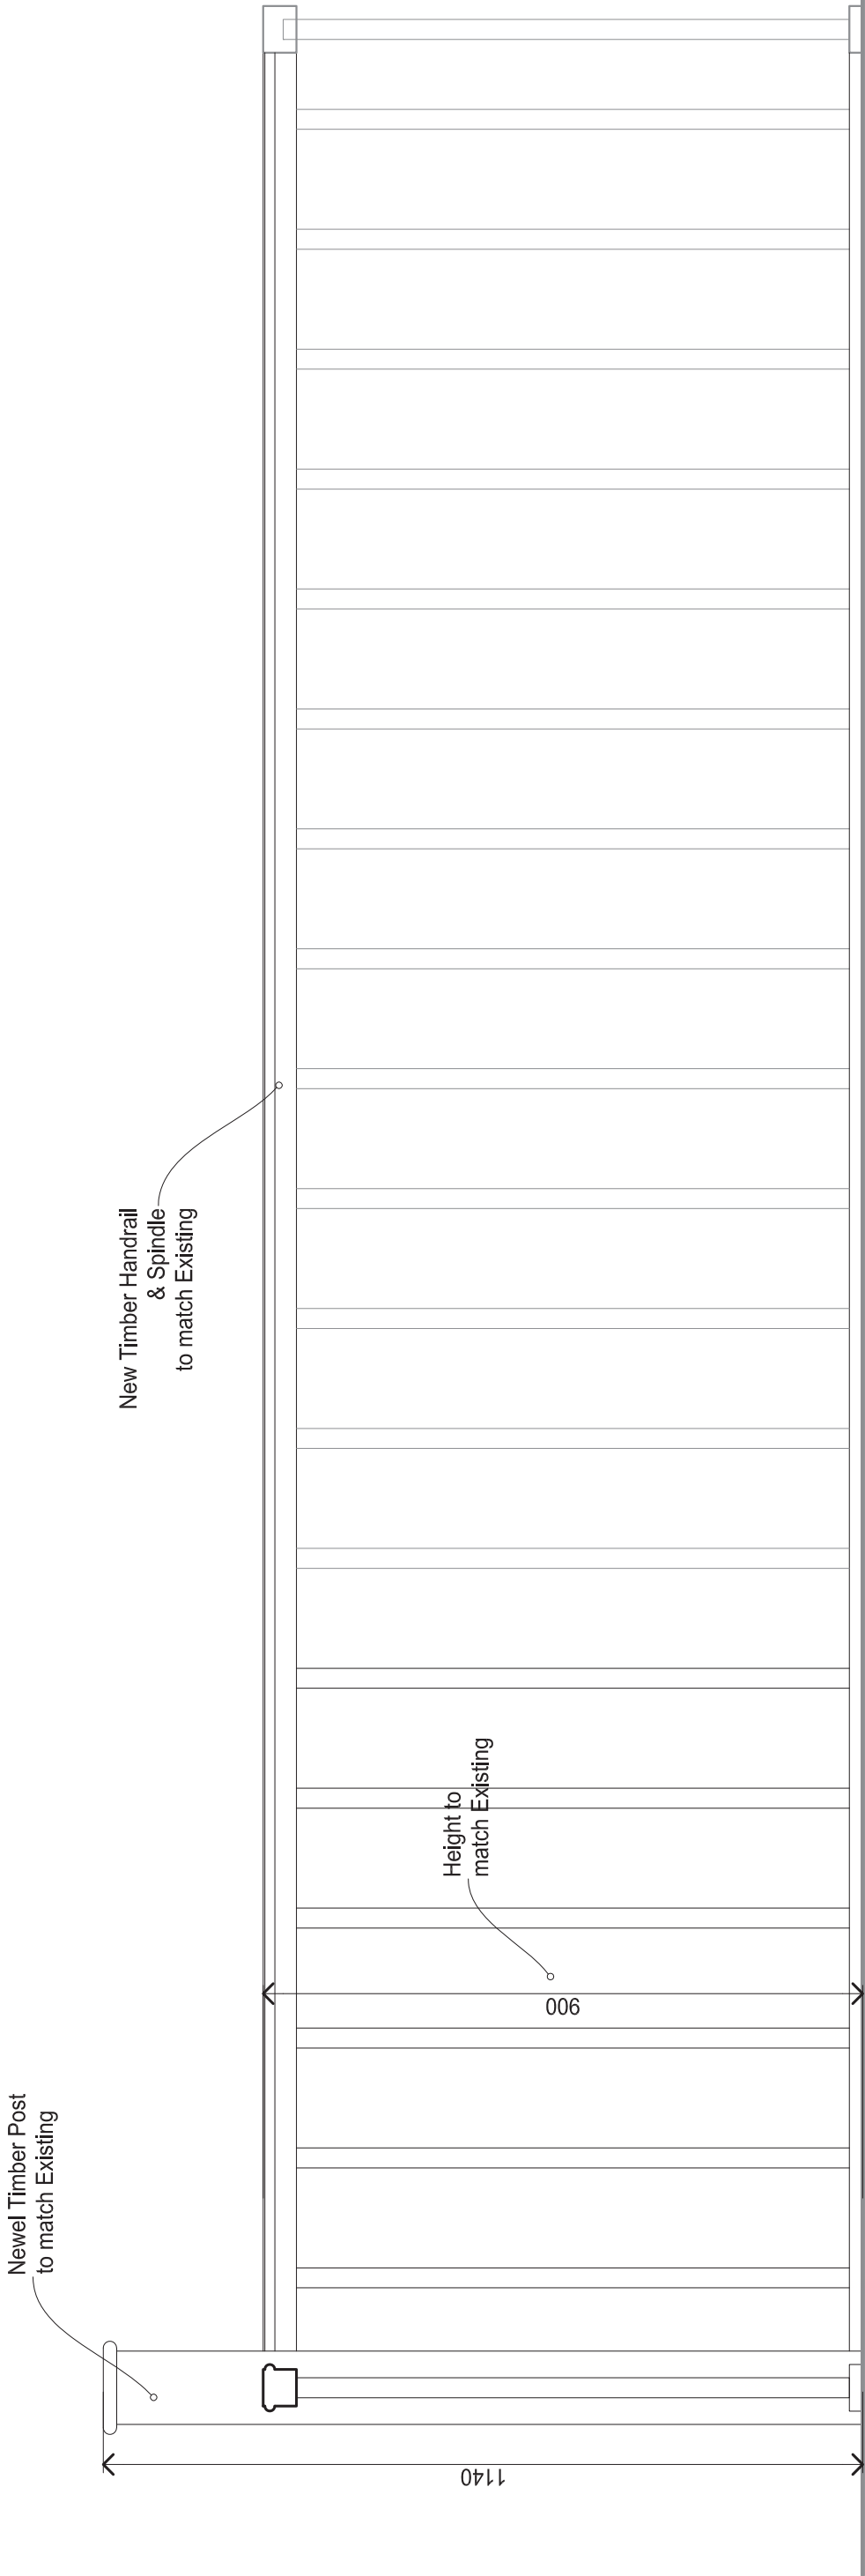

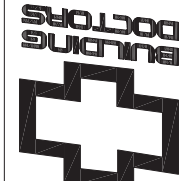

Architect @  
Buildingdoctors.co.uk  
Office: 137, EN1 1QT  
0208 363 5764  
RIBA 

Disclaimer;  
No Reproduction without Consent  
Do not Scale from this Drawing  
Only use Dimensions Shown  
Dims & Areas accurate to 5%  
© Copyright 2022 Building Doctors

Date

05.05.21  
14.07.21  
27.07.21  
17.11.21

Amendments

Notes Added  
Issue for Tender  
Notes Added  
Alterations to Markups

Ve.

A  
B  
C  
D

In.

FR  
FR  
FR  
FR

Project

Pennicotts Farm  
PO20 1LN

Title

Stairs Railing  
Details

Client

Mr. S.  
Cox-Rusbridge

971 - B892 D

0 CM 5 CM 10 CM 15 CM 20 CM  
1:5  
1:10  
0 CM 10 CM 20 CM 30 CM 40 CM

