



DT11

Window Detail 1:5

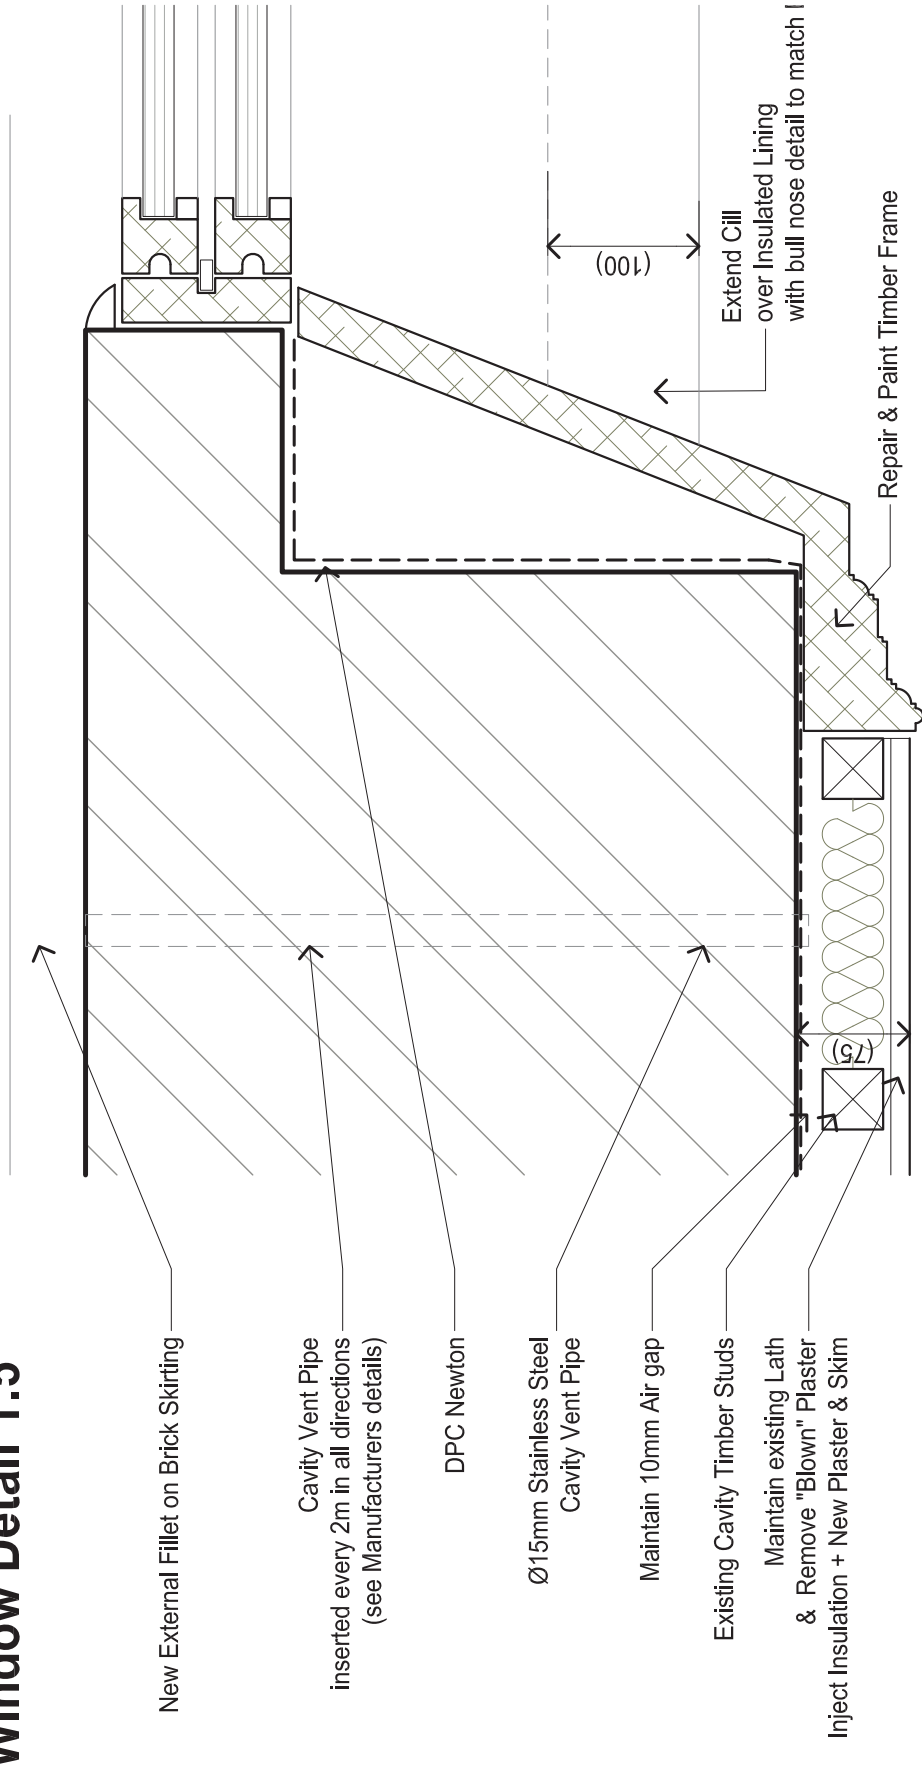


DT21

Eaves Detail 1:10

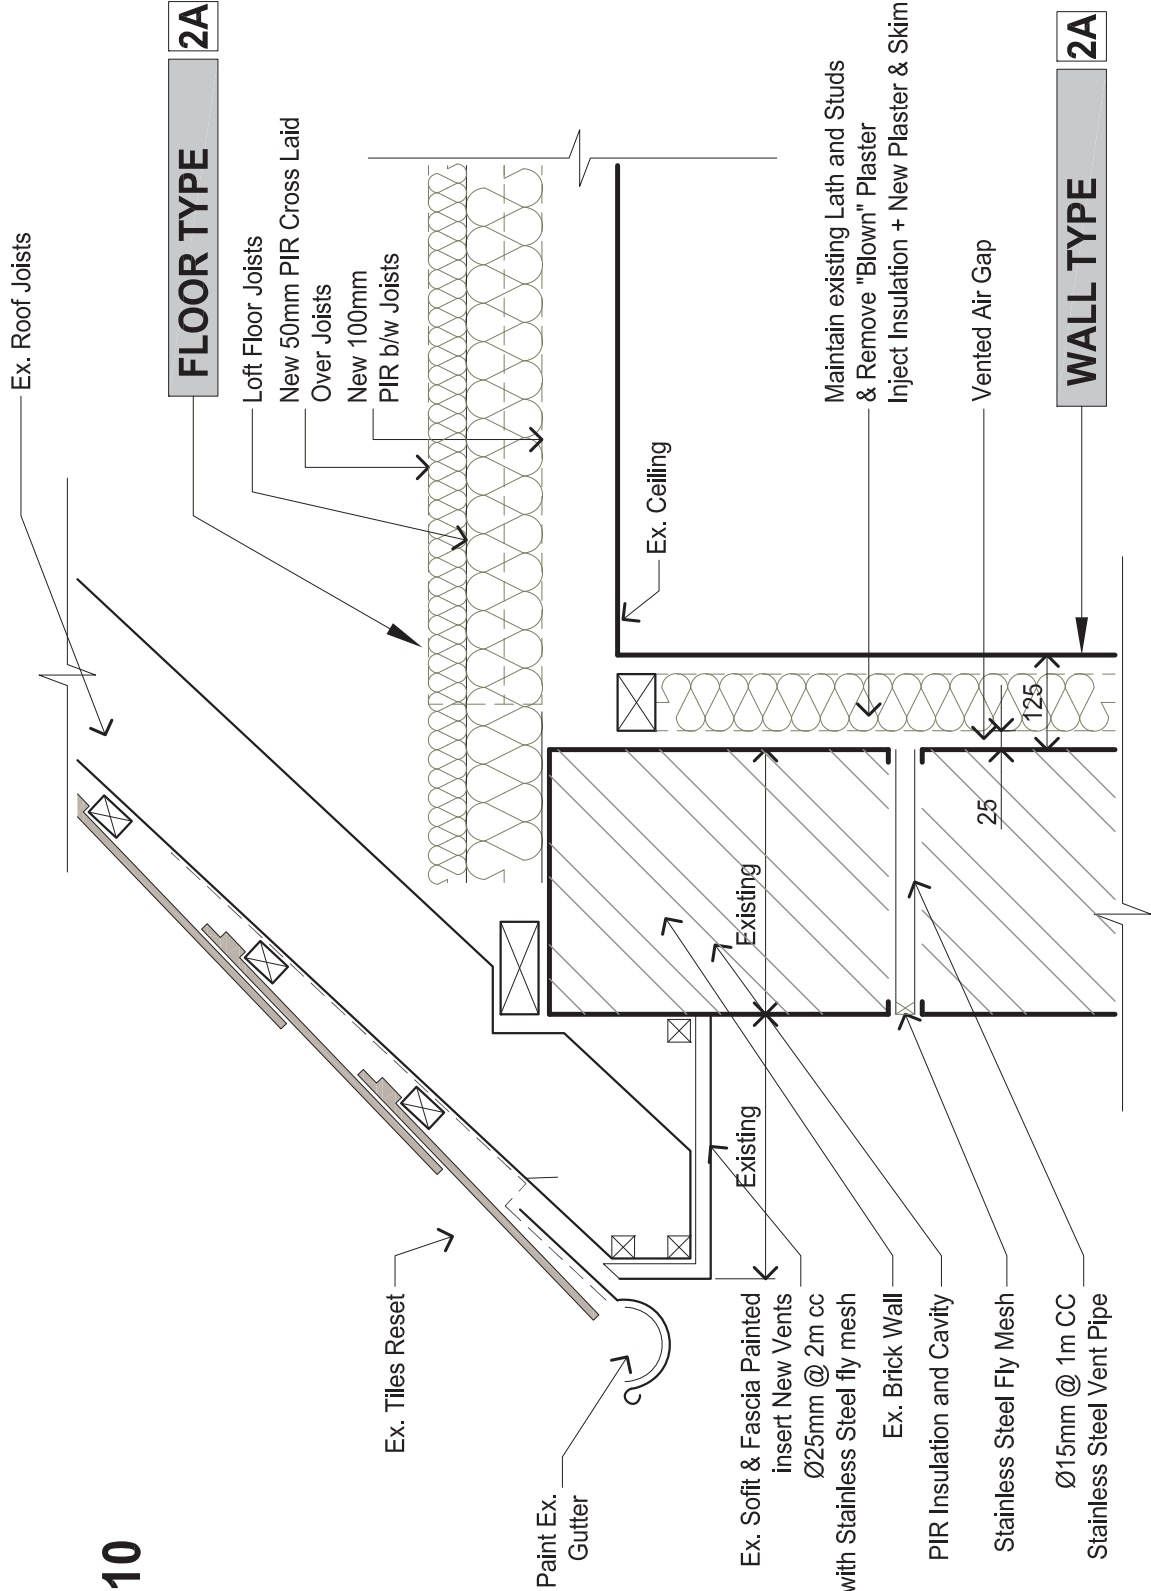


DT02

Foundation Detail 1:10

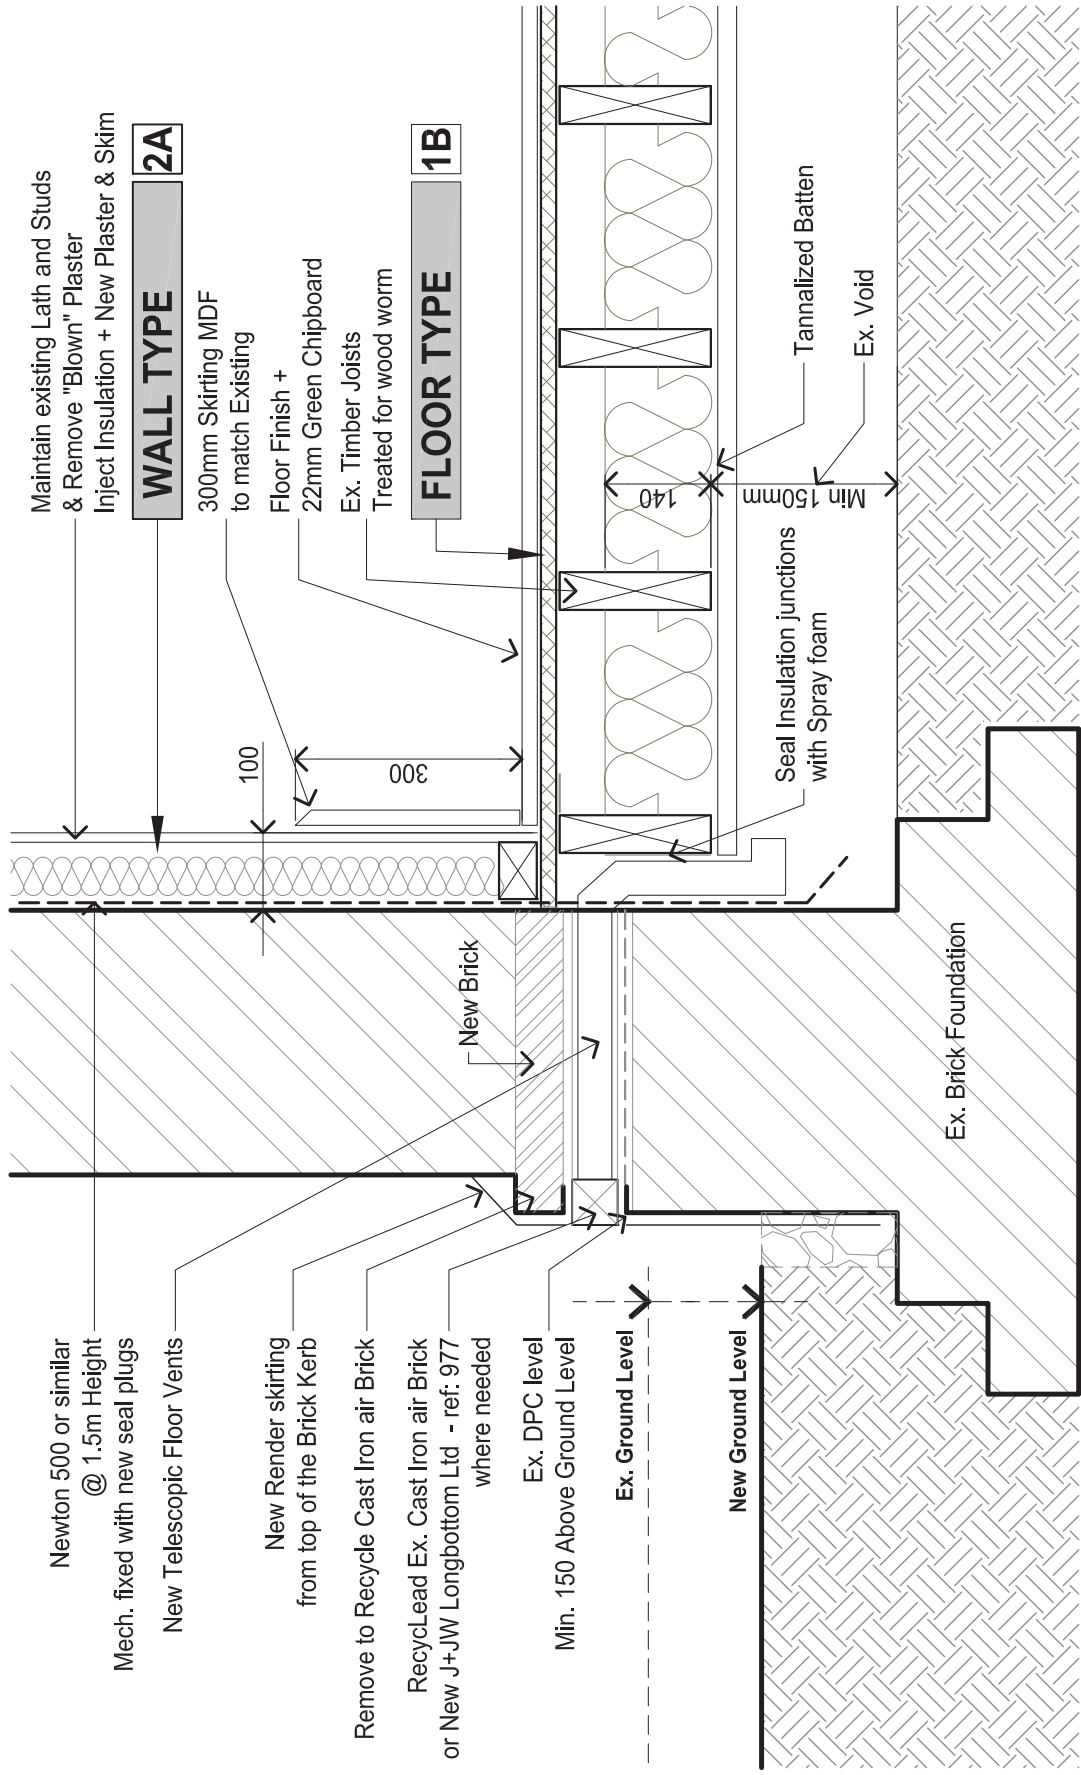

Threshold Detail 1:10

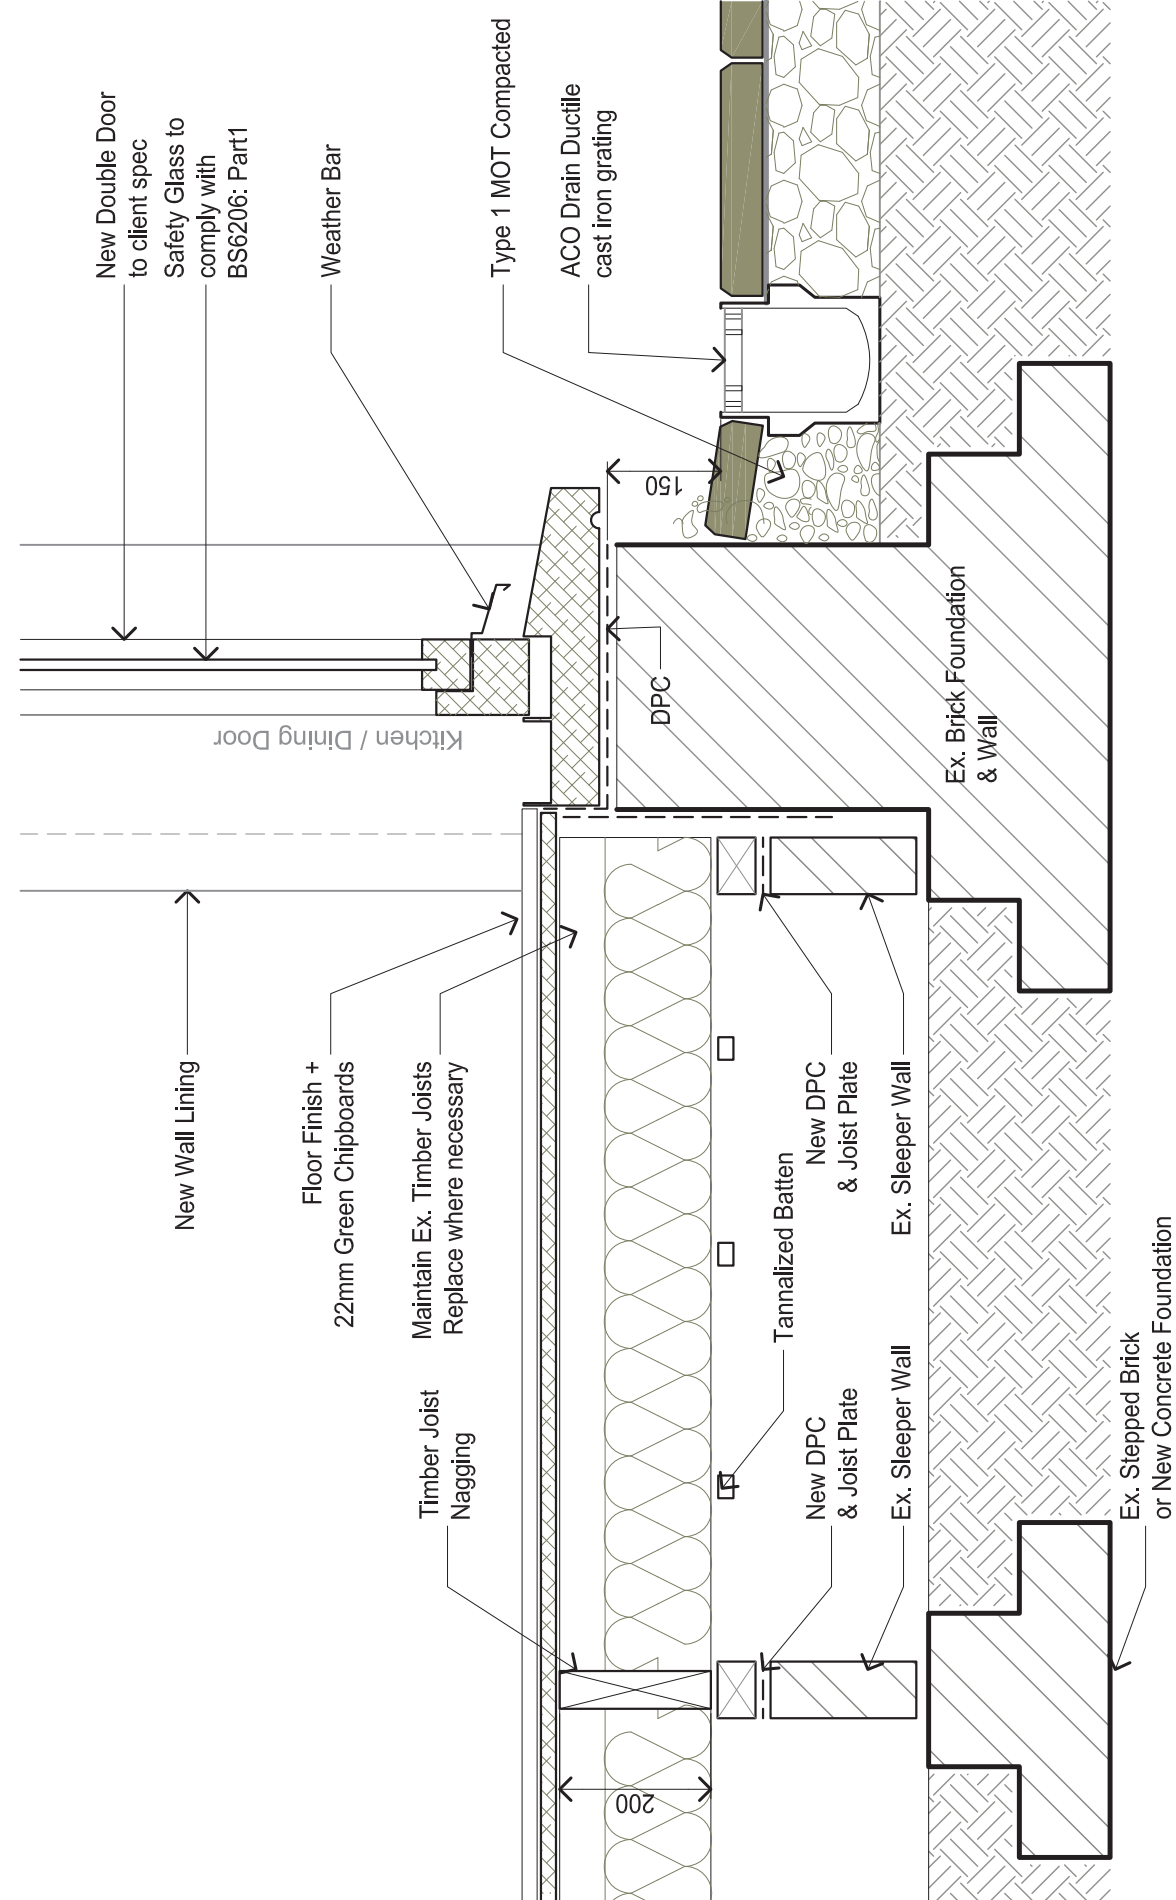

WALL TYPE	2A
Plaster Finish Skim	2.5mm
Plaster Board	12.5mm
Plywood	10mm
Existing Timber Studs	75mm
PIR Insulation B/W Studs	75mm
Newton 500	1Layer
Existing External Wall	-

FLOOR TYPE	2A
Timber Chip Boards (Storage Area)	30mm
PIR Insulation over Joists	50mm
Ex. Floor Joists	150mm
Air Gap & Battens	70 mm
PIR Insulation b/w Joists	80mm
Ex. Ceiling Plaster Boards	-

PAINT SPEC	
Black Gloss	1 Layer
Oil Based Under Coat	2 Layer