



DT14

Porch Roof Detail 1:10

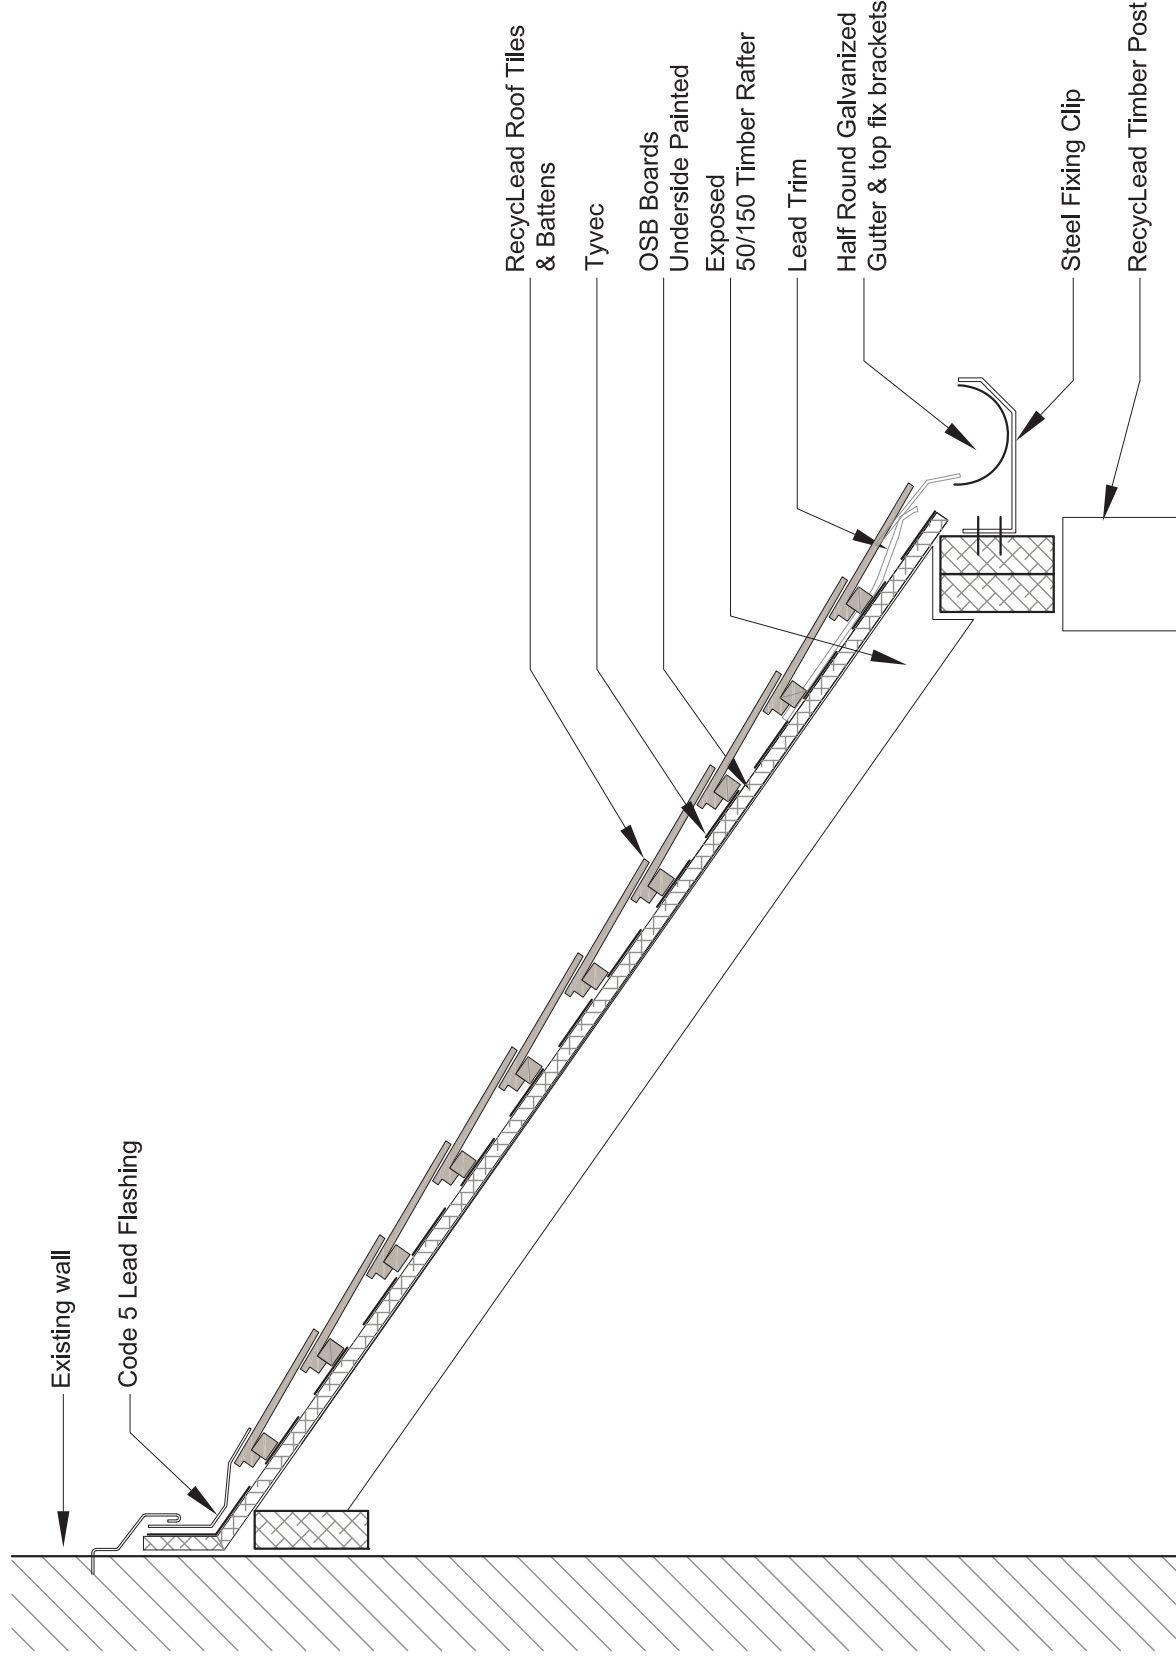


DT13

Intermediate Floor Detail 1:10

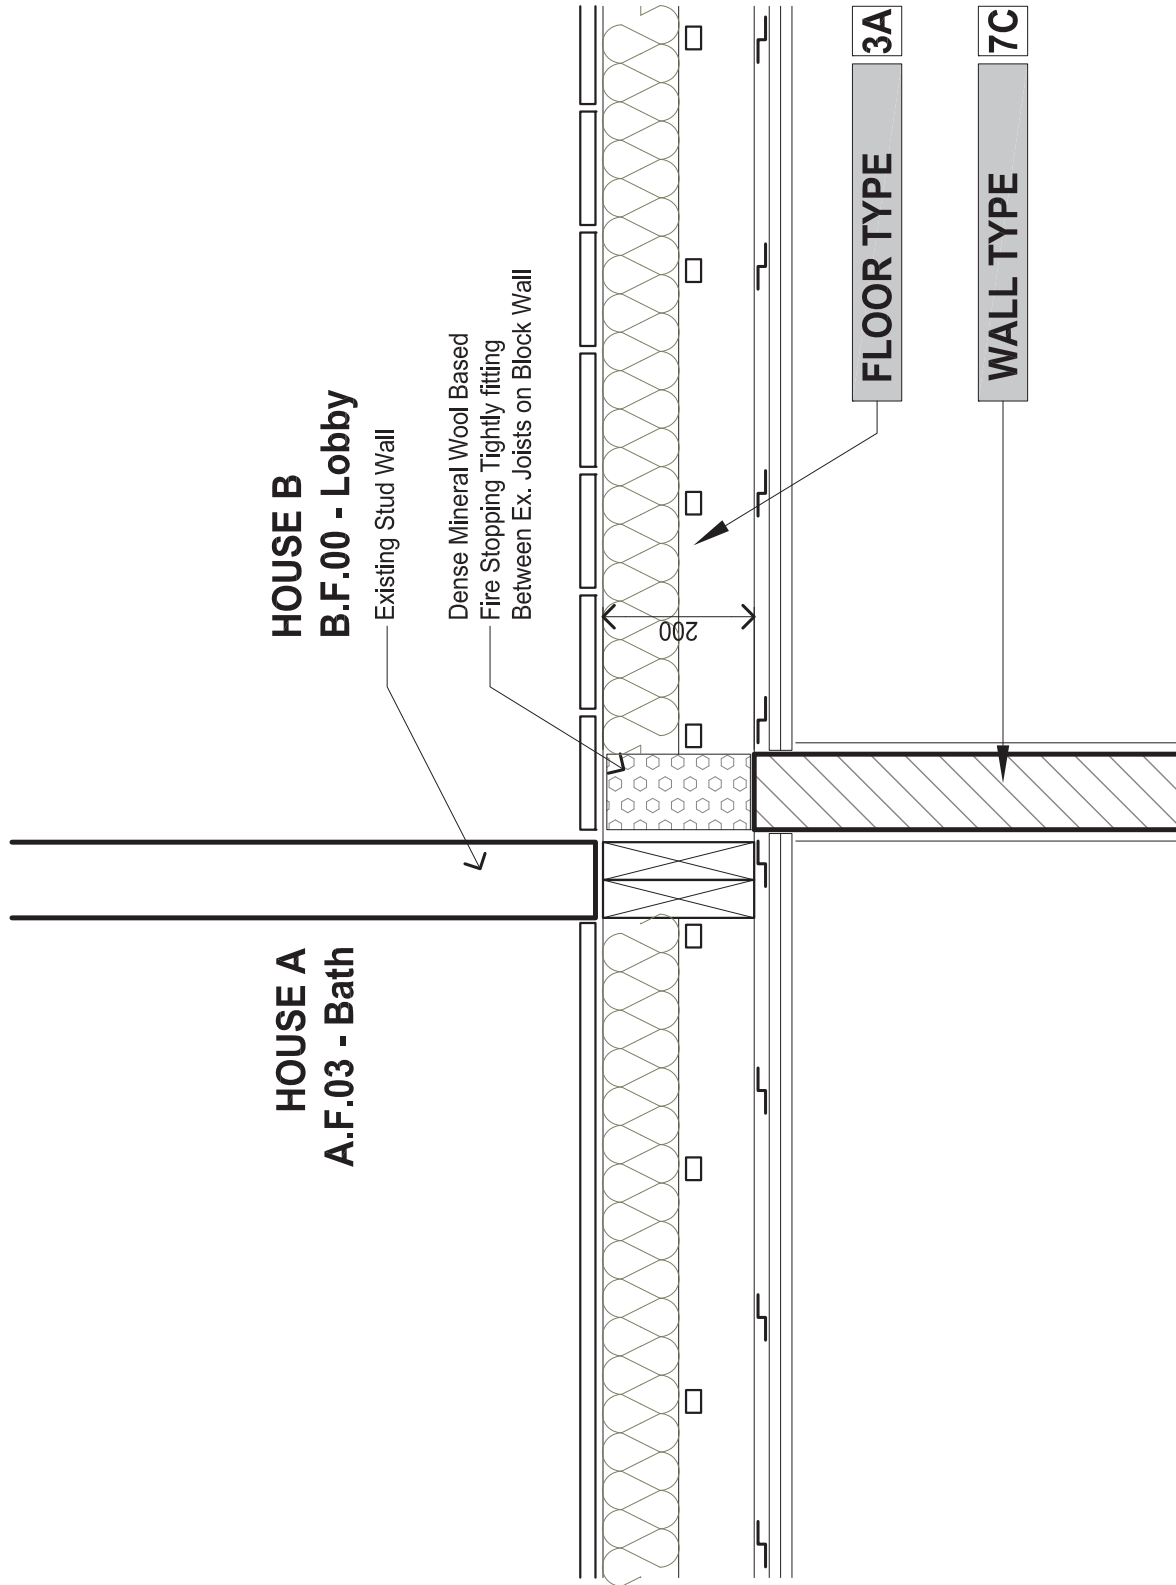

DT03

Ground Floor Detail 1:10

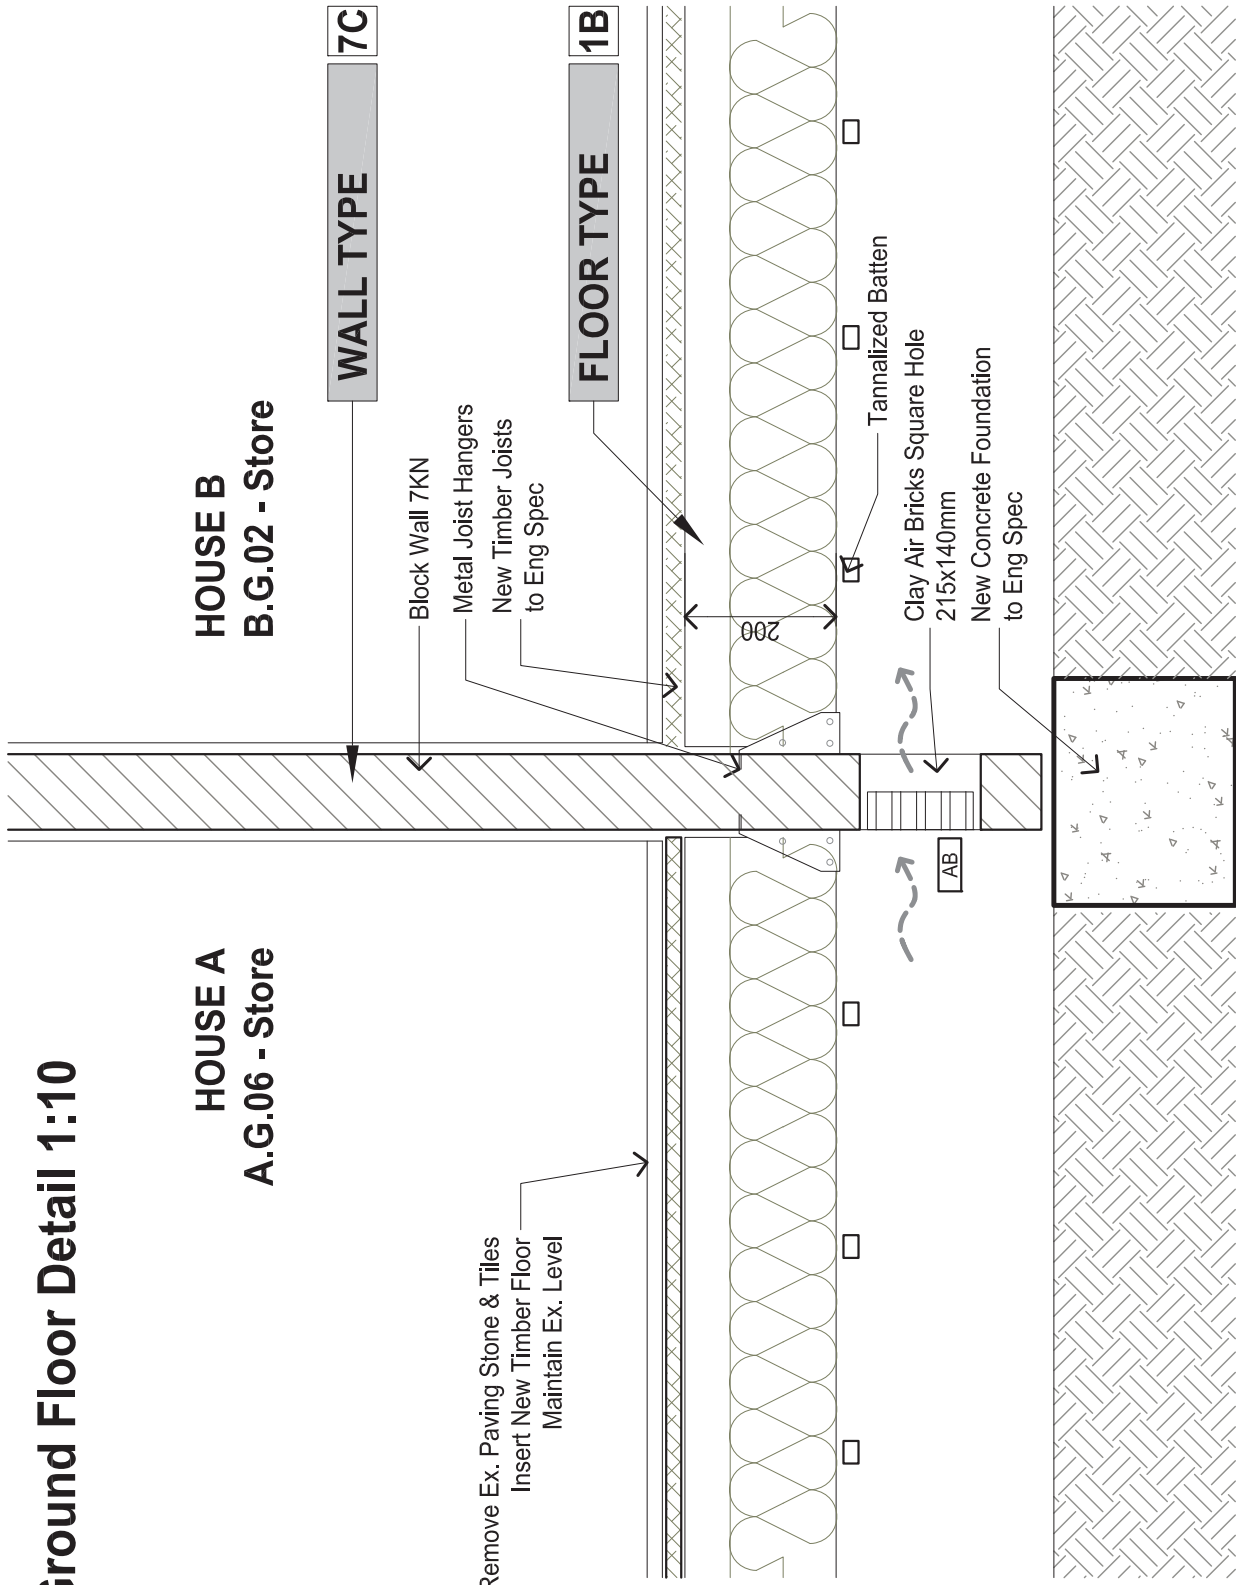

WALL TYPE	7C
Render & Finish Skim	15mm
Block Wall (7Kn)	100mm
Render & Finish Skim	15mm
FLOOR TYPE	1B
Green Chip Boards & Tiling	30mm
Underlay	4mm
New Floor Joists - C16	200x47mm
PIR Insulation b/w Joists	150mm
Fit DPC on Ex. Sleeper Wall	-
Air Gap (Ventilated)	150 mm
FLOOR TYPE	3A
Recycle Ex. Floor Boards	22mm
Ex. Floor Joists	200mm
Rockwool 100Kg/m³ b/w Joists	100mm
Air Gap & Battens	100 mm
Resilient Bar	10 mm
2xPlaster Boards FR	30 mm
Plaster Finish Skim	2.5mm