




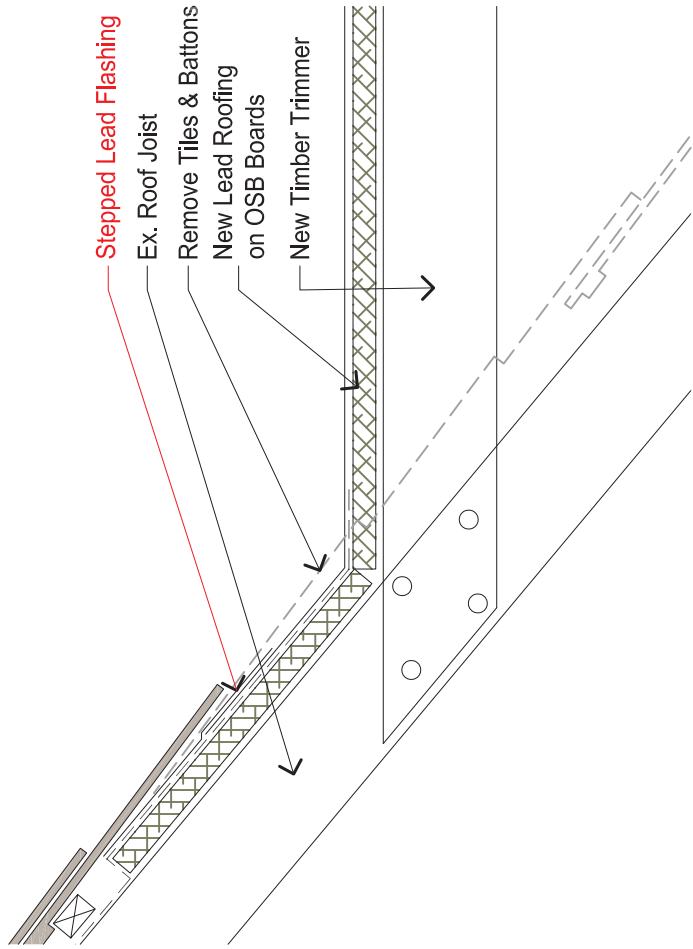

Lead Flat Roof
Section Detail 1:10
Detail 19

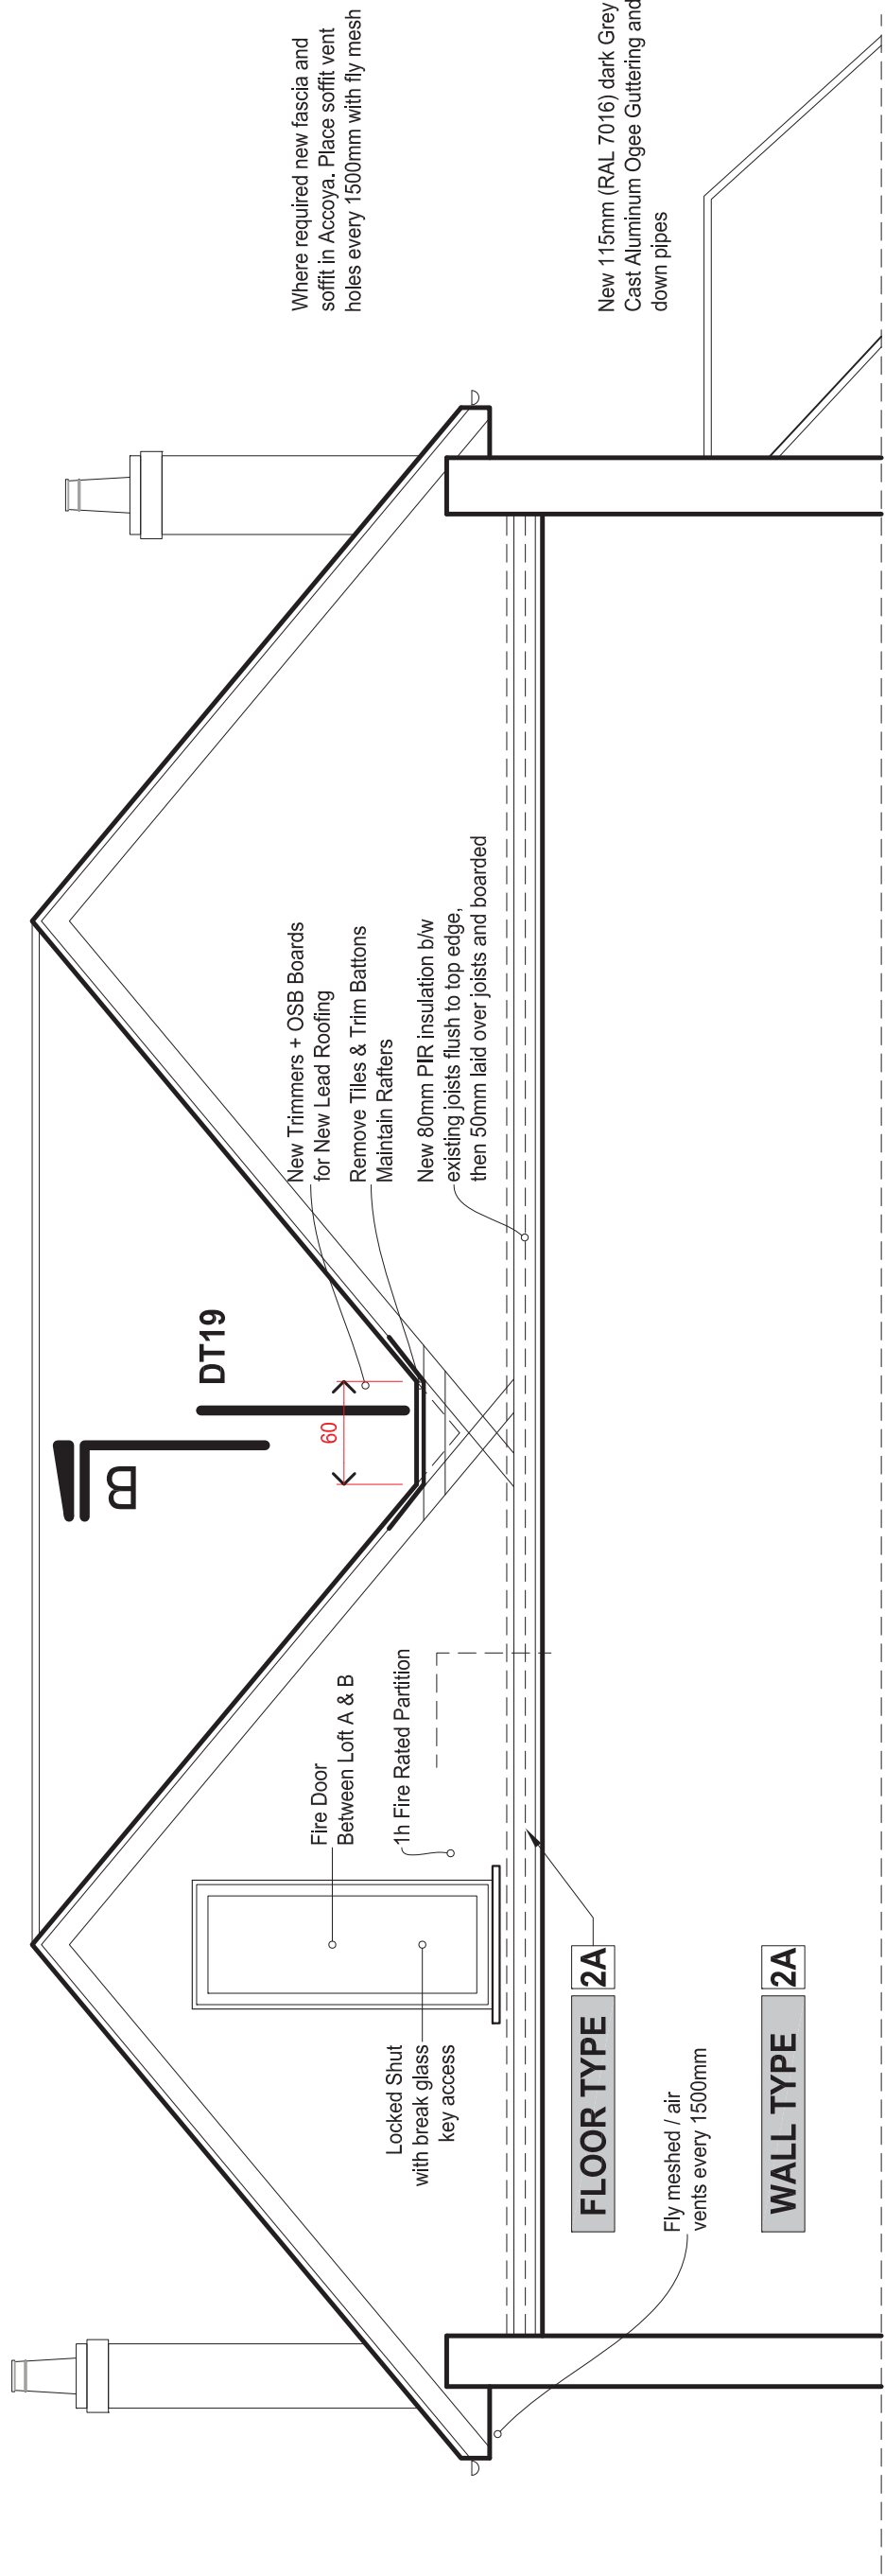

A-A Section

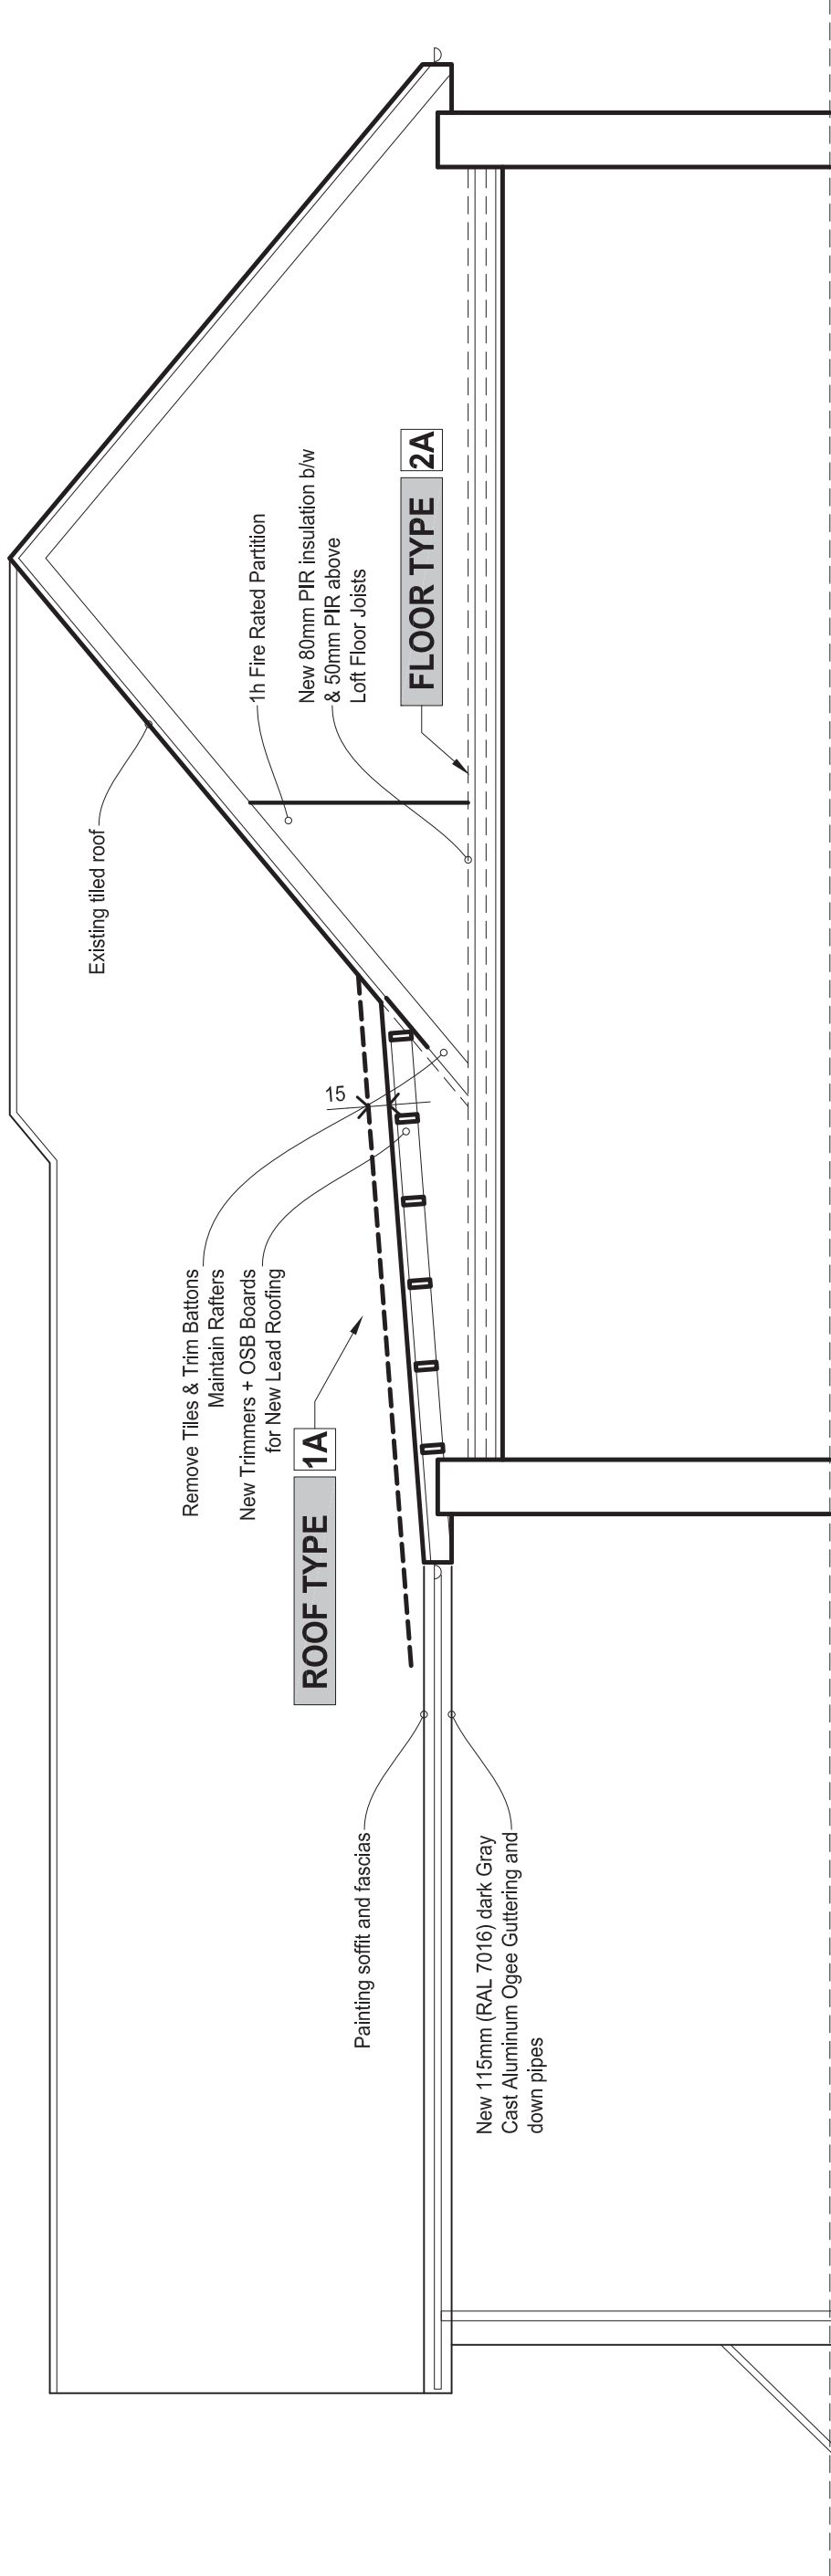

B-B Section

WALL TYPE	2A
Plaster Finish Skim	2.5mm
Plaster Board	12.5mm
Plywood	10mm
Existing Timber Studs	75mm
PIR Insulation B/W Studs	75mm
Newton 500	1Layer
Existing External Wall	-
FLOOR TYPE	2A
Timber Chip Boards (Storage Area)	30mm
PIR Insulation over Joists	50mm
Ex. Floor Joists	150mm
Air Gap & Battens	70 mm
PIR Insulation b/w Joists	80mm
Ex. Ceiling Plaster Boards	-
ROOF TYPE	1A
Lead Finish	1 Layer
Plywood or OSB	18mm
Batten & Tyvec	30mm
Trimmer Joists	150mm