


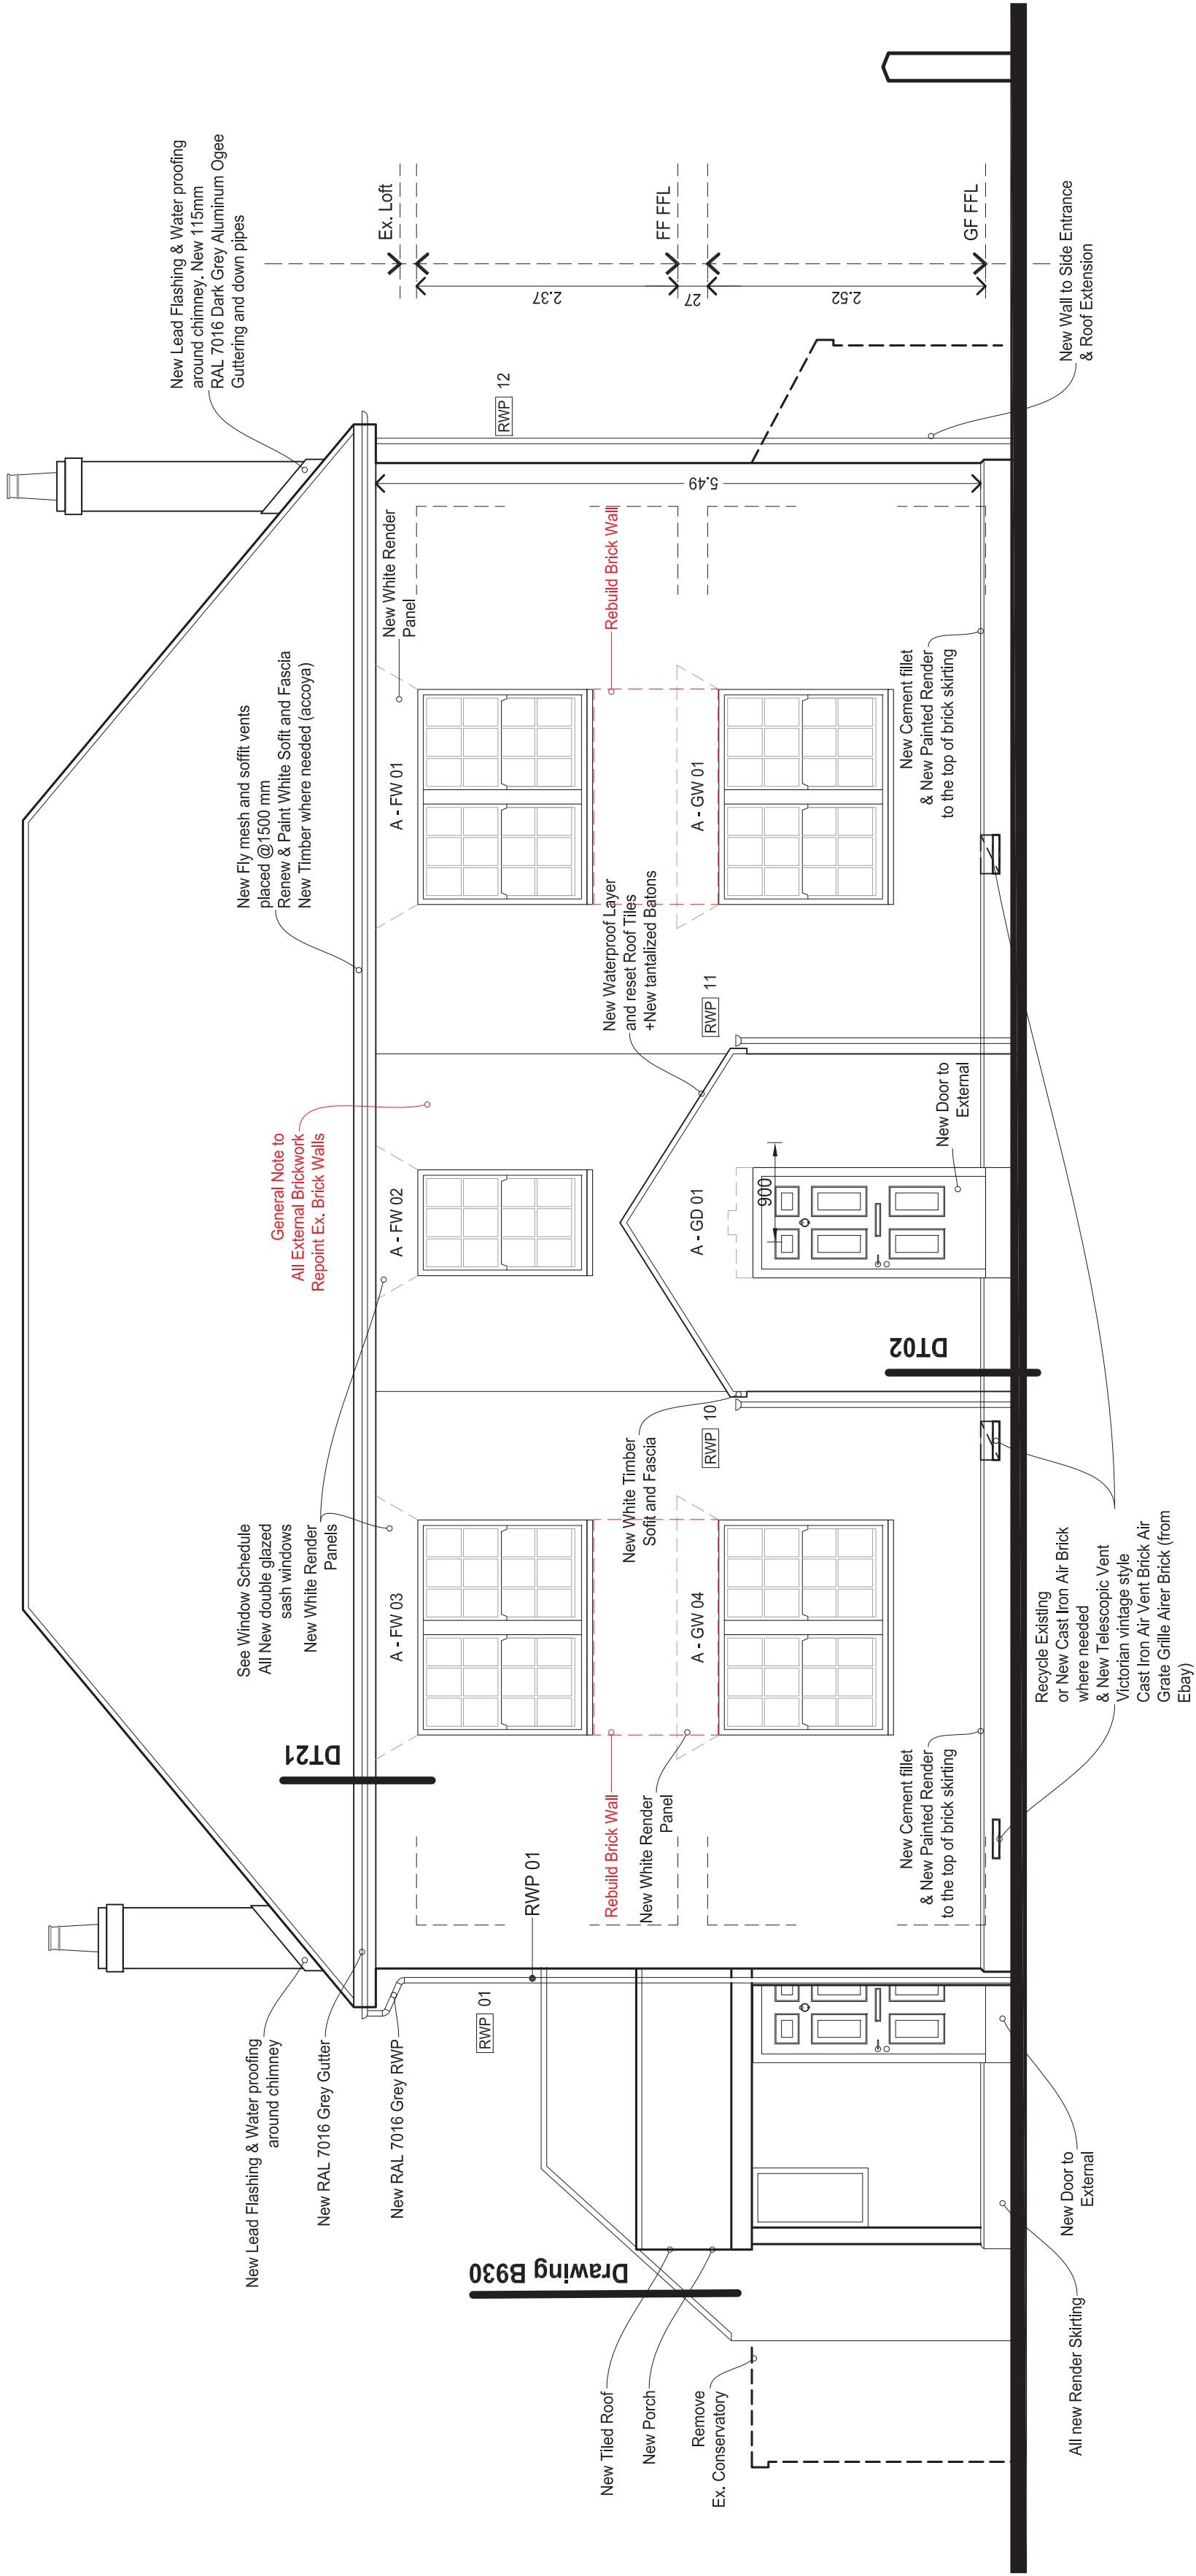

Victorian vintage style		
Cast Iron Air Vent Brick Air		
Grate Grille Aired Brick		
PAINT SPEC		
Black Gloss		1 Layer
Oil Based Under Coat		2 Layer
ROOF TYPE		
1A		
Lead Finish		1 Layer
Plywood or OSB		18mm
Batten & Tyvec		30mm
Trimmer Joists		150mm



Architect @
Buildingdoctors.co.uk
Office: 137, EN1 1QT
0208 363 5764
RIBA 

Disclaimer:
No Reproduction without Consent
Do not Scale from this Drawing
Only use Dimensions Shown
Dims & Areas accurate to 5%
© Copyright 2022 Building Doctors

Amendments

Date	Amendments
05.06.21	Notes Added
14.07.21	Alterations added as Highlighted Notes
27.07.21	Floor Levels Altered; Notes Added
06.10.21	RWP added
15.10.21	Alterations to Markups
17.11.21	

Ve.

A	FR
B	FR
C	FR
D	CA
E	FR
F	FR

In.

11.04.21

Notes Added

Project

Pennicotts Farm

PO20 1LN

☐ Draft

☐ Planning

☐ Tender

☐ B. Control

☐ Constr.

☐ Other

Title

Front Elevation

PROPOSED

Mr. S. Cox-Rusbridge

971 - B600 G

0 M 0.5 M 1 M 1.5 M 2 M

1:50

1:100 0 M 1 M 2 M 3 M 4 M