


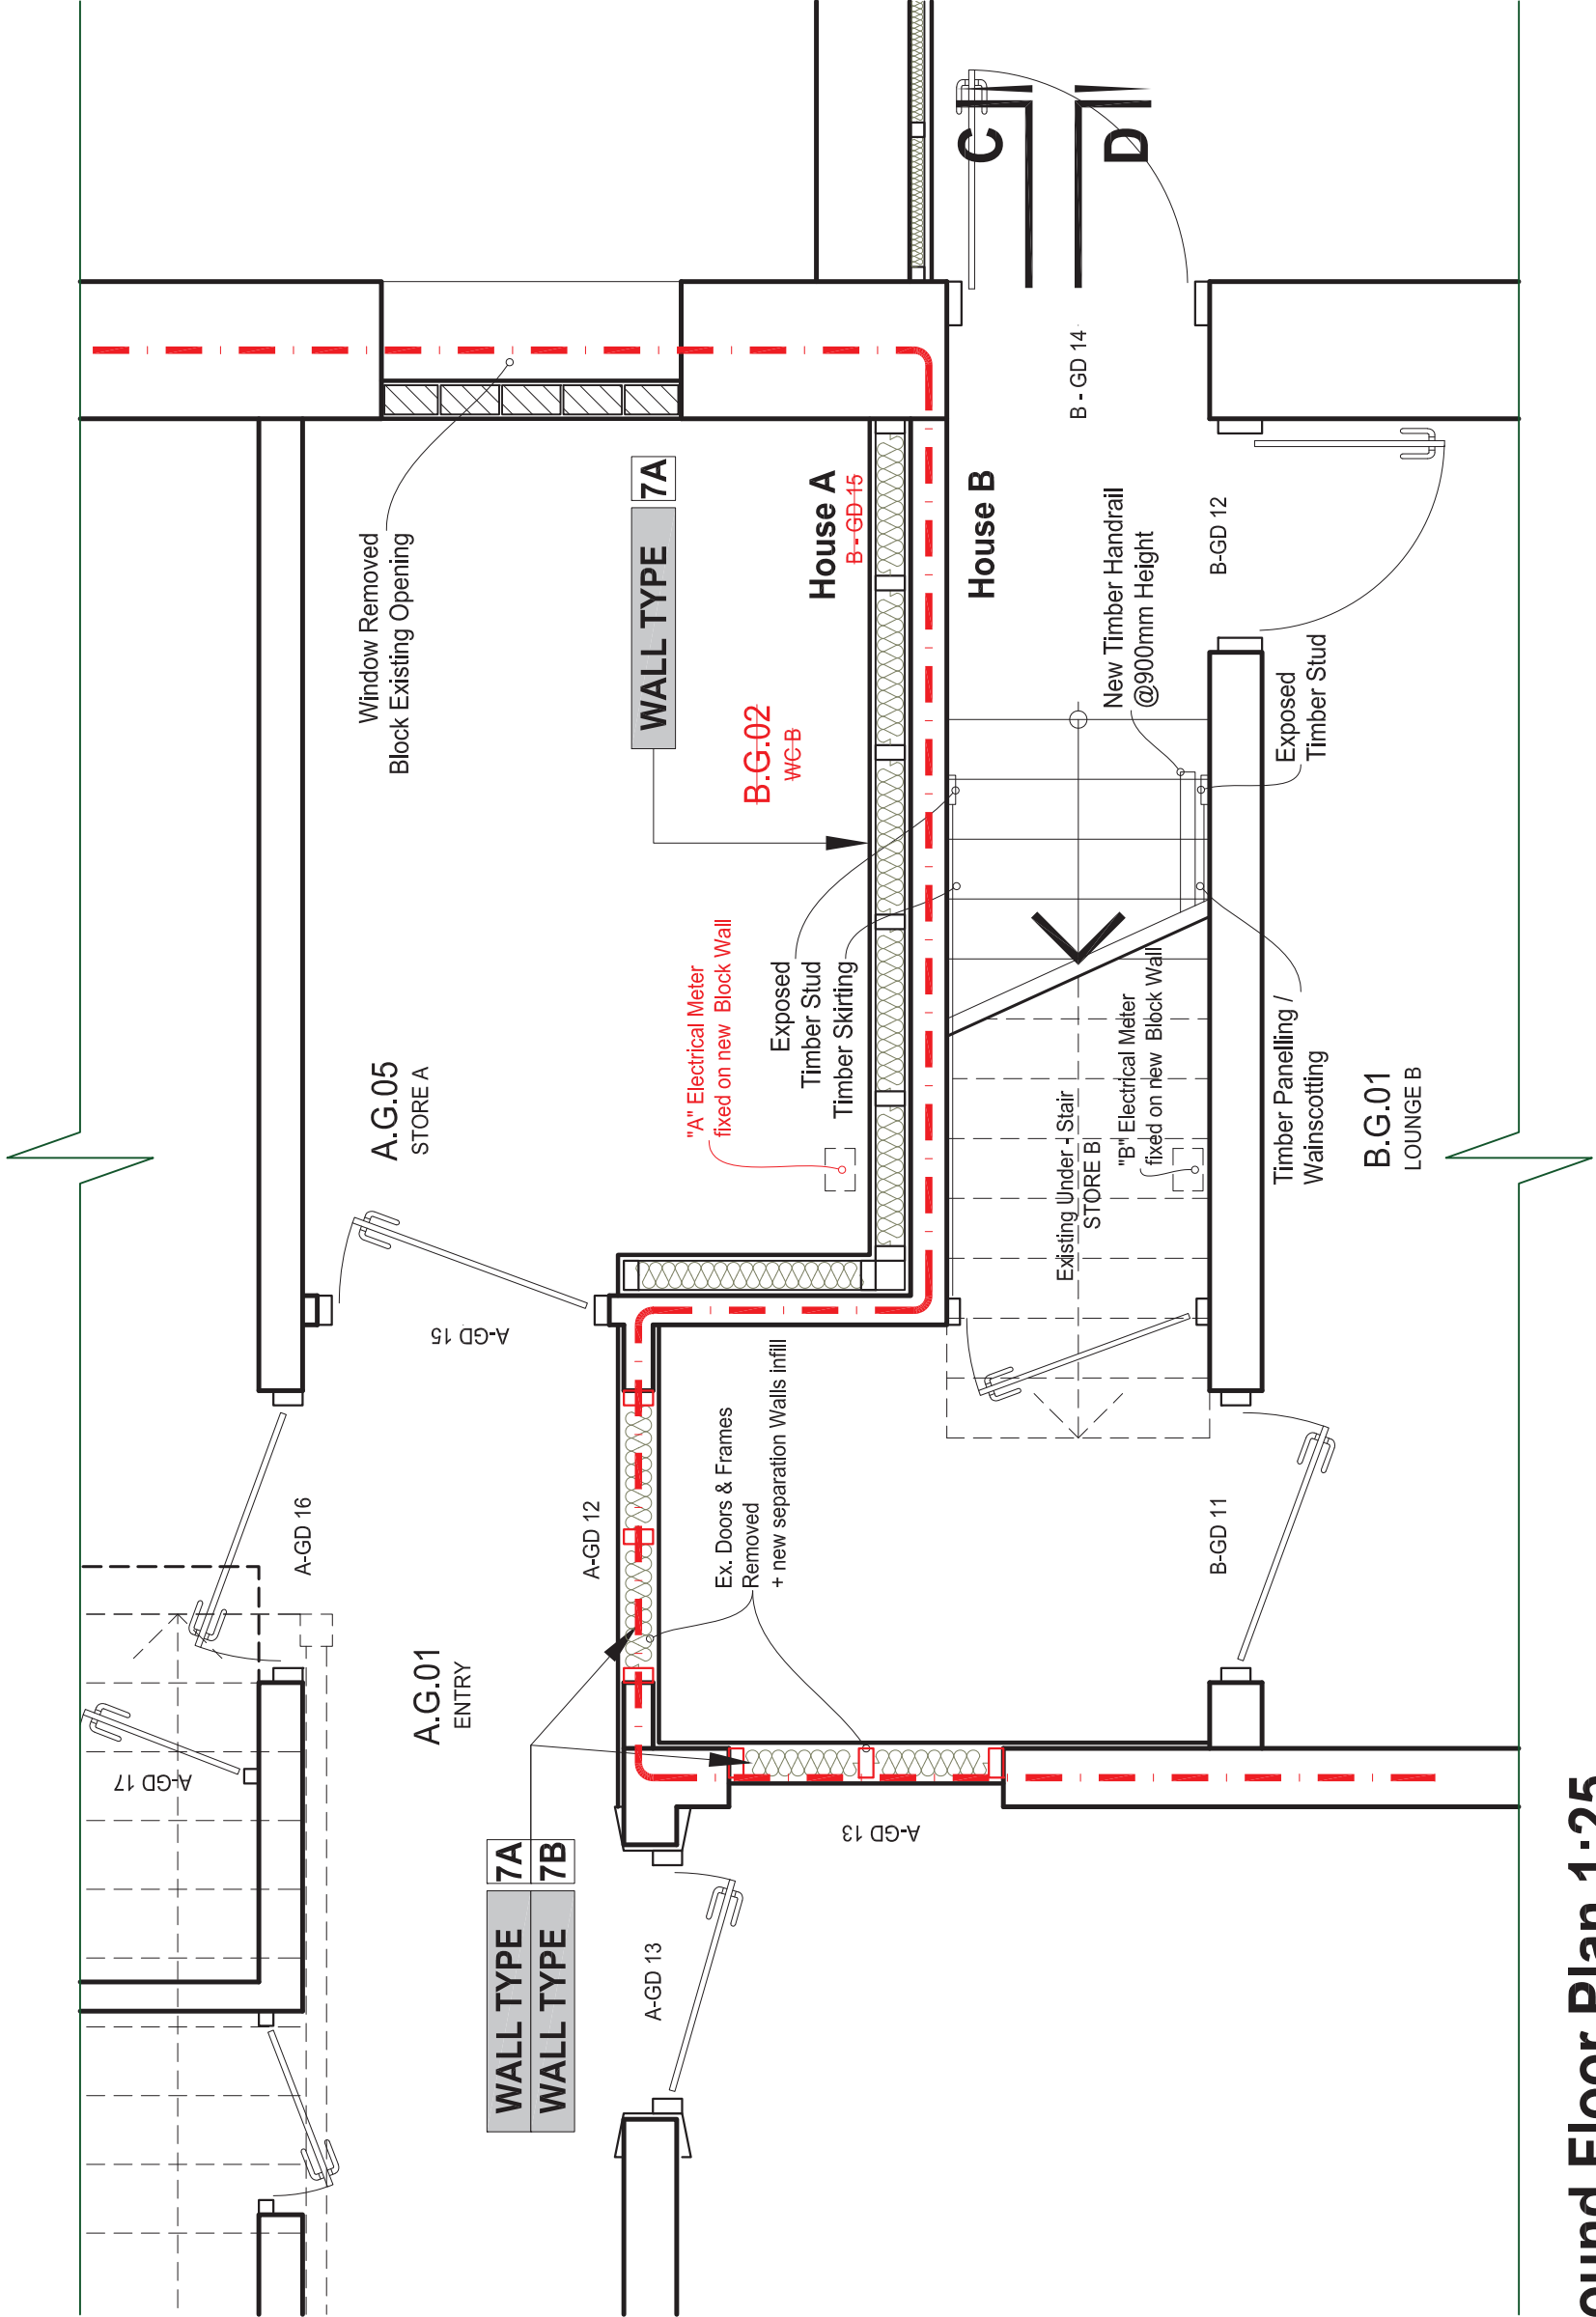

Ground Floor Plan 1:25

WALL TYPE	2A
Plaster Finish Skim	2.5mm
Plaster Board	12.5mm
Plywood	10mm
Existing Timber Studs	75mm
PIR Insulation B/W Studs	75mm
Newton 500	1Layer
Existing External Wall	-

WALL TYPE	7A
Plaster Finish Skim	2.5mm
Plaster Board - FR	15mm
Plywood	10mm
Resilient Bar	10mm
Timber Studs	100mm
Mineral Wool Insulation B/W Studs	100mm
Airgap	20mm
Existing Wall / Fix Shut Door	-

WALL TYPE	7B
Block work to U/S Floor	100mm
Local Concrete Foundation	100mm



Architect @
Buildingdoctors.co.uk
Office: 137, EN1 1QT
0208 363 5764

Disclaimer;
No Reproduction without Consent
Do not Scale from this Drawing
Only use Dimensions Shown
Dims & Areas accurate to 5%
© Copyright 2022 Building Doctors

Amendments	Date	Ve.	In.	Project	Title	House B
Notes Added Boundary Line, and alterations added as Highlighted Notes	05.05.21	A	FR	Pennicotts Farm	PO20 1LN	GF Staircase
Notes Added	14.07.21	B	FR			
Alterations to Markups	27.07.21	C	FR			
Alterations to Client comments	17.11.21	D	FR			
	07.03.22	E	FR			

☐ Draft	☐ Planning	☐ B. Control	Client
☒ Tender	☐ Constr.	☐ Other	Mr. S. Cox-Rusbridge

971 - A801E

0 M 25 M 50 M 75 M 100 M

1:25

1:100

0 M 1 M 2 M 3 M 4 M

1:25

