
ARUN DISTRICT COUNCIL P/59/22/L

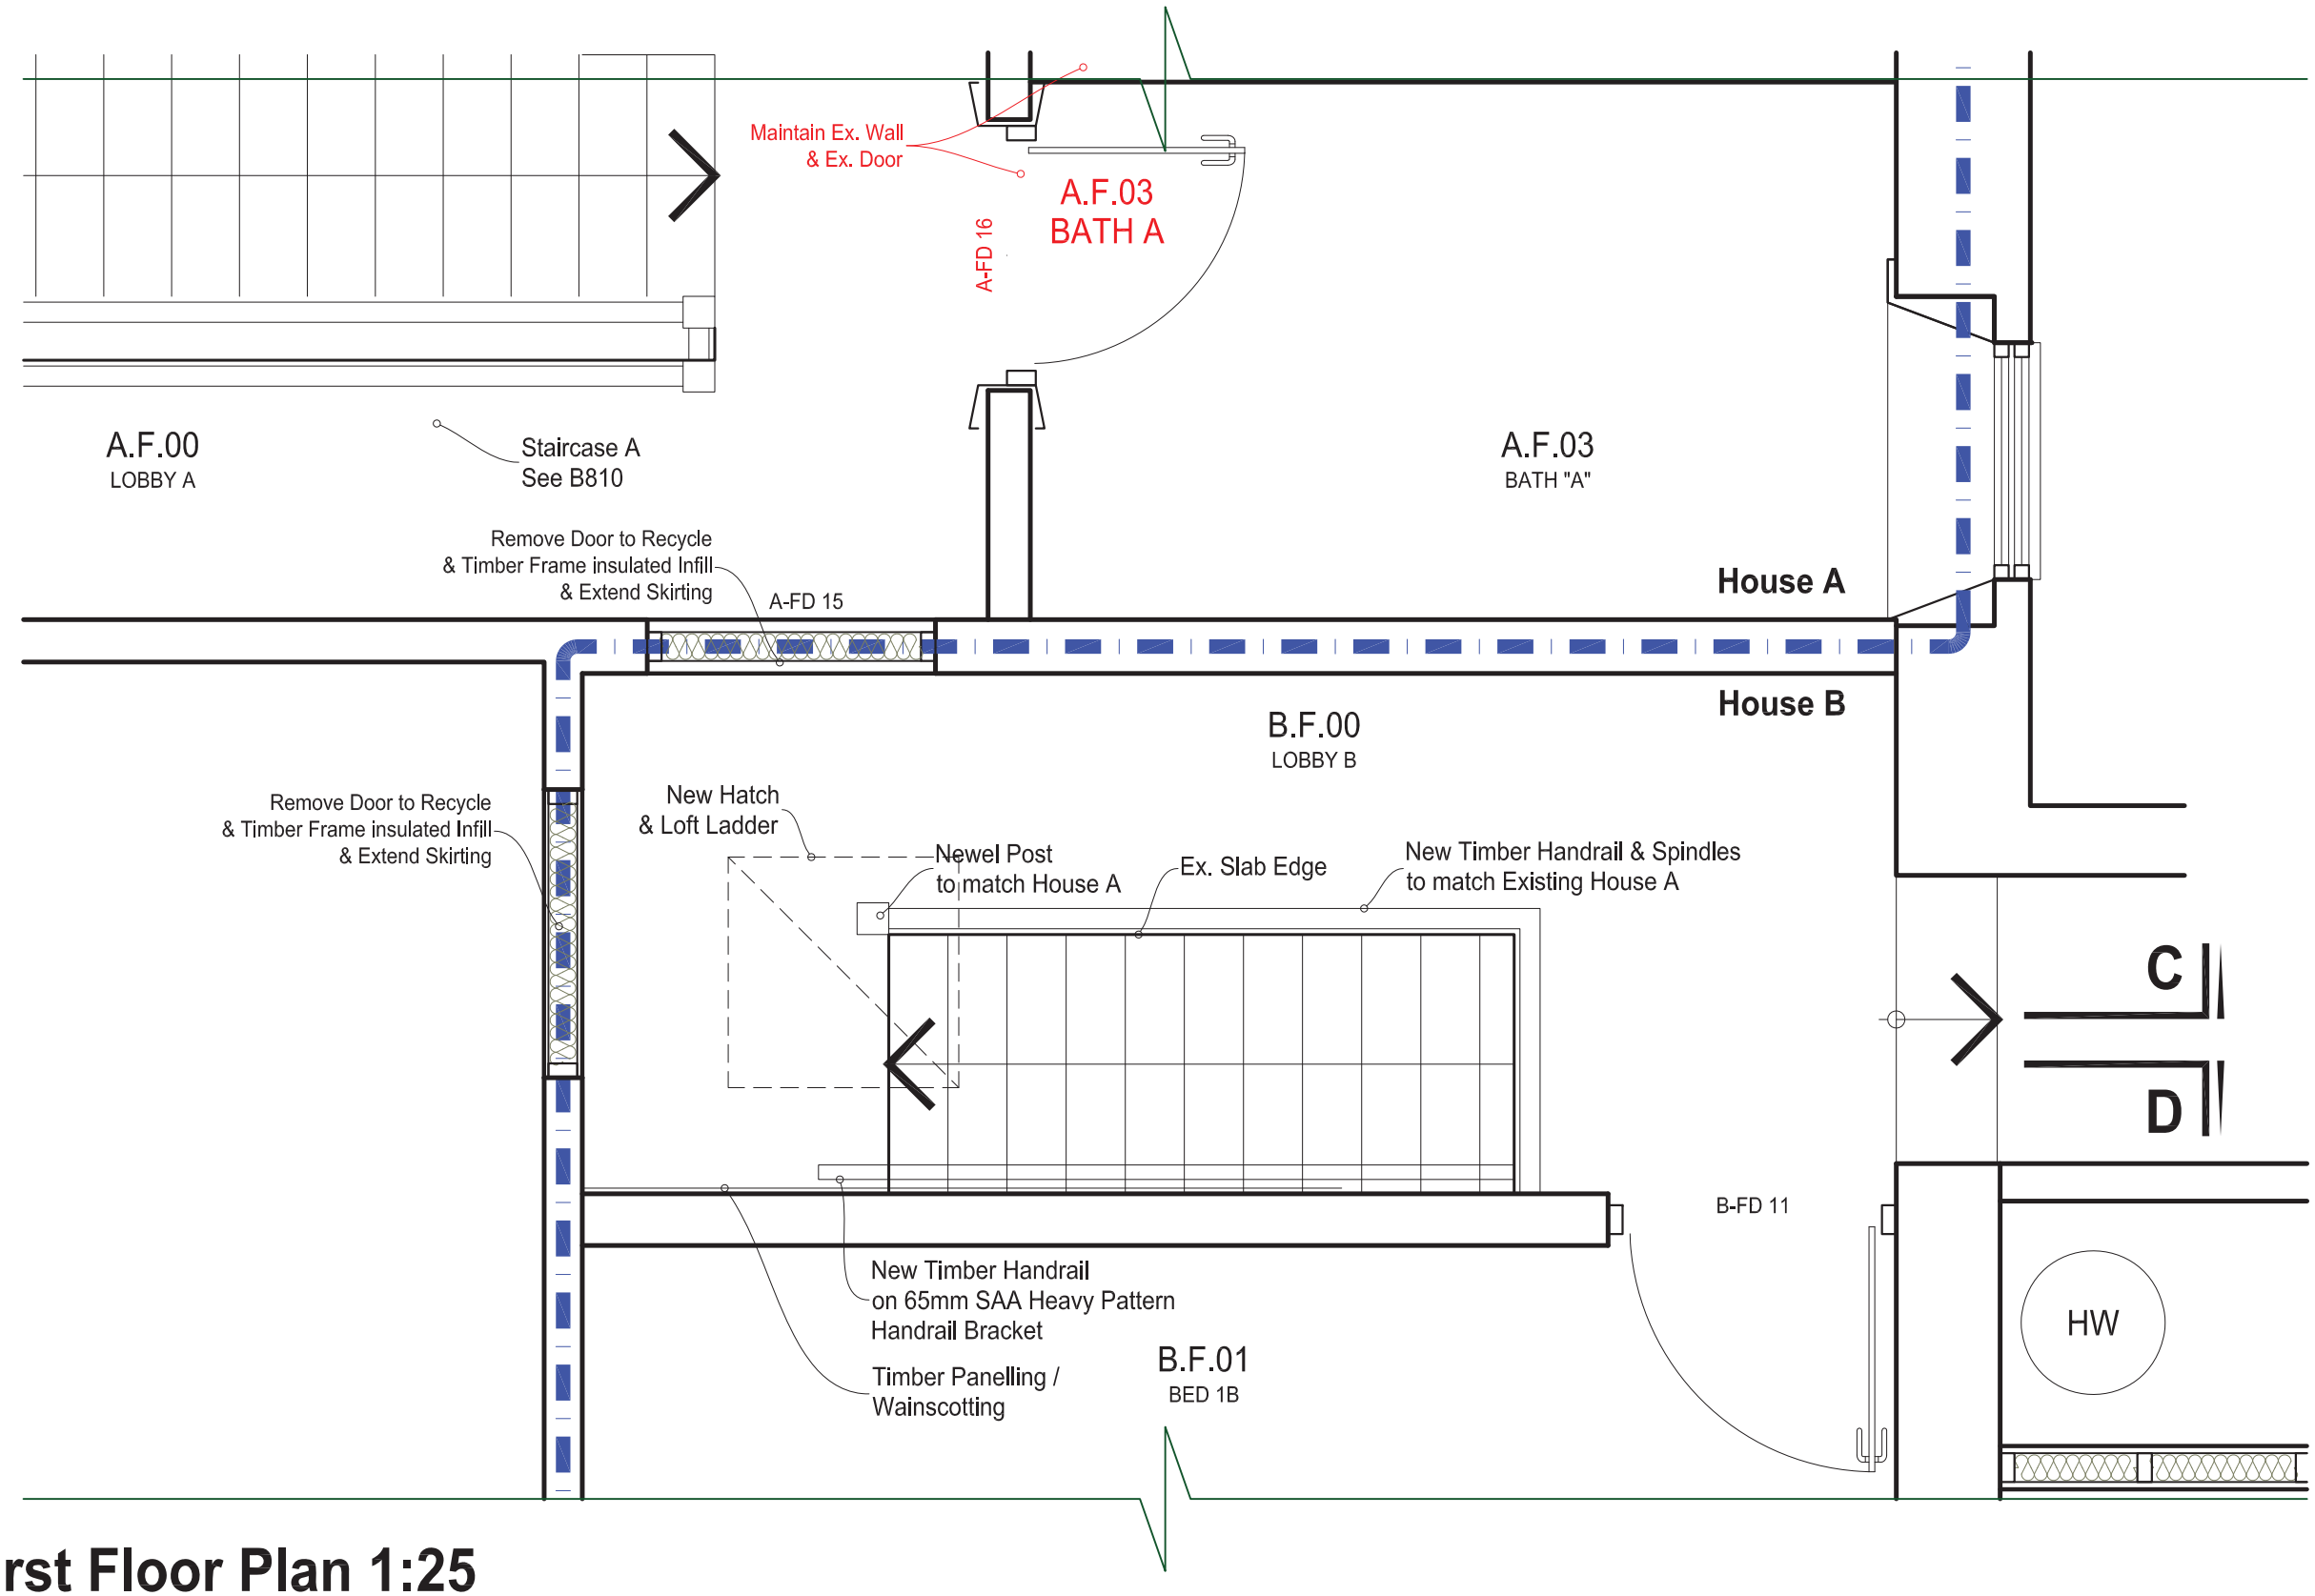

WALL TYPE	7A
Plaster Finish Skim	2.5mm
Plaster Board - FR	15mm
Plywood	10mm
Resilient Bar	10mm
Timber Studs	100mm
Mineral Wool Insulation B/W Studs	100mm
Airgap	20mm
Existing Wall / Fix Shut Door	-

First Floor Plan 1:25

BUILDING DOCTORS

Architect @
Buildingdoctors.co.uk
Office: 137. EN1 1QT
0208 363 5764
RIBA

Disclaimer;
No Reproduction without Consent
Do not Scale from this Drawing
Only use Dimensions Shown
Dims & Areas accurate to 5%
© Copyright 2022 Building Doctors

Date	Amendments	Ve.	In.
05.05.21	Notes Added	A	FR
14.07.21	Issue for Tender	B	FR
27.07.21	Notes Added	C	FR
17.11.21	Alterations to Markups	D	FR
07.03.22	Alterations to Client comments	E	FR

Project: Pennicotts Farm, PO20 1LN

☐ Draft ☐ Planning ☐ B. Control
☒ Tender ☐ Constr. ☐ Other

Title: House B FF Staircase

Client: Mr. S. Cox-Rusbridge

971 - A811E

1:25 0 M 25 M 50 M 75 M 100 M
1:100 0 M 1 M 2 M 3 M 4 M

1:25

A3