
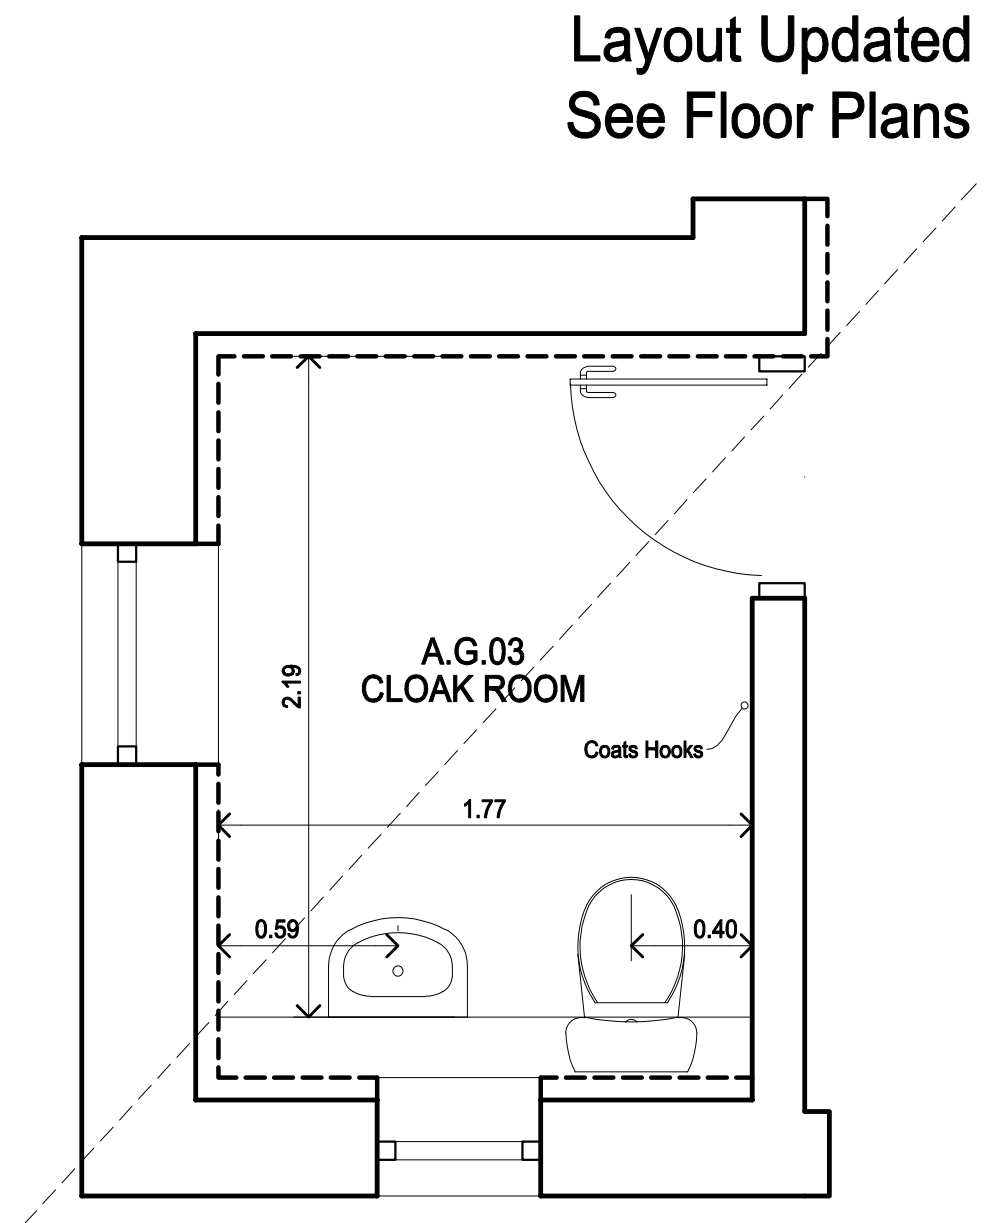
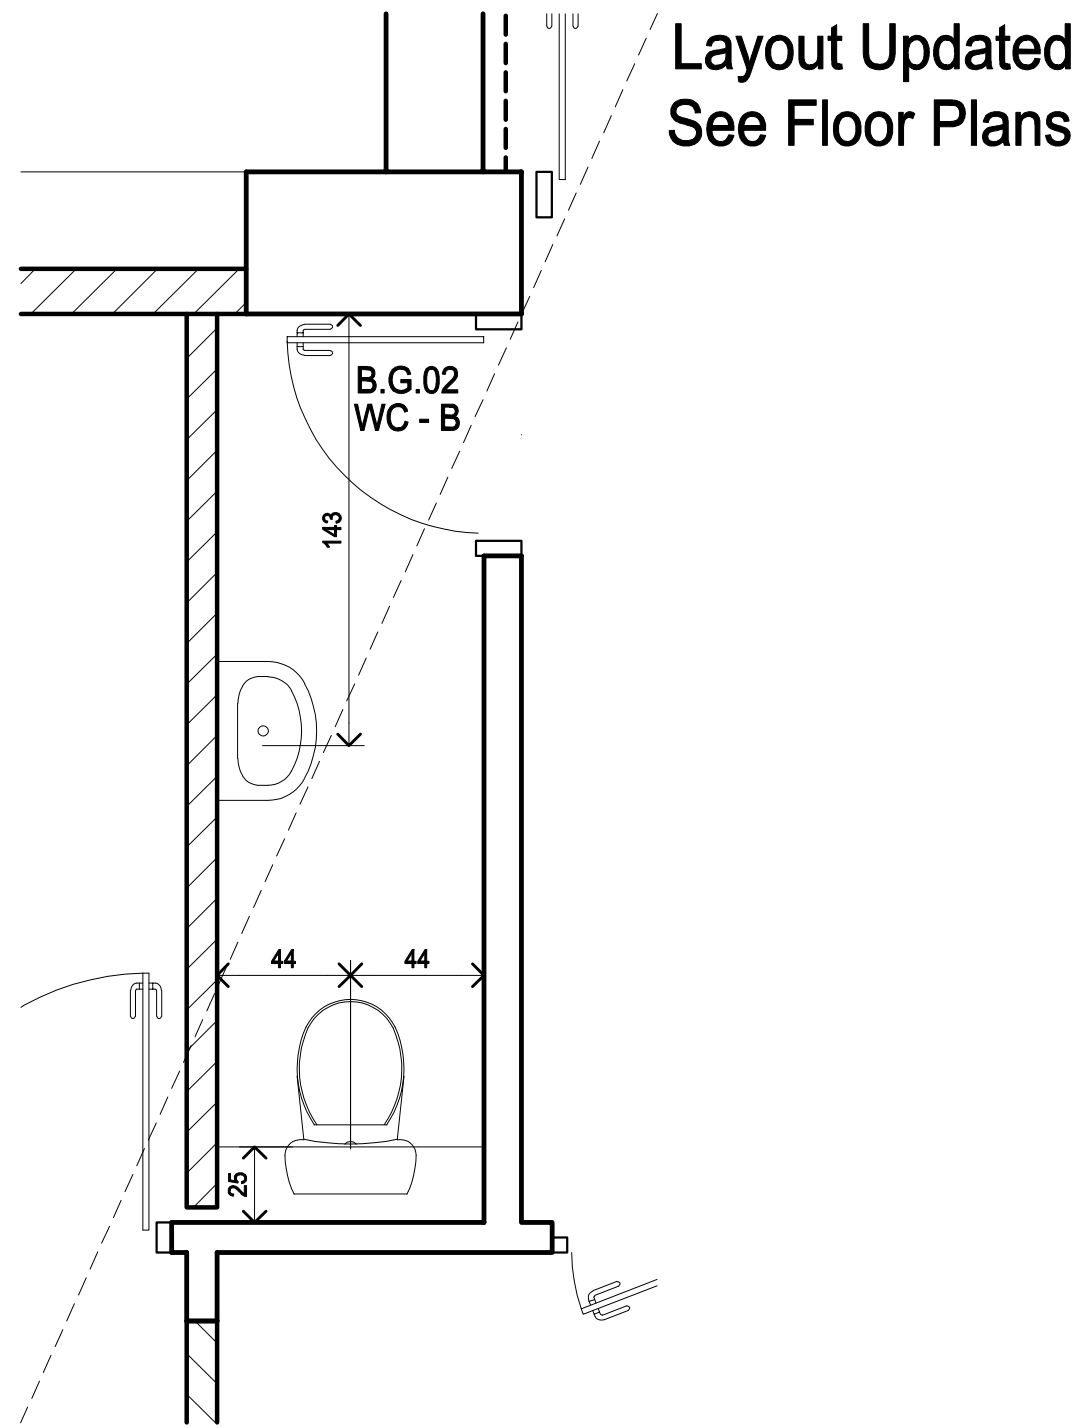
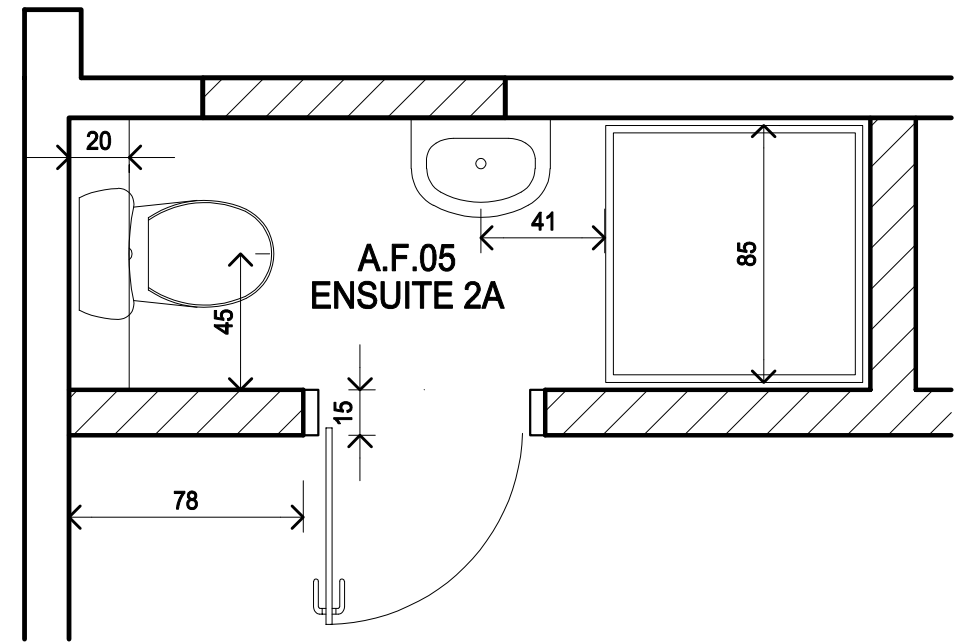
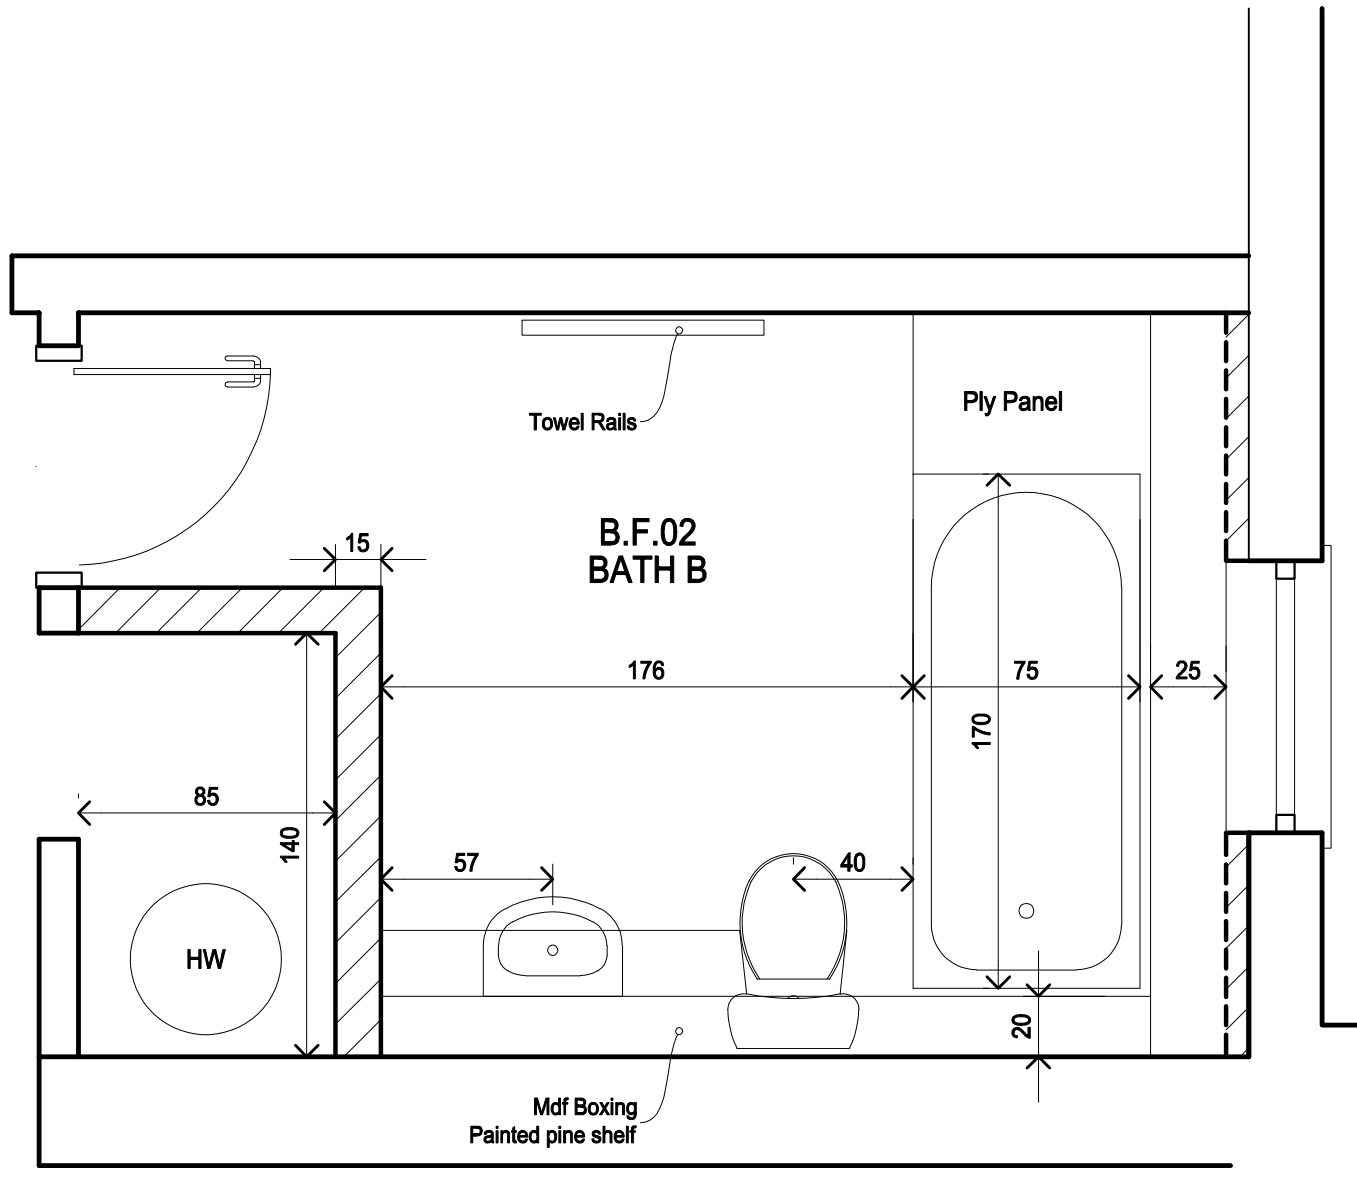


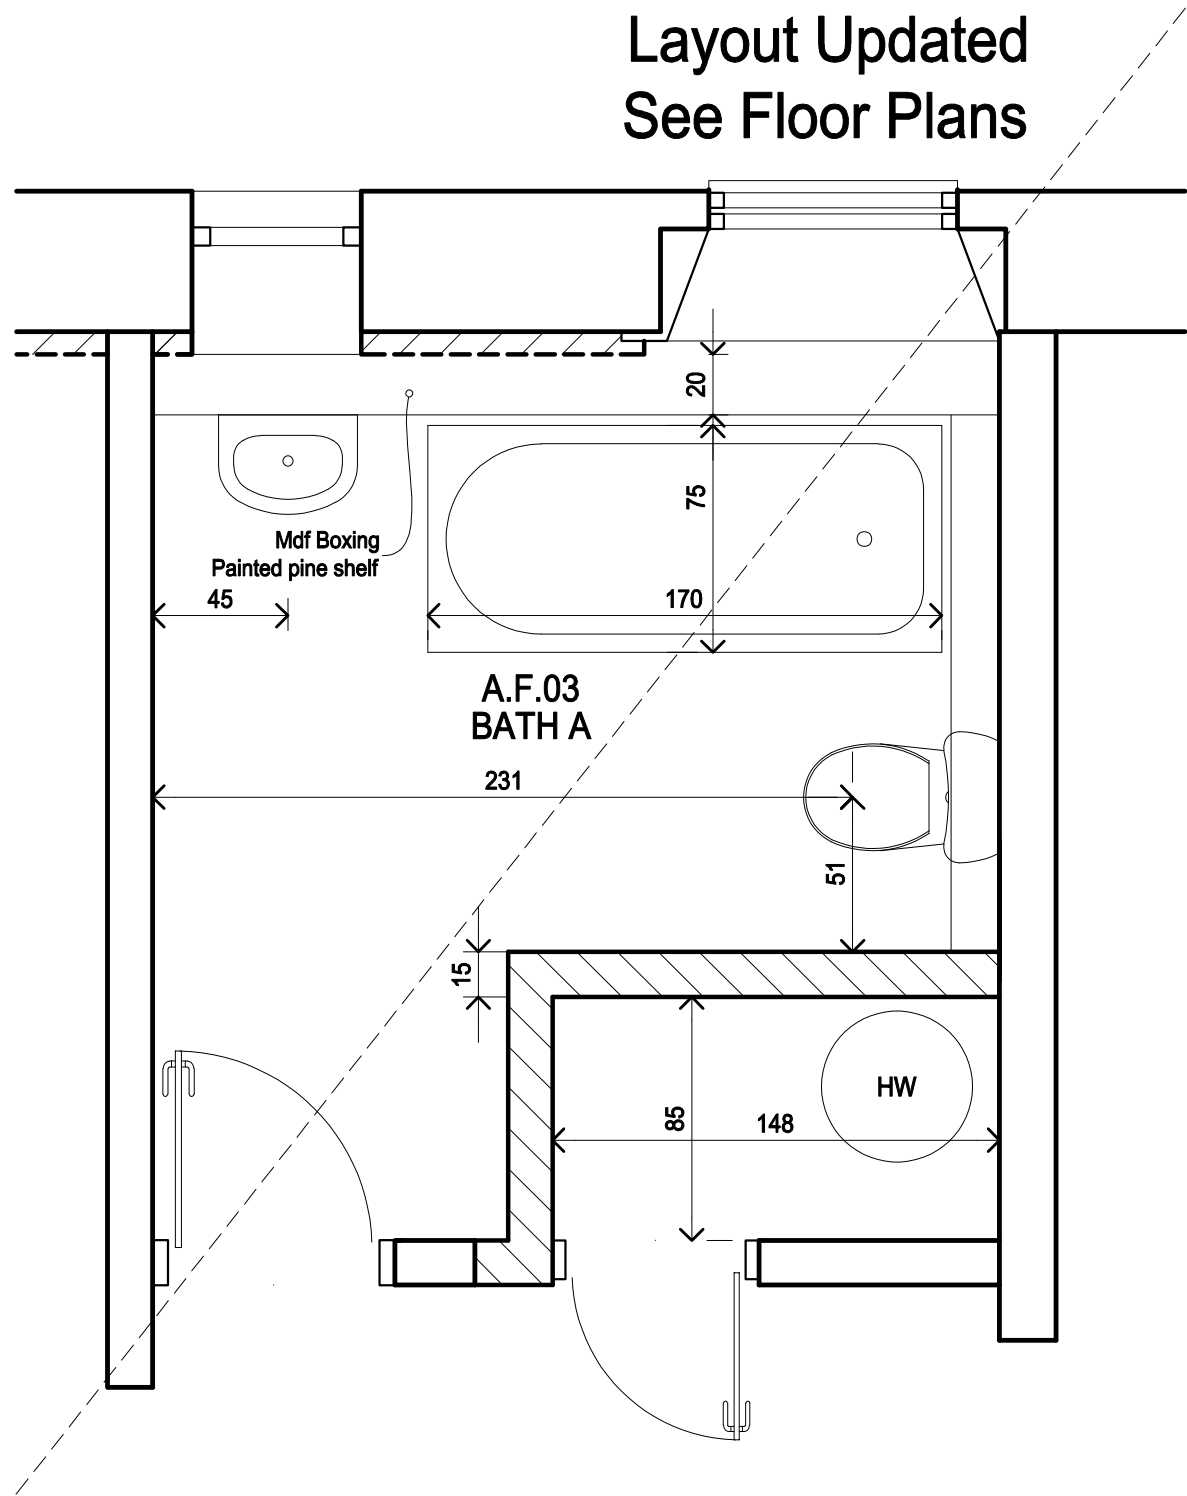

Architect @
Buildingdoctors.co.uk
Office: 137, EN1 1QT
0208 363 5764
RIBA

Disclaimer;
No Reproduction without Consent
Do not Scale from this Drawing
Only use Dimensions Shown
Dims & Areas accurate to 5%
© Copyright 2022 Building Doctors


Date	Amendments
17.11.21	New GF Toilet
07.03.22	Alterations to Client comments

Ve.	In.	Date	Amendments
A	B		
FR	FR		

Ve.	In.	Date	Amendments

Project	Pennicotts Farm PO20 1LN		
☐ Draft	☐ Planning	☐ B. Control	
☒ Tender	☐ Constr.	☐ Other	

Title	GF & FF Plan Bathrooms
Client	Mr. S. Cox-Rusbridge

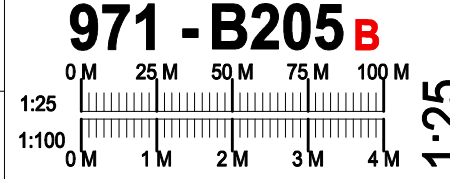

A2