



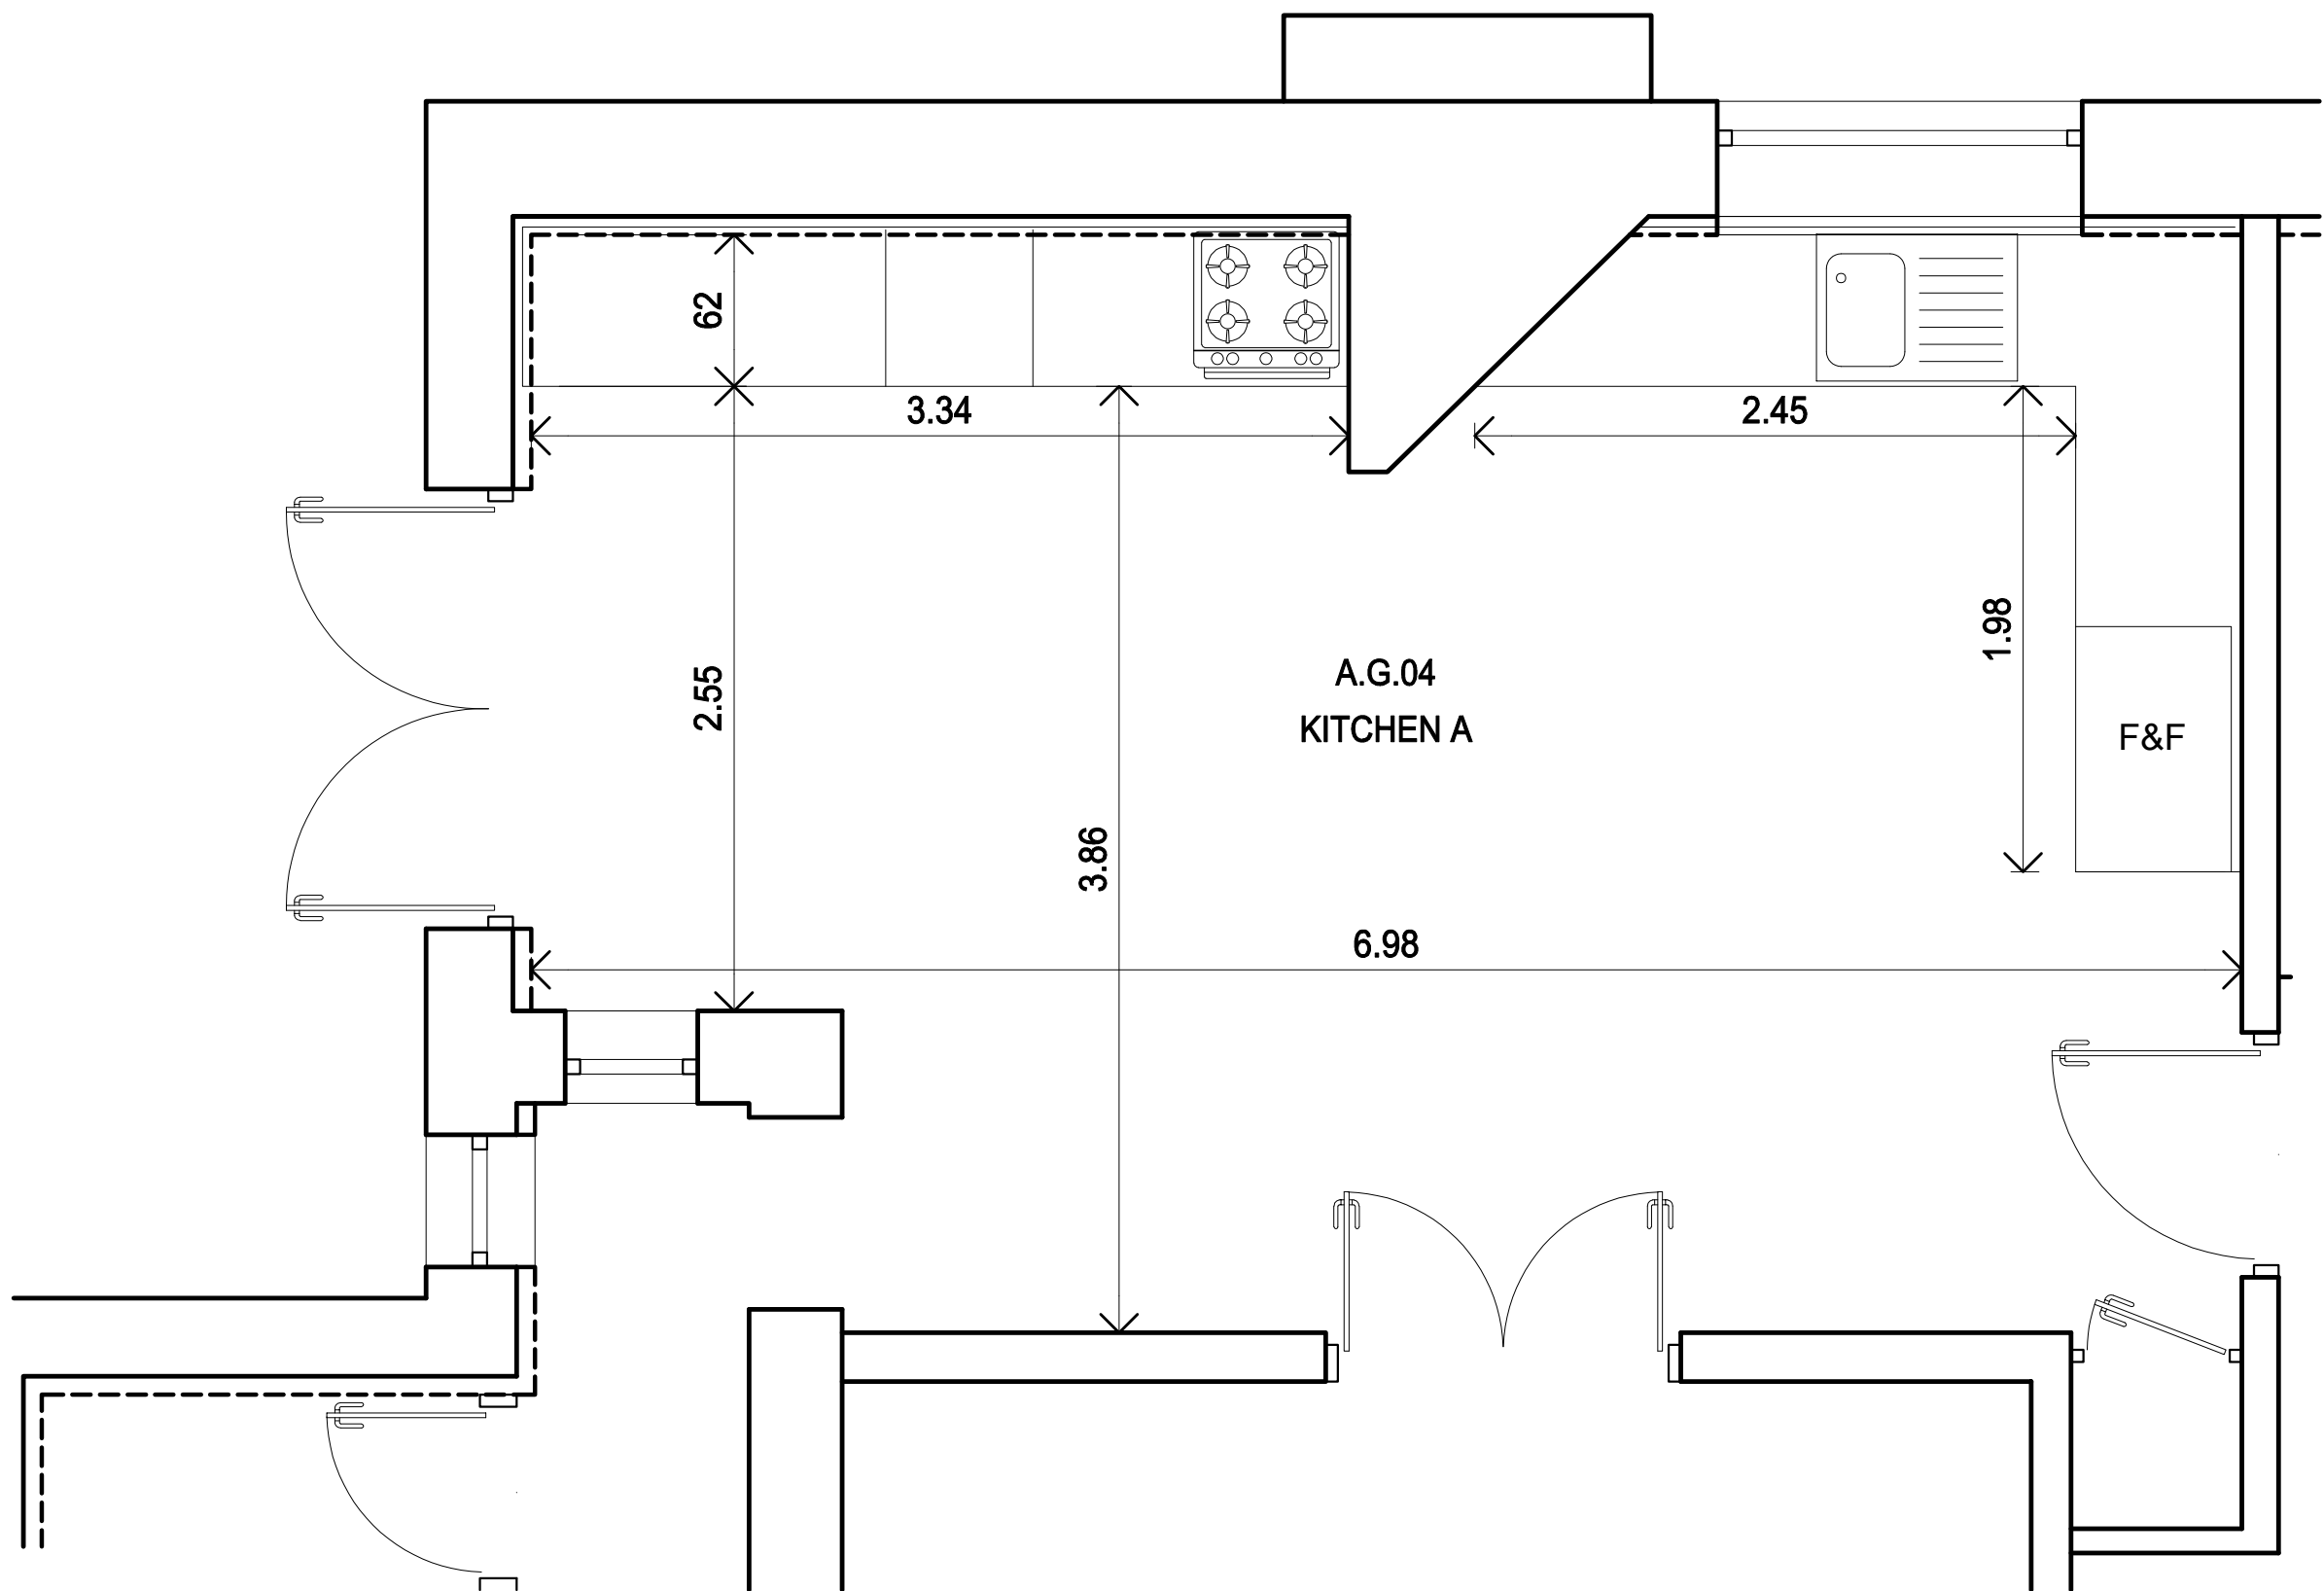

Plans Scale 1:30

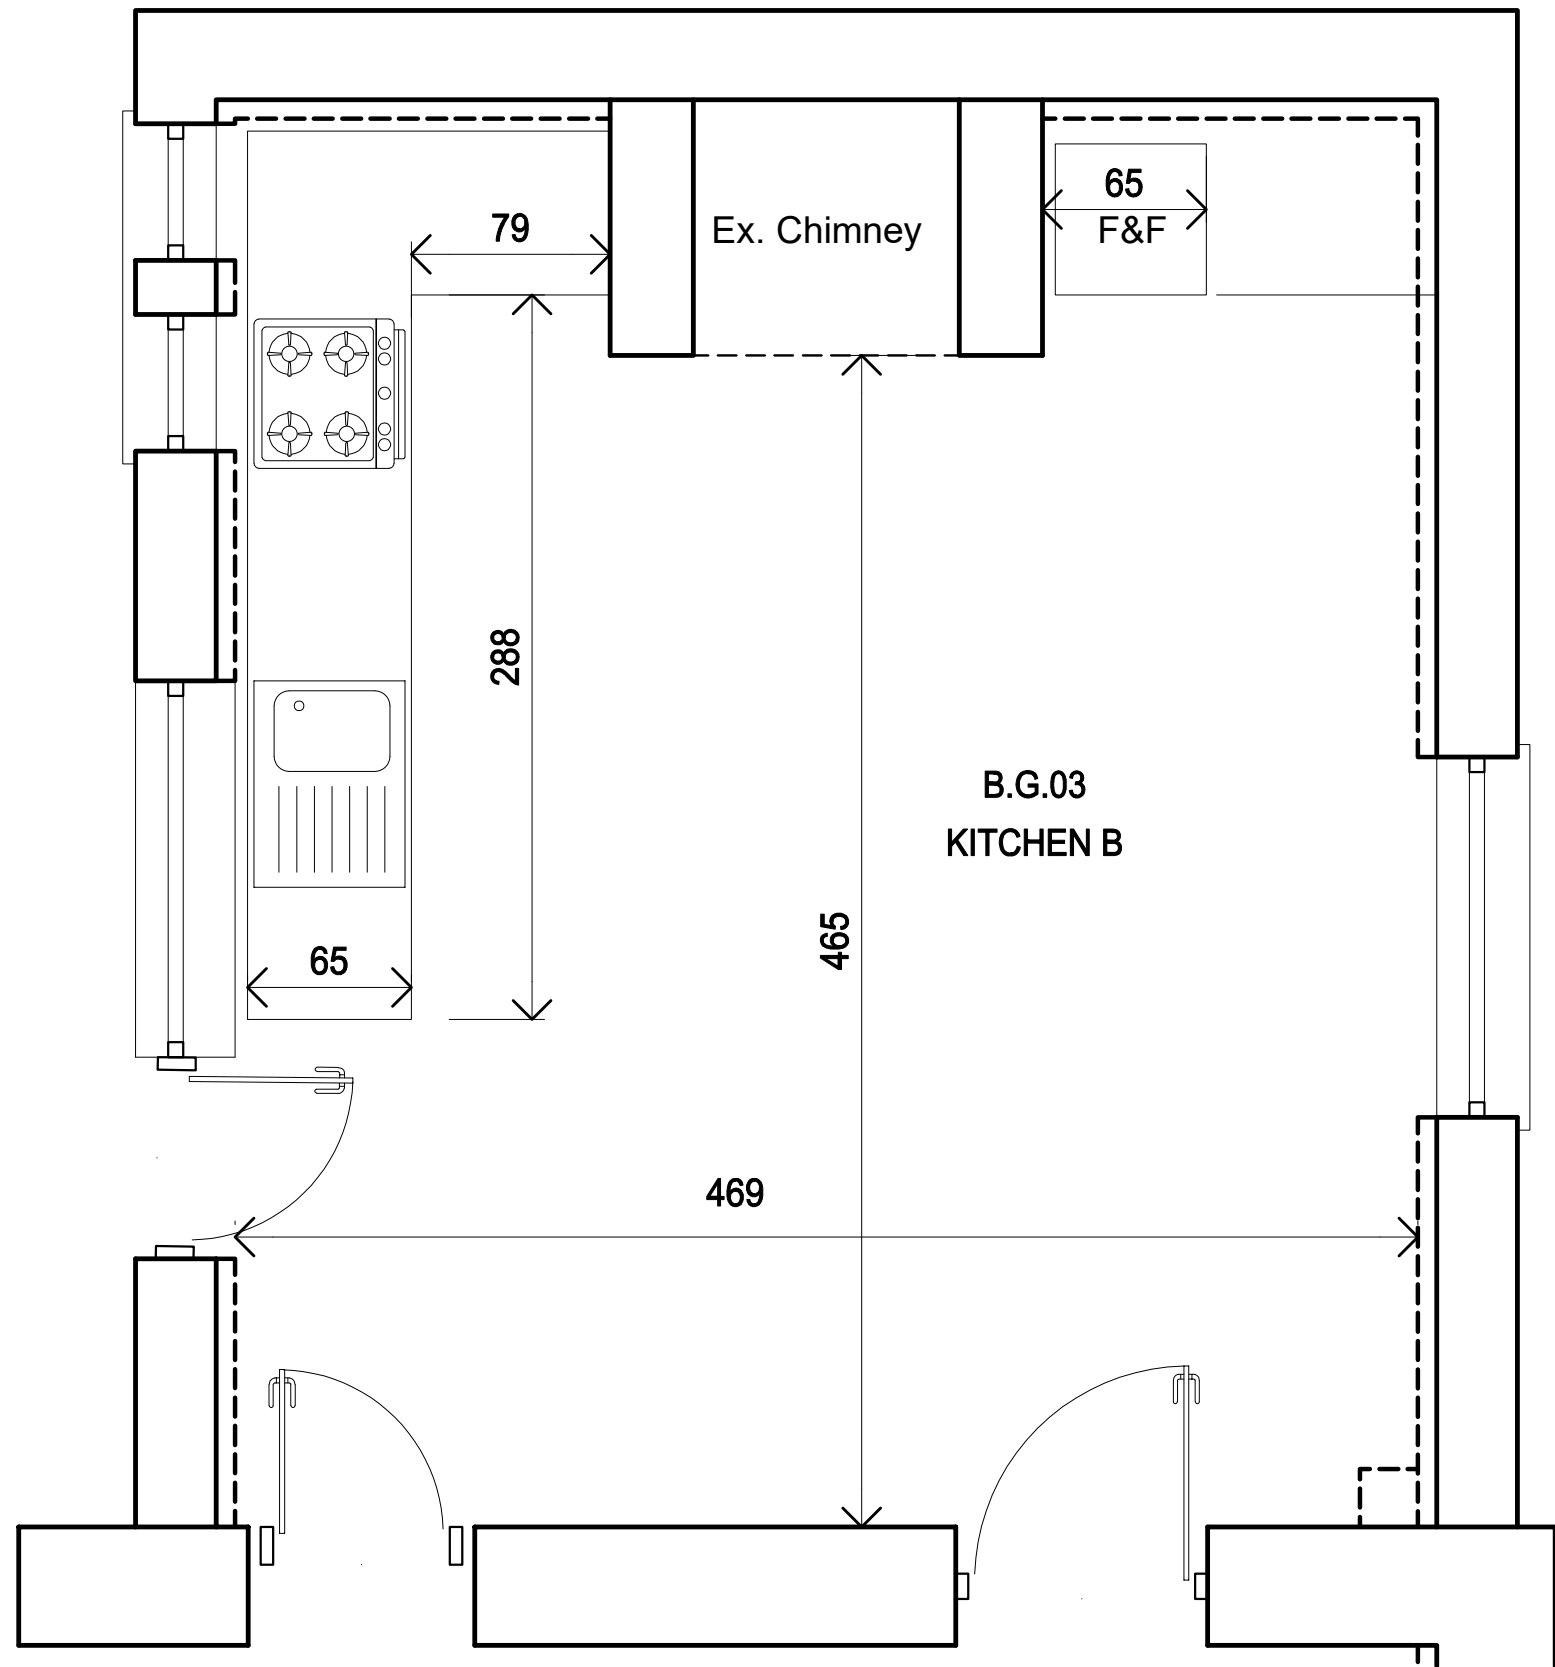

Architect @
Buildingdoctors.co.uk
Office: 137, EN1 1QT
0208 363 5764
RIBA

Disclaimer;
No Reproduction without Consent
Do not Scale from this Drawing
Only use Dimensions Shown
Dims & Areas accurate to 5%
© Copyright 2022 Building Doctors

Date	Amendments
17.11.21	GF Chimney Removed
07.03.22	Alterations to Client comments
12.04.22	Chimney Maintained

Ve.	In.	Date	Amendments
A	FR		
B	FR		
C	FR		

Project	Pennicotts Farm PO20 1LN
☐ Draft	☐ Planning
☒ Tender	☐ Constr.
☐ B. Control	☐ Other

Title	GF Plan Kitchen
Client	Mr. S. Cox-Rusbridge

971 - B206 C
0 M 30 M 60 M 90 M 120 M
1:30 1:100
0 M 1 M 2 M 3 M 4 M

1:30
A2