

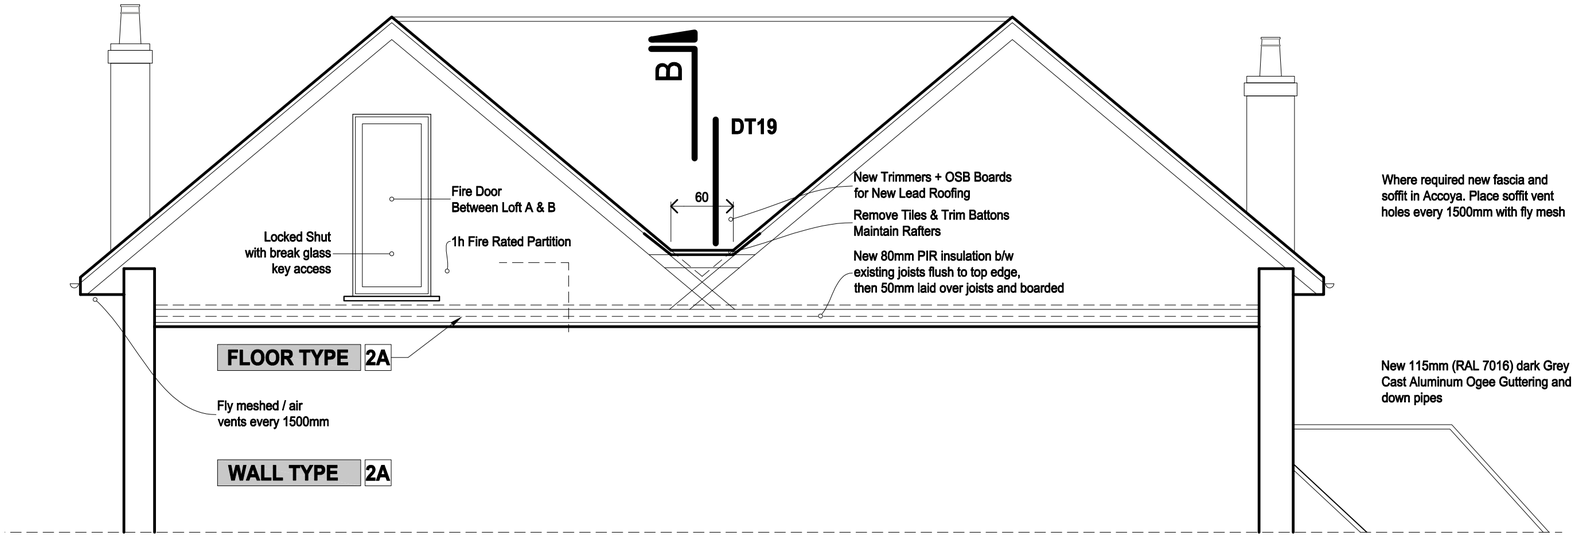


A-A Section

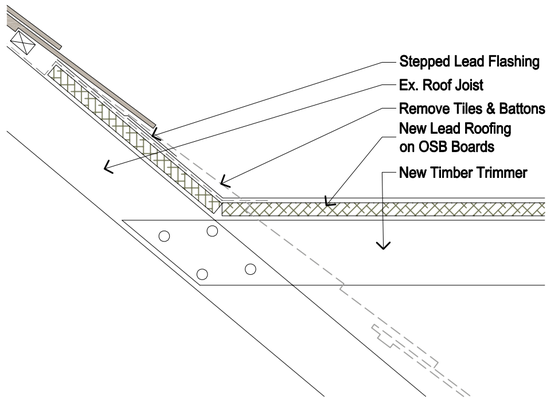

Lead Flat Roof
Section Detail 1:10
Detail 19

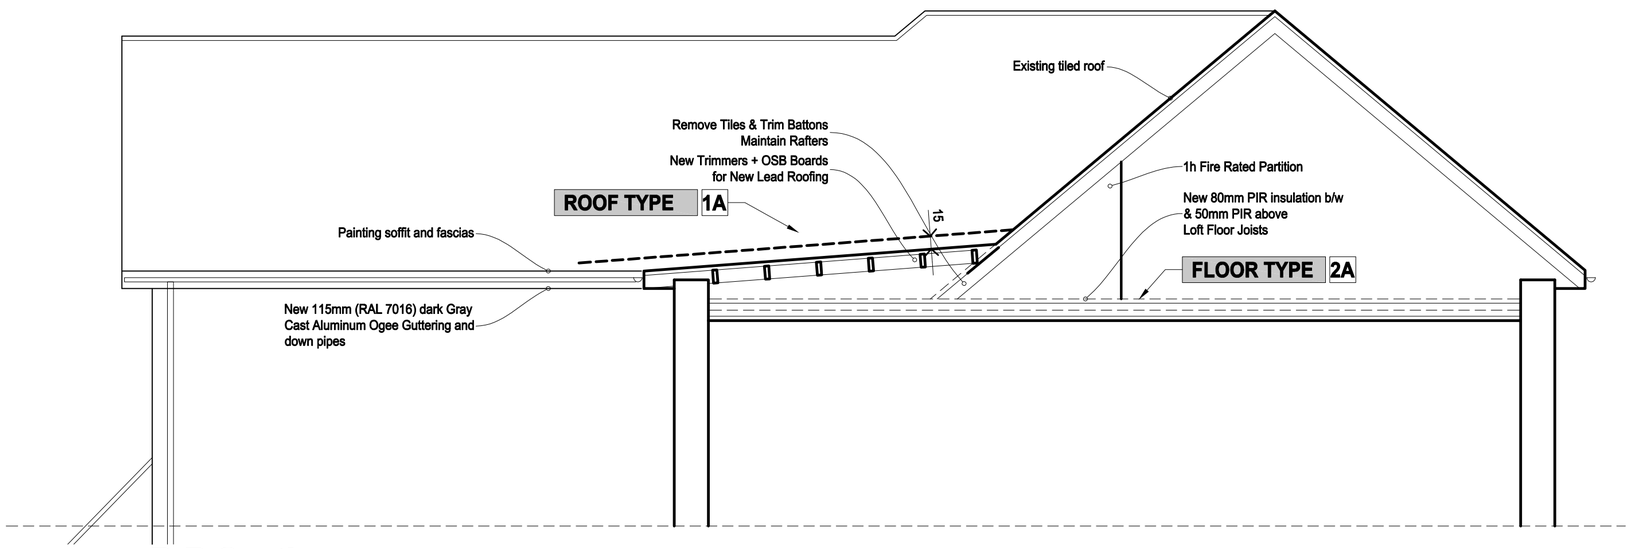

B-B Section

WALL TYPE	2A
Plaster Finish Skim	2.5mm
Plaster Board	12.5mm
Plywood	10mm
Existing Timber Studs	75mm
PIR Insulation B/W Studs	75mm
Newton 500	1Layer
Existing External Wall	-

FLOOR TYPE	2A
Timber Chip Boards (Storage Area)	30mm
PIR Insulation over Joists	50mm
Ex. Floor Joists	150mm
Air Gap & Battens	70 mm
PIR Insulation b/w Joists	80mm
Ex. Ceiling Plaster Boards	-

ROOF TYPE	1A
Lead Finish	1 Layer
Plywood or OSB	18mm
Batten & Tyvec	30mm
Trimmer Joists	150mm

Architect @
Buildingdoctors.co.uk
Office: 137. EN1 1QT
0208 363 5764
RIBA

Disclaimer;
No Reproduction without Consent
Do not Scale from this Drawing
Only use Dimensions Shown
Dims & Areas accurate to 5%
© Copyright 2022 Building Doctors

Date	Amendments	Ve.	In.	Date	Amendments	Ve.	In.
05.05.21	Notes Added	A	FR	11.04.21	Notes Added	G	FR
14.07.21	Issue for Tender	B	FR				
27.07.21	Issue for Tender	C	FR				
08.10.21	Roof notes changed	D	CA				
19.10.21	Notes added	E	CA				
17.11.21	Alterations to Markups	F	FR				

Project: Pennicotts Farm
PO20 1LN

☐ Draft ☐ Planning ☐ B. Control
☒ Tender ☐ Constr. ☐ Other

Title: Sections
PROPOSED

Client: Mr. S.
Cox-Rusbridge

971 - B500 G

1:50 0 M 0.5 M 1 M 1.5 M 2 M
1:100 0 M 1 M 2 M 3 M 4 M

1:50

A2

ARUN DISTRICT COUNCIL P/0022/L