


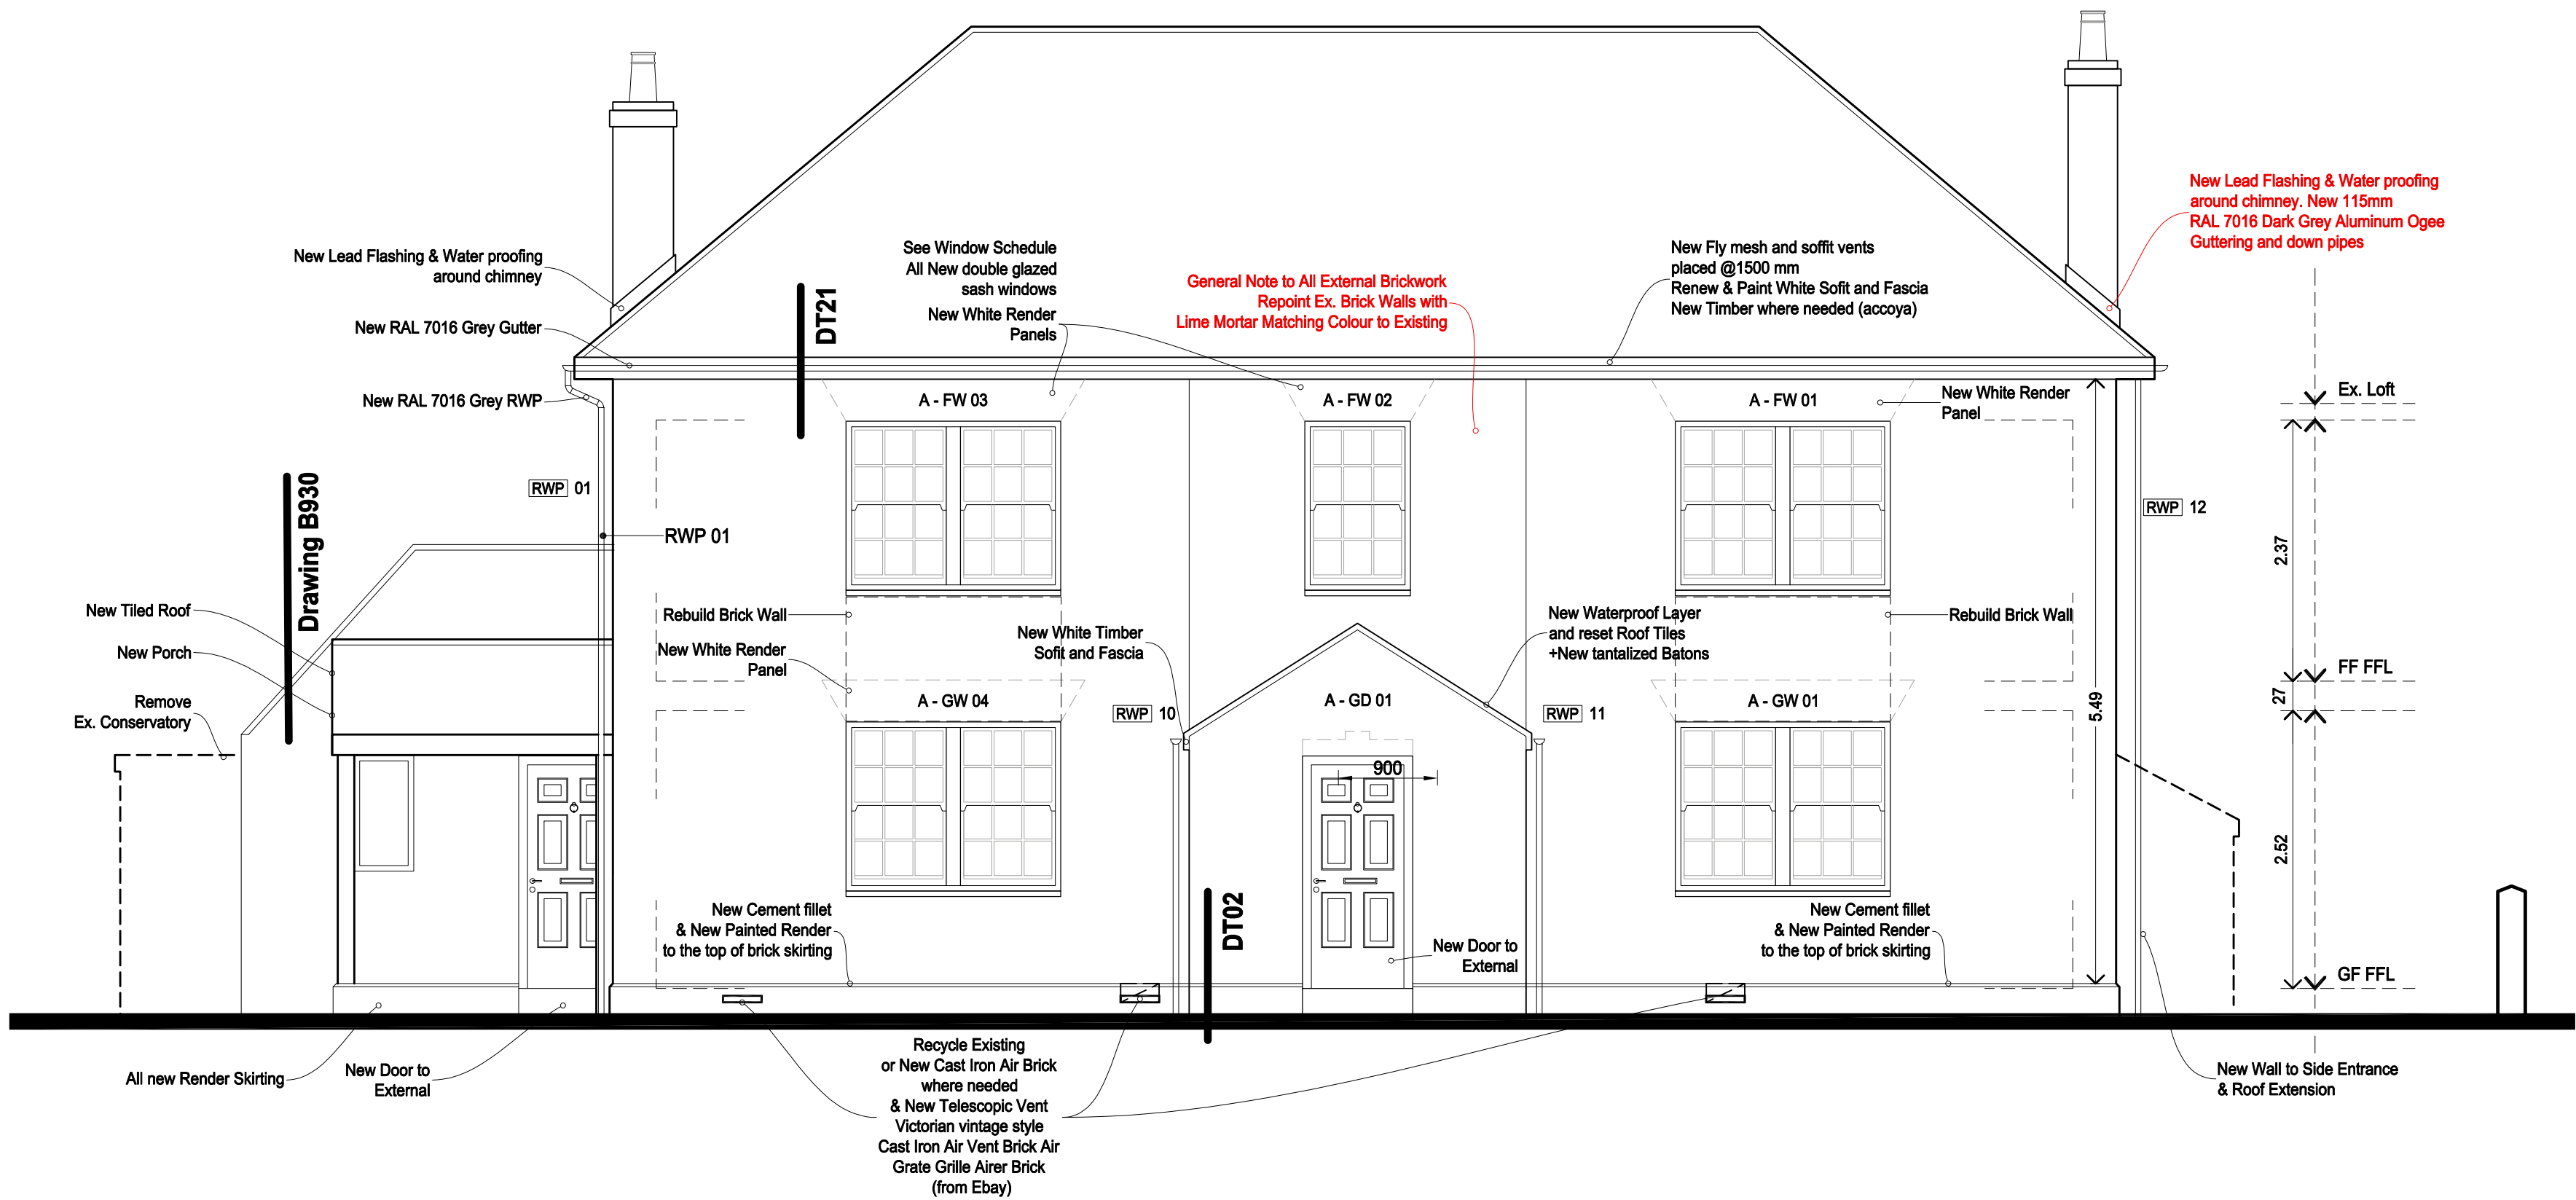

Victorian vintage style
Cast Iron Air Vent Brick Air
Grate Grille Airer Brick

PAINT SPEC

Black Gloss	1 Layer
Oil Based Under Coat	2 Layer

ROOF TYPE

1A

Lead Finish	1 Layer
Plywood or OSB	18mm
Batten & Tyvec	30mm
Trimmer Joists	150mm



Architect @
Buildingdoctors.co.uk
Office: 137, EN1 1QT
0208 363 5764
RIBA

Disclaimer;
No Reproduction without Consent
Do not Scale from this Drawing
Only use Dimensions Shown
Dims & Areas accurate to 5%
© Copyright 2022 Building Doctors

Date	Amendments
05.05.21	Notes Added
14.07.21	Alterations added as Highlighted Notes
27.07.21	Floor Vents Altered, Notes Added
08.10.21	Roof notes changed
15.10.21	RWP added
17.11.21	Alterations to Markups

Ve.	In.	Date	Amendments
A	FR	11.04.21	Notes Added
B	FR	06.07.22	Brick re-pointing & Note Added
C	FR		
D	CA		
E	CA		
F	FR		

Ve.	In.	Project	Title
G	H	Pennicotts Farm PO20 1LN	Front Elevation PROPOSED
H	FR		

☐ Draft	☐ Planning	☐ B. Control
☒ Tender	☐ Constr.	☐ Other

Client	Mr. S. Cox-Rusbridge
--------	-------------------------

971 - B600 H

1:50 0 M 0.5 M 1 M 1.5 M 2 M

1:100 0 M 1 M 2 M 3 M 4 M

1:50 A2