


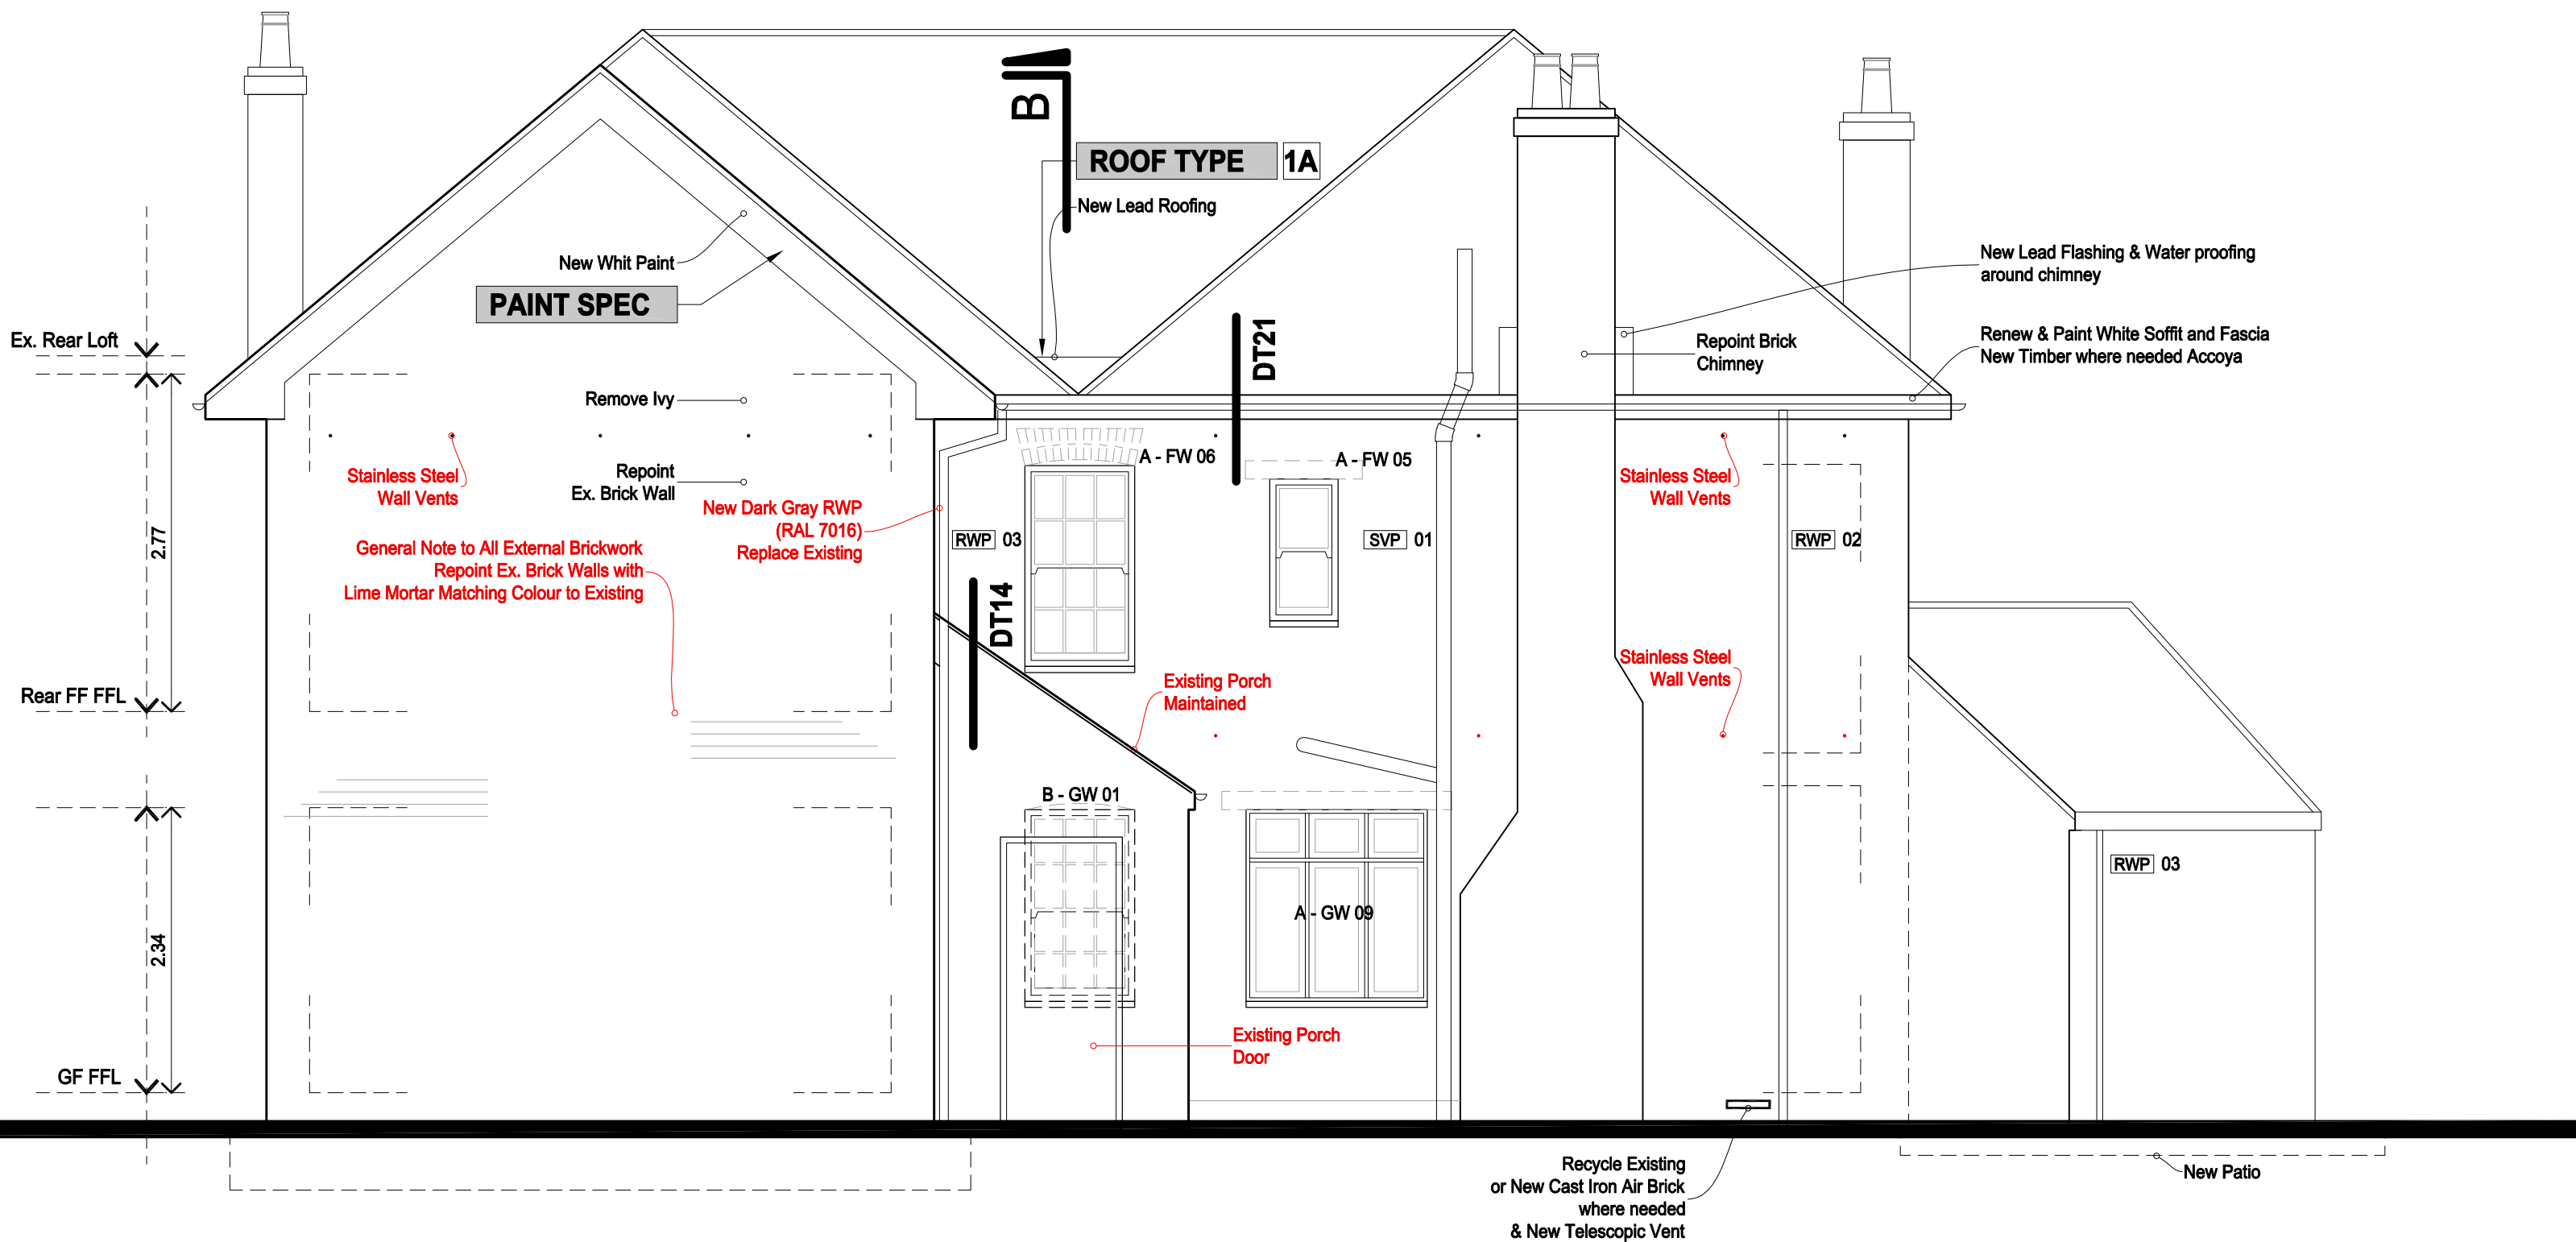

| PAINT SPEC           |         |
|----------------------|---------|
| Black Gloss          | 1 Layer |
| Oil Based Under Coat | 2 Layer |
| ROOF TYPE            |         |
| Lead Finish          | 1 Layer |
| Plywood or OSB       | 18mm    |
| Batten & Tyvec       | 30mm    |
| Trimmer Joists       | 150mm   |



Architect @  
Buildingdoctors.co.uk  
Office: 137, EN1 1QT  
0208 363 5764  
RIBA

Disclaimer,  
No Reproduction without Consent  
Do not Scale from this Drawing  
Only use Dimensions Shown  
Dims & Areas accurate to 5%  
© Copyright 2022 Building Doctors

| Date     | Amendments                             |
|----------|----------------------------------------|
| 05.05.21 | Notes Added                            |
| 14.07.21 | Alterations added as Highlighted Notes |
| 27.07.21 | Floor Vents Altered, Notes Added       |
| 08.10.21 | Roof notes changed, remove coal store  |
| 15.10.21 | RWP added                              |
| 17.11.21 | Alterations to Markups                 |

| Ve. | In. | Date     | Amendments                                         |
|-----|-----|----------|----------------------------------------------------|
| A   | FR  | 11.04.21 | Maintain Chimney                                   |
| B   | FR  | 06.07.22 | Brick re-pointing, Highlight Steel Vents, Add Note |
| C   | CA  |          |                                                    |
| D   | CA  |          |                                                    |
| E   | FR  |          |                                                    |

| Ve. | In. |
|-----|-----|
| G   | FR  |
| H   | FR  |

| Project                                                                      | Pennicotts Farm<br>PO20 1LN                                           | Title                                                                 | Rear Elevation<br>PROPOSED        |
|------------------------------------------------------------------------------|-----------------------------------------------------------------------|-----------------------------------------------------------------------|-----------------------------------|
| <input type="checkbox"/> Draft<br><input checked="" type="checkbox"/> Tender | <input type="checkbox"/> Planning<br><input type="checkbox"/> Constr. | <input type="checkbox"/> B. Control<br><input type="checkbox"/> Other | Client<br>Mr. S.<br>Cox-Rusbridge |

971 - B620 H

0 M 0.5 M 1 M 1.5 M 2 M

1:50

0 M 1 M 2 M 3 M 4 M

1:100

1:50

A2