


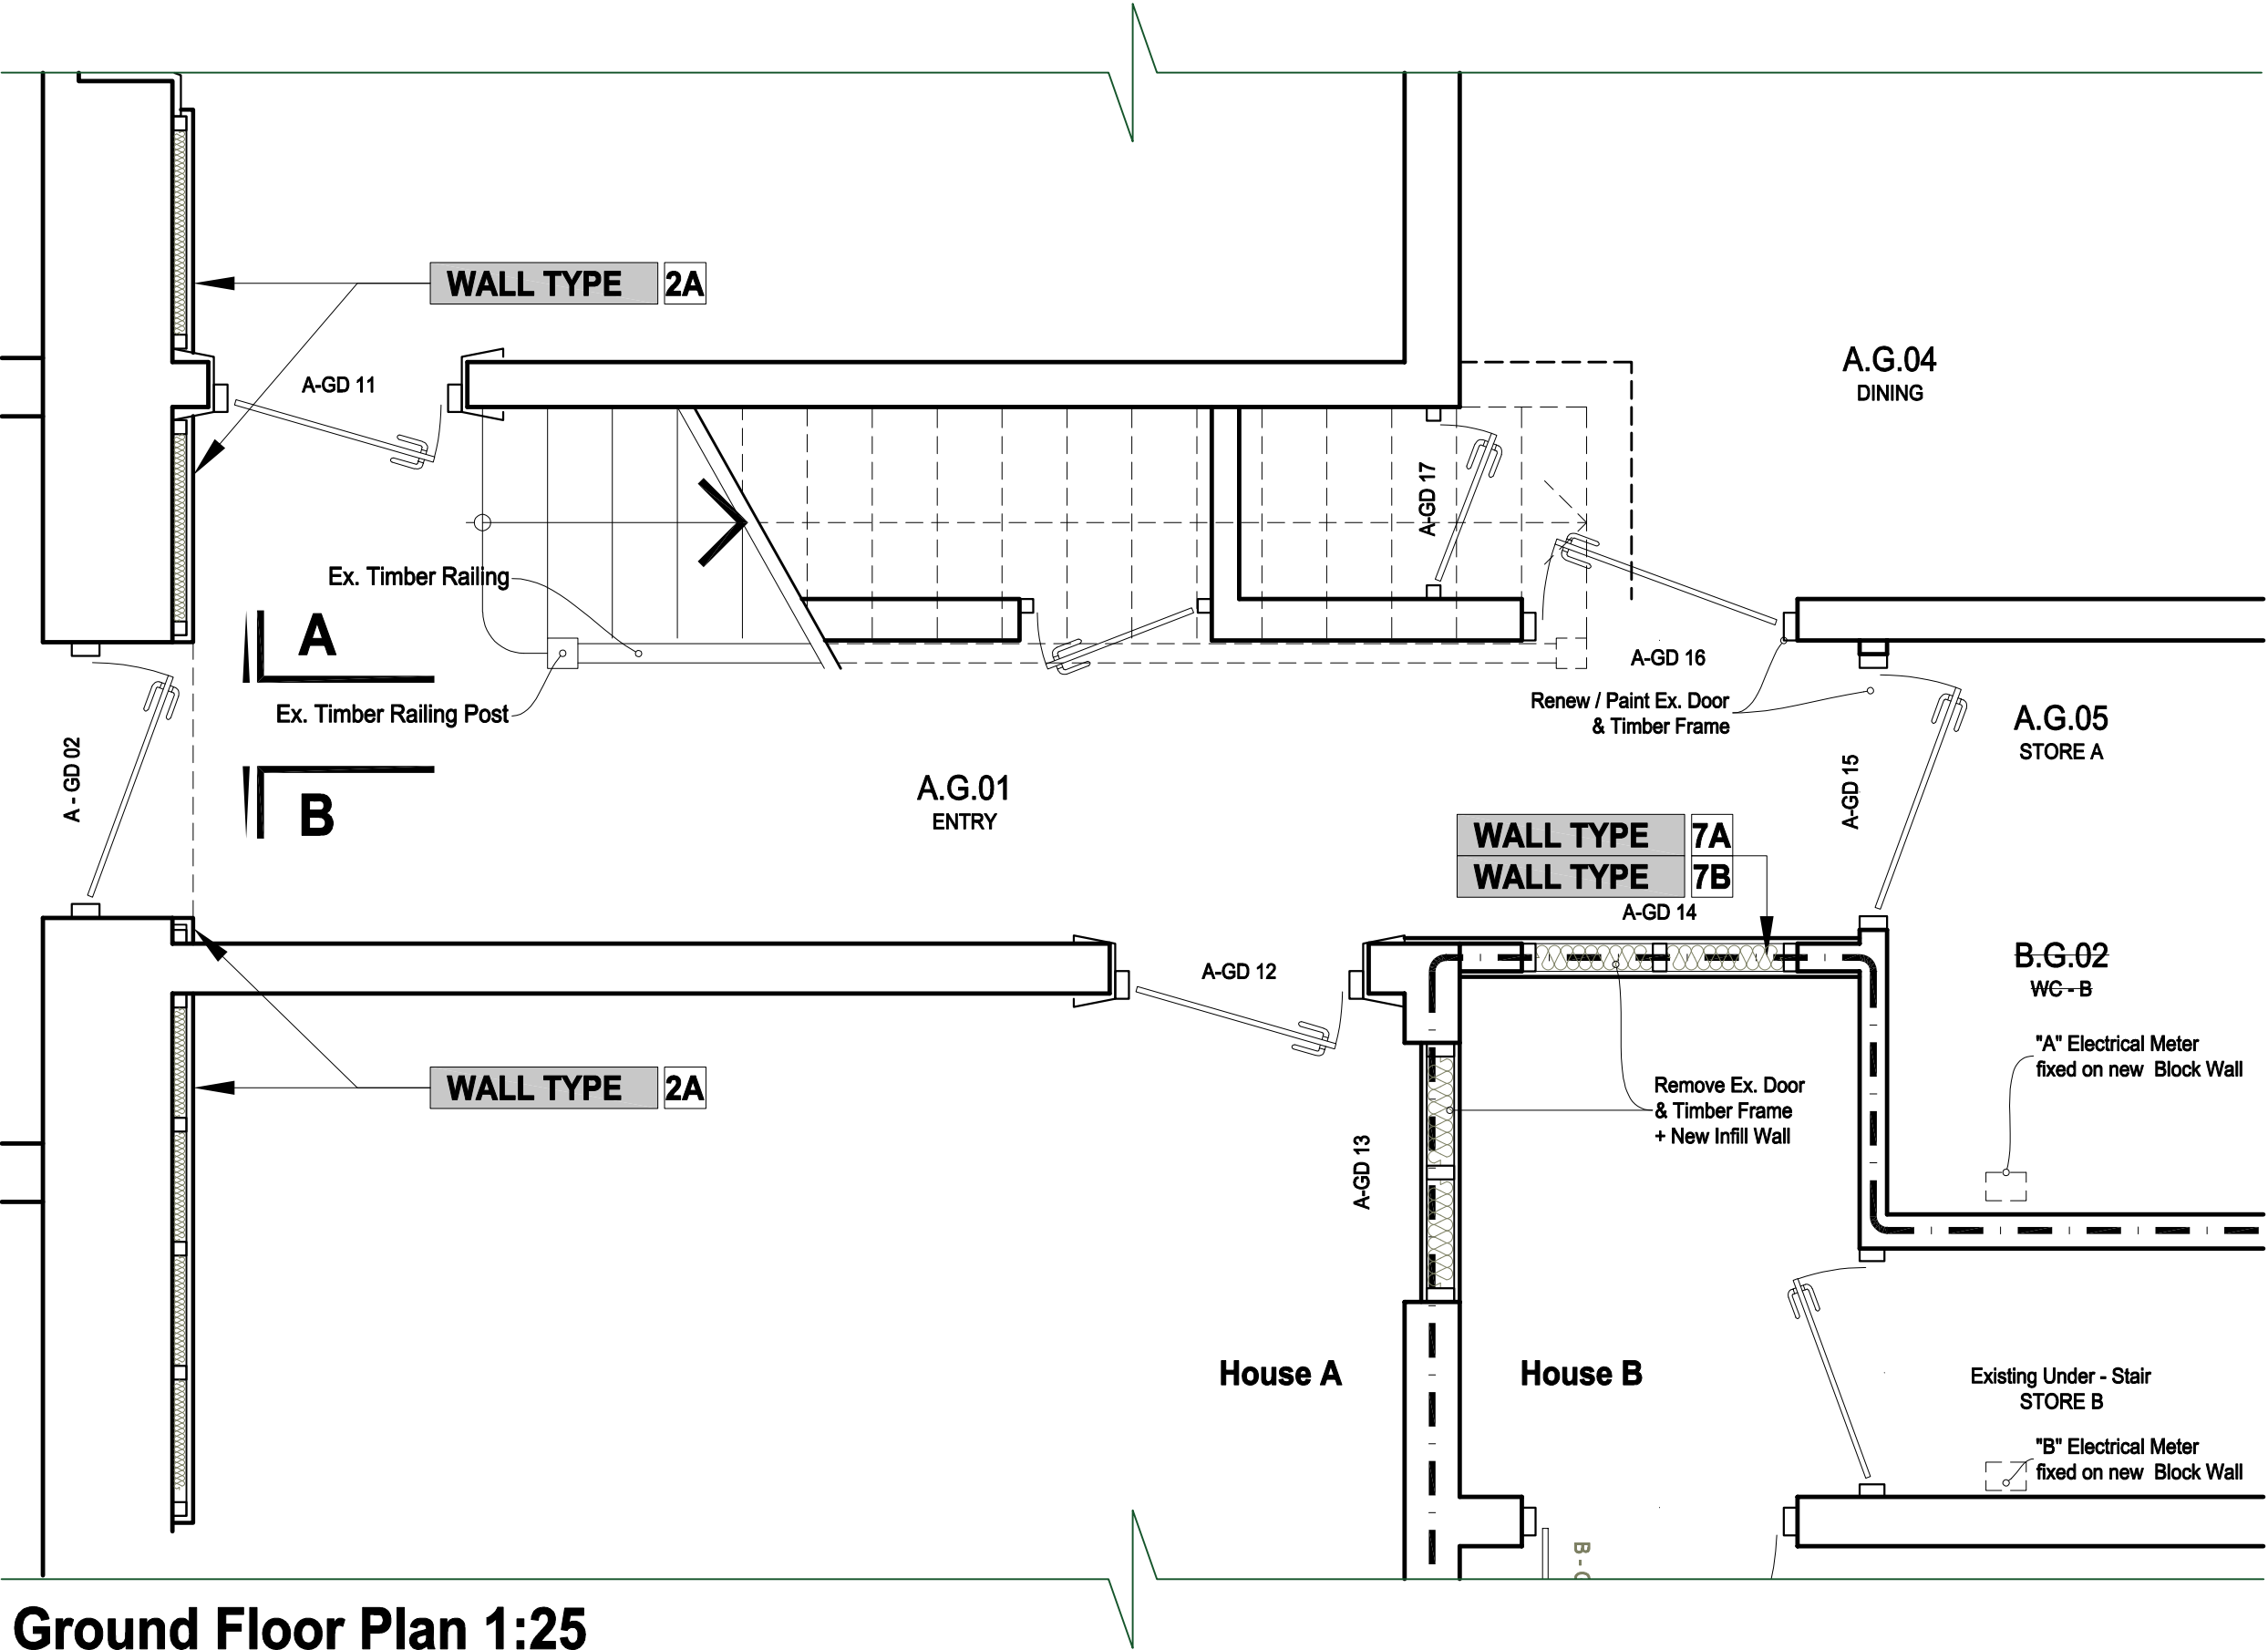


Ground Floor Plan 1:25

WALL TYPE	2A
Plaster Finish Skim	2.5mm
Plaster Board	12.5mm
Plywood	10mm
Existing Timber Studs	75mm
PIR Insulation B/W Studs	75mm
Newton 500	1Layer
Existing External Wall	-

WALL TYPE	7A
Plaster Finish Skim	2.5mm
Plaster Board - FR	15mm
Plywood	10mm
Resilient Bar	10mm
Timber Studs	100mm
Mineral Wool Insulation B/W Studs	100mm
Airgap	20mm
Existing Wall / Fix Shut Door	-

WALL TYPE	7B
Block work to U/S Floor	100mm
Local Concrete Foundation	100mm

WALL TYPE	7C
Render & Finish Skim	15mm
Block Wall (7Kn)	100mm
Render & Finish Skim	15mm

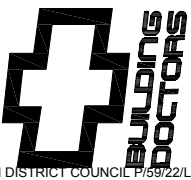

Architect @
Buildingdoctors.co.uk
Office: 137. EN1 1QT
0208 363 5764
RIBA

Disclaimer;
No Reproduction without Consent
Do not Scale from this Drawing
Only use Dimensions Shown
Dims & Areas accurate to 5%
© Copyright 2022 Building Doctors

Date	Amendments
05.05.21	Notes Added
14.07.21	Boundary Line, and alterations added as Highlighted Notes
27.07.21	Notes Added
17.11.21	New WC, Alterations to Markups
07.03.22	Alterations to Client comments

Ve.	In.
A	FR
B	FR
C	FR
D	FR
E	FR

Project	Pennicotts Farm PO20 1LN
☐ Draft	☐ Planning
☒ Tender	☐ Constr.
☐ B. Control	☐ Other

Title	House A GF Staircase
Client	Mr. S. Cox-Rusbridge

