



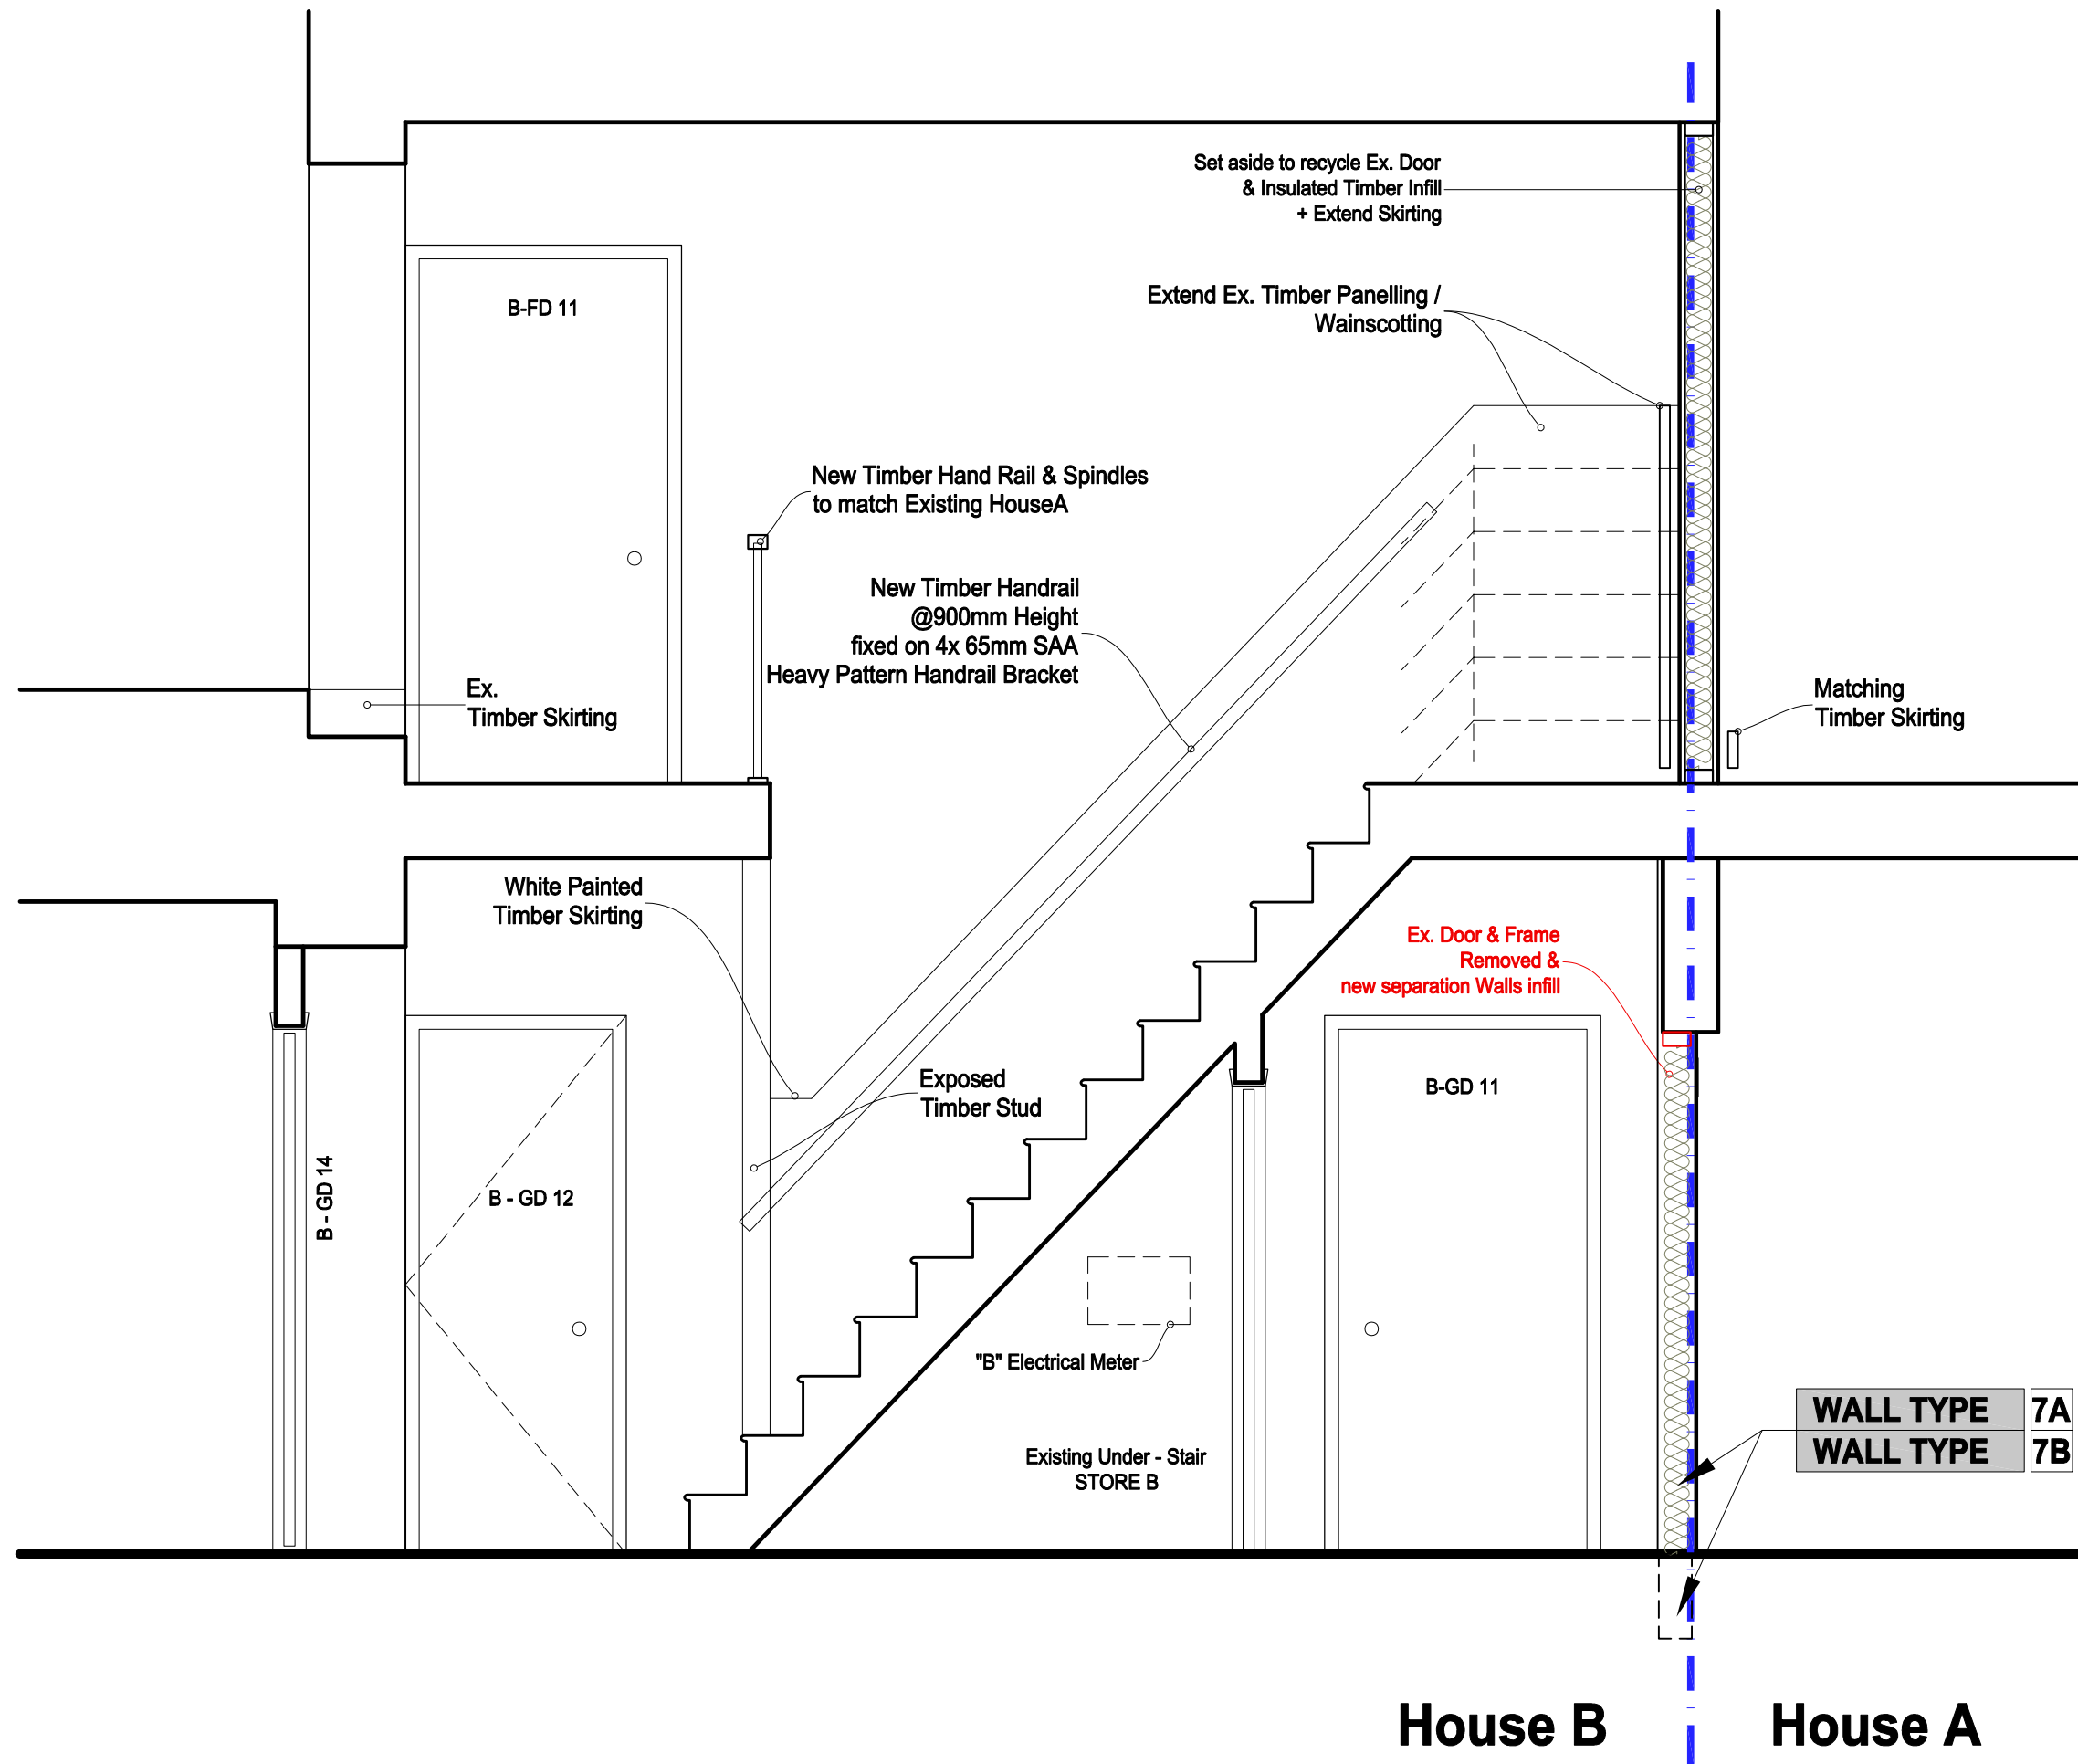

WALL TYPE	7A
Plaster Finish Skim	2.5mm
Plaster Board - FR	15mm
Plywood	10mm
Resilient Bar	10mm
Timber Studs	100mm
Mineral Wool Insulation B/W Studs	100mm
Airgap	20mm
Existing Wall / Fix Shut Door	-

WALL TYPE	7B
Block work to U/S Floor	100mm
Local Concrete Foundation	100mm

House B House A

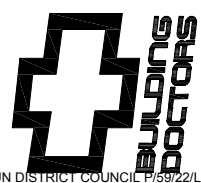

Architect @
Buildingdoctors.co.uk
Office: 137. EN1 1QT
0208 363 5764
RIBA

Disclaimer;
No Reproduction without Consent
Do not Scale from this Drawing
Only use Dimensions Shown
Dims & Areas accurate to 5%
© Copyright 2022 Building Doctors

Date	Amendments
05.05.21	Notes Added
14.07.21	Boundary Line, and alterations added as Highlighted Notes
27.07.21	Notes Added
06.07.22	Door removed & Wall Infill

Ve.	In.
A	FR
B	FR
C	FR
D	FR

Project	Pennicotts Farm PO20 1LN		
	☐ Draft	☒ Planning	☐ B. Control
	☐ Tender	☐ Constr.	☐ Other

Title	House B Staircase D-D Section
Client	Mr. S. Cox-Rusbridge

