
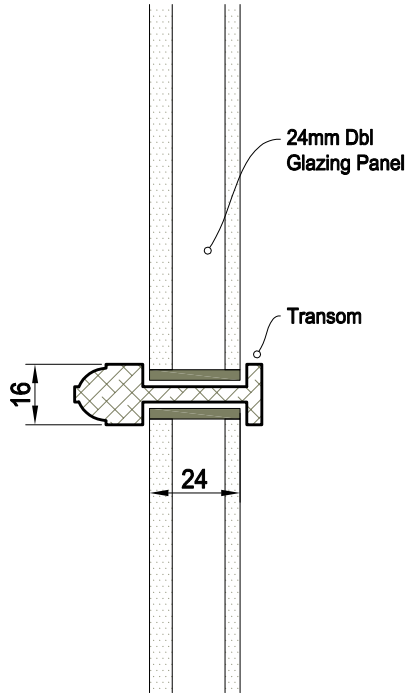
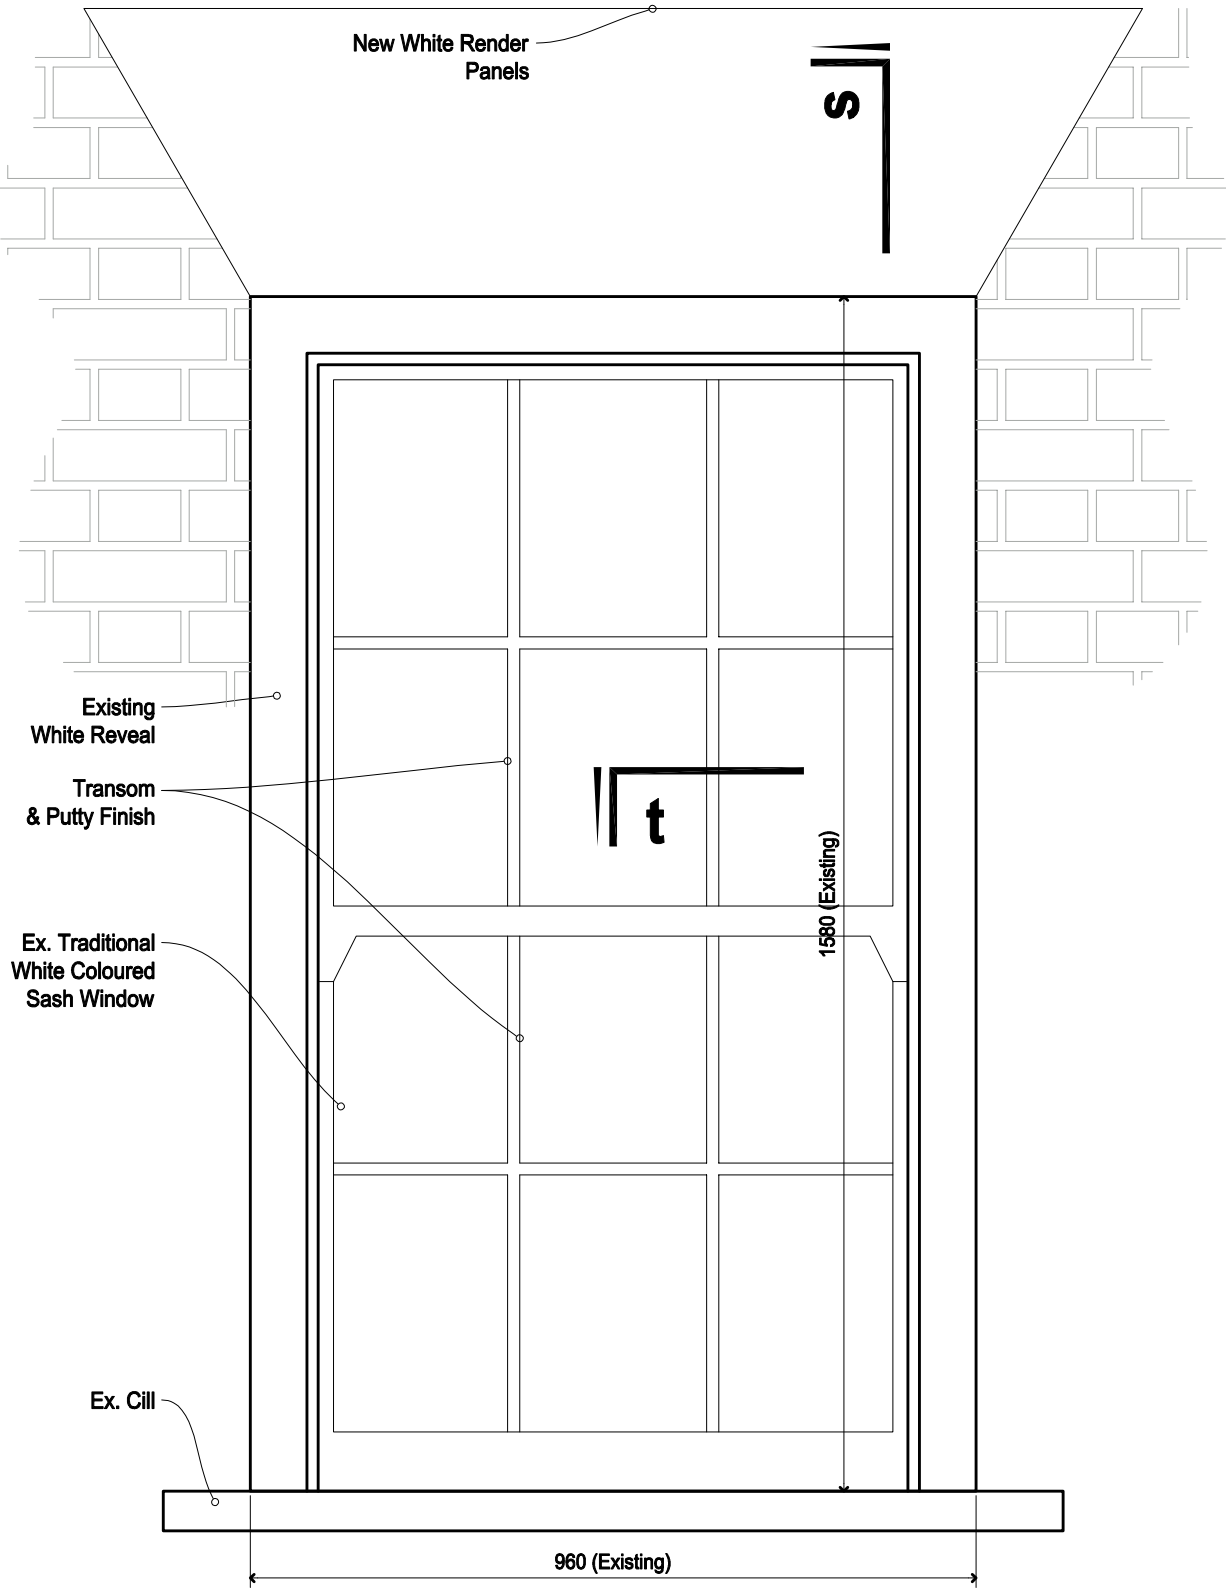


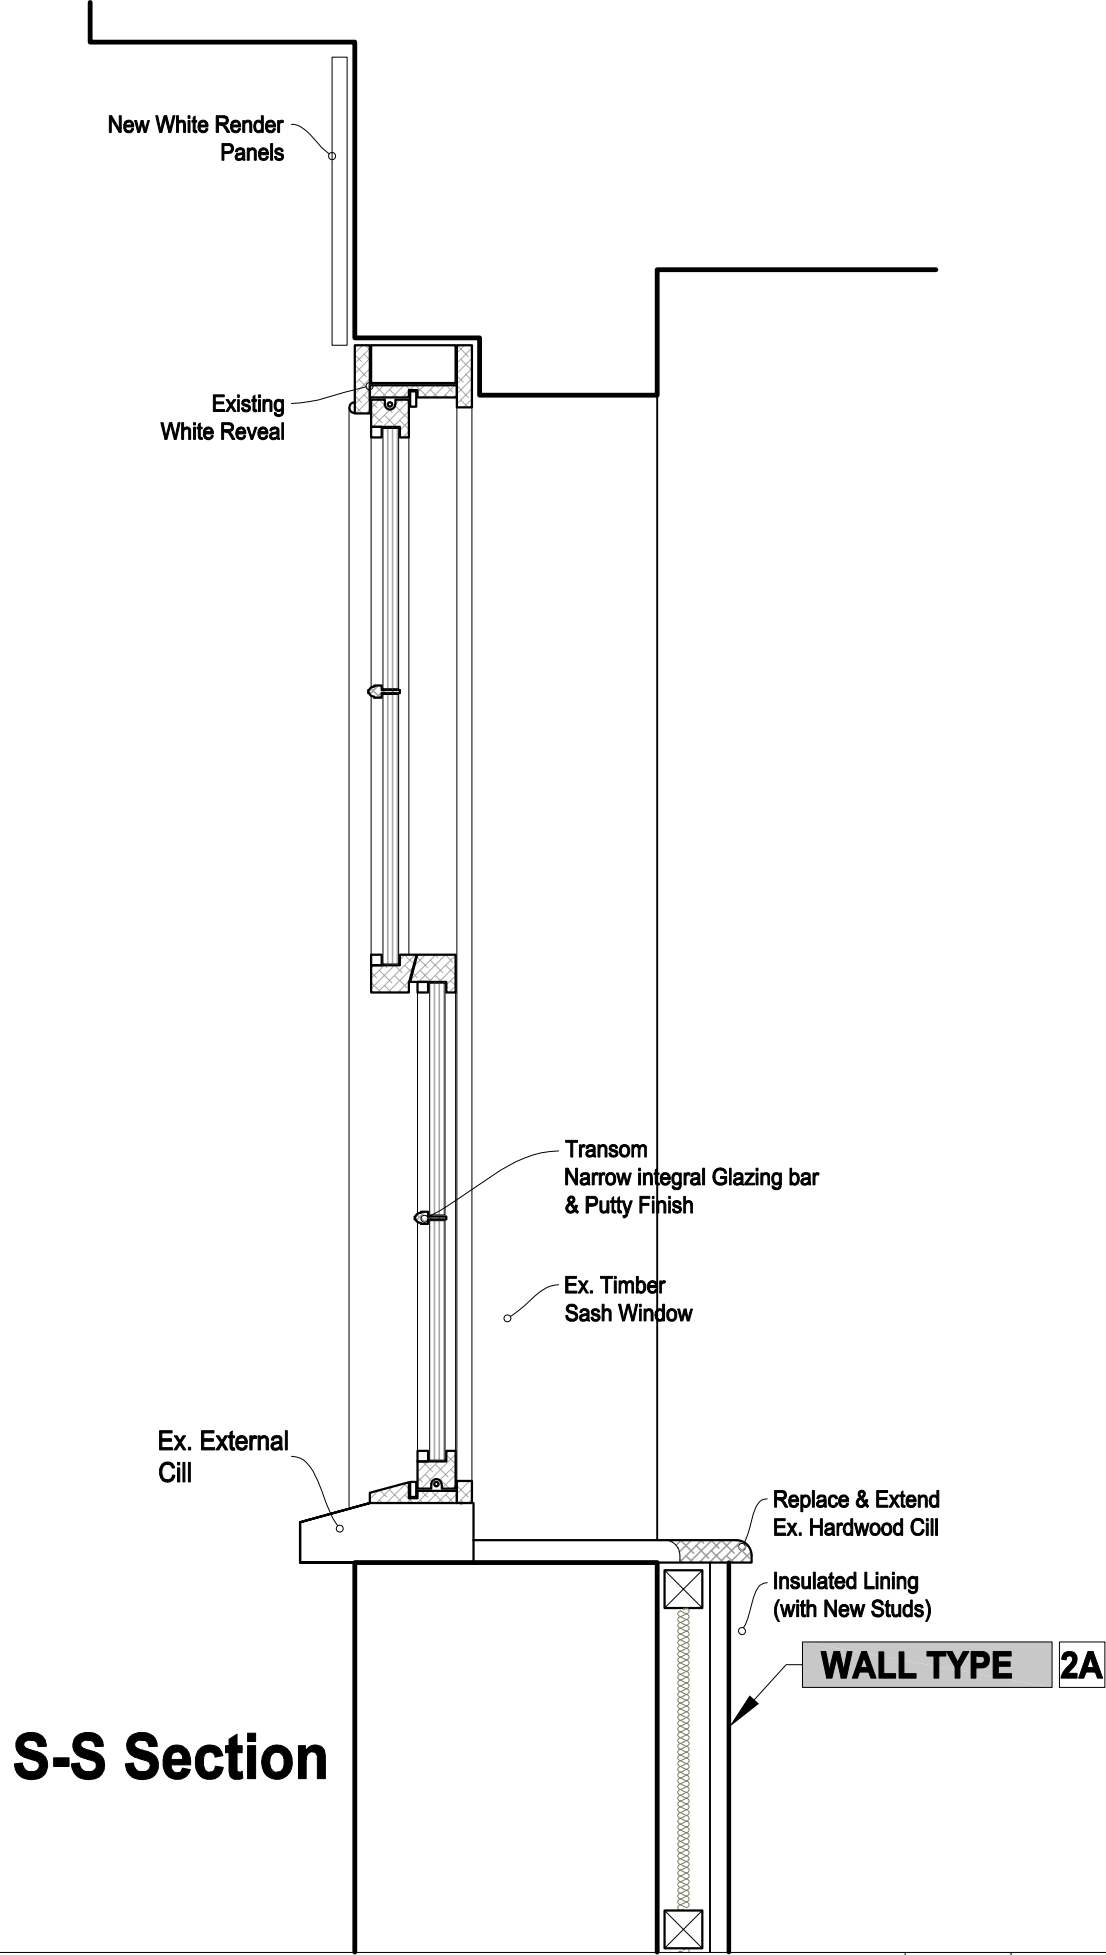

t-t Section
1:2

WALL TYPE	2A
Plaster Finish Skim	2.5mm
Plaster Board	12.5mm
Plywood	10mm
Existing Timber Studs	75mm
PIR Insulation B/W Studs	75mm
Newton 500	1Layer
Existing External Wall	-

Window External View