




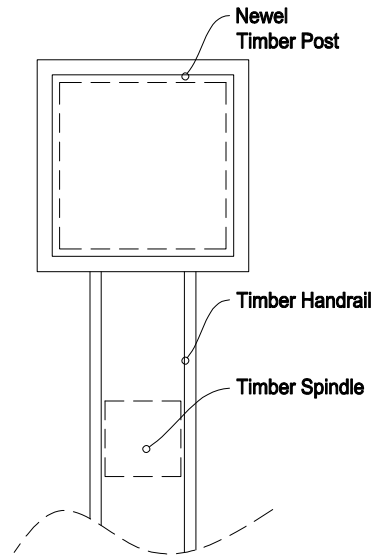

Plan

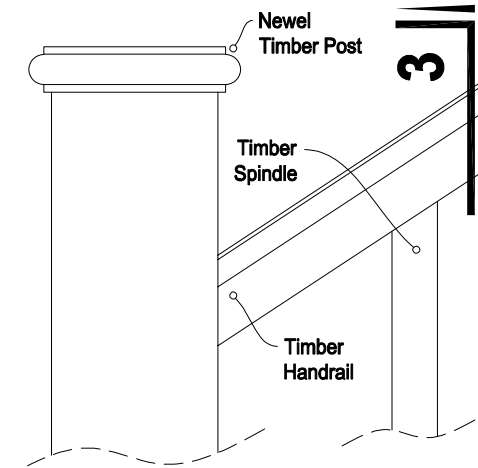


Side View

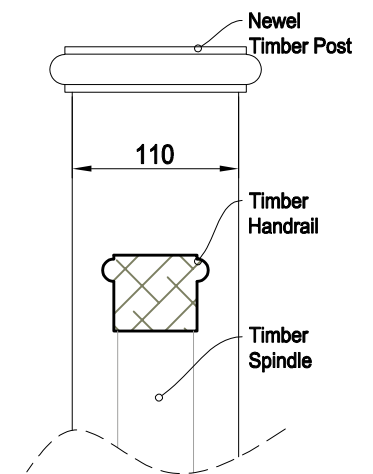

Section

Timber Post Details

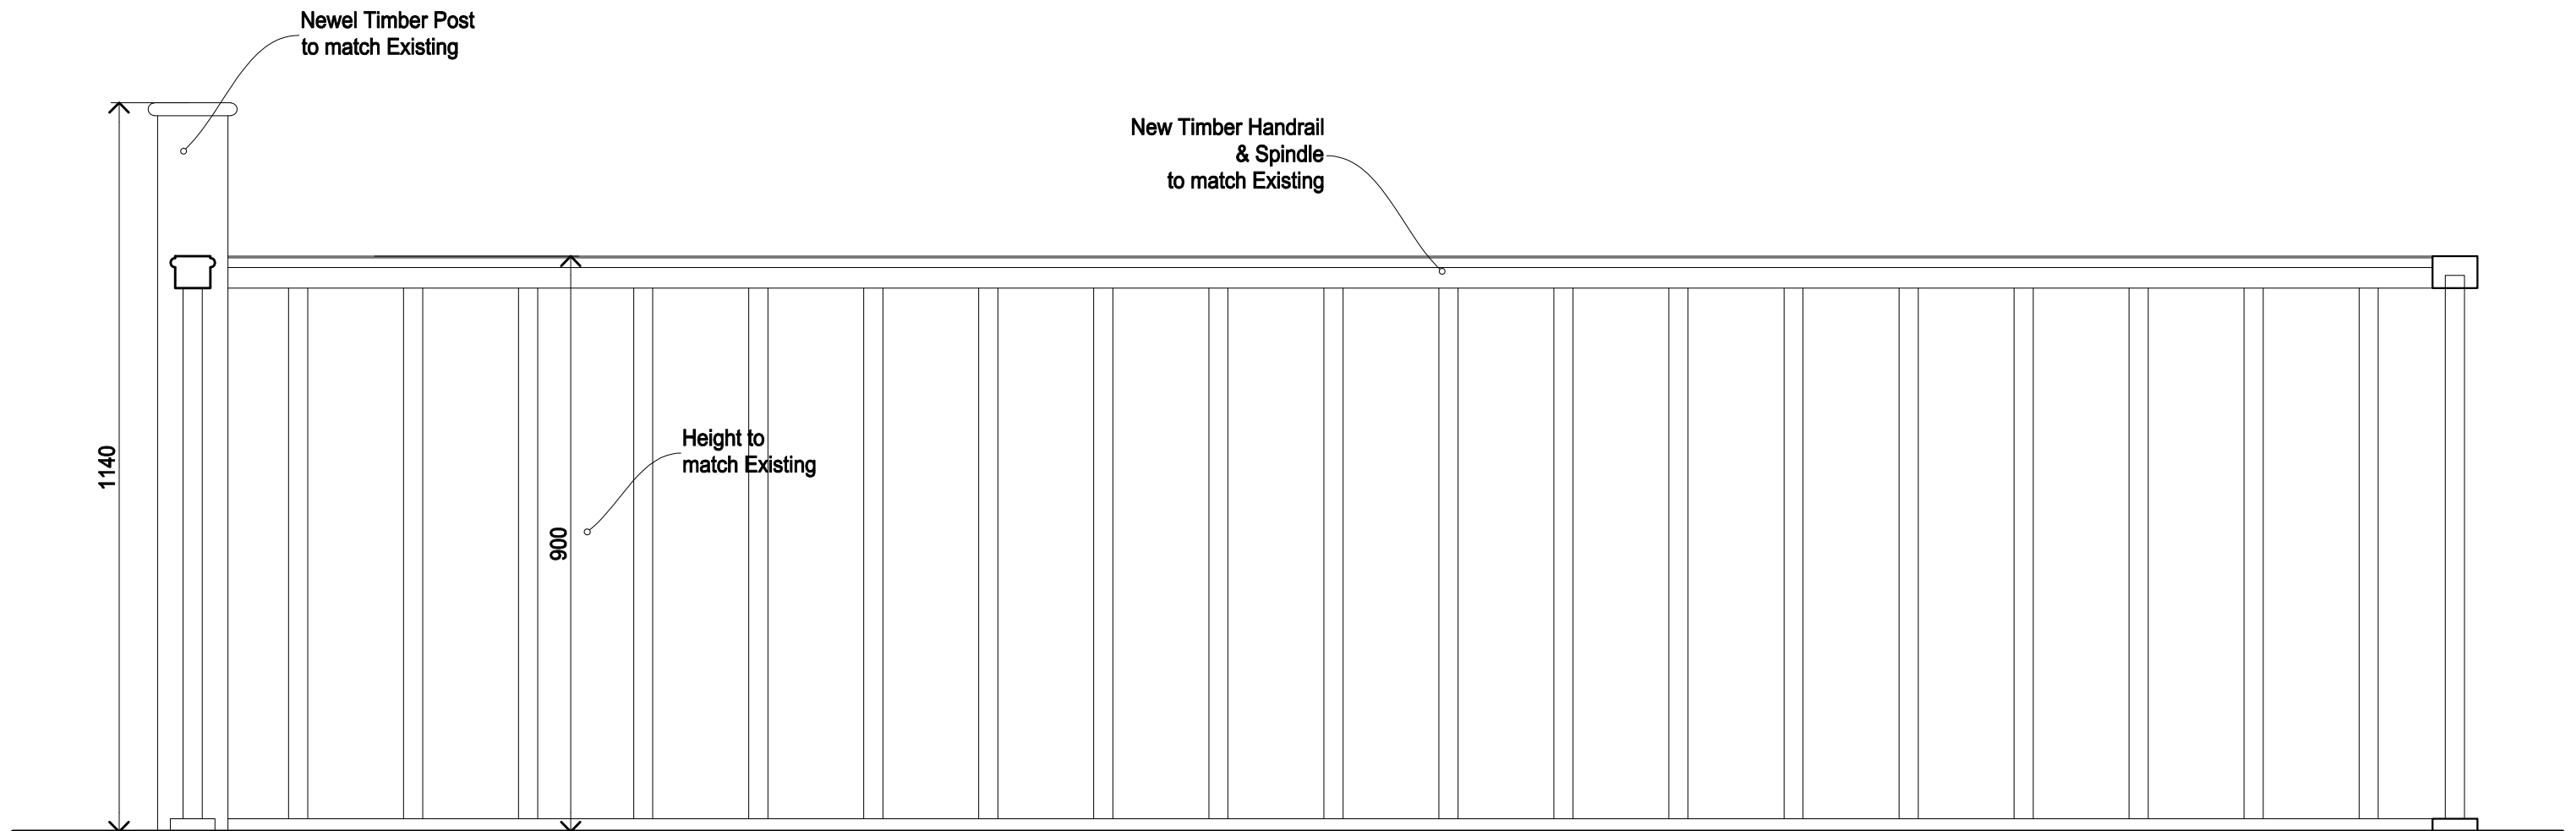

Architect @
Buildingdoctors.co.uk
Office: 137. EN1 1QT
0208 363 5764
RIBA 

Disclaimer;
No Reproduction without Consent
Do not Scale from this Drawing
Only use Dimensions Shown
Dims & Areas accurate to 5%
© Copyright 2022 Building Doctors

Date
05.05.21
14.07.21
27.07.21
17.11.21

Amendments
Notes Added
Issue for Tender
Notes Added
Alterations to Markups

Ve.	In.
A	FR
B	FR
C	FR
D	FR

Project	Pennicotts Farm PO20 1LN
☐ Draft	☐ Planning
☒ Tender	☐ Constr.
☐ B. Control	☐ Other

Title	Stairs Railing Details
Client	Mr. S. Cox-Rusbridge

971 - B892 D

0 CM 5 CM 10 CM 15 CM 20 CM

1:5

0 CM 10 CM 20 CM 30 CM 40 CM

1:10

A3