



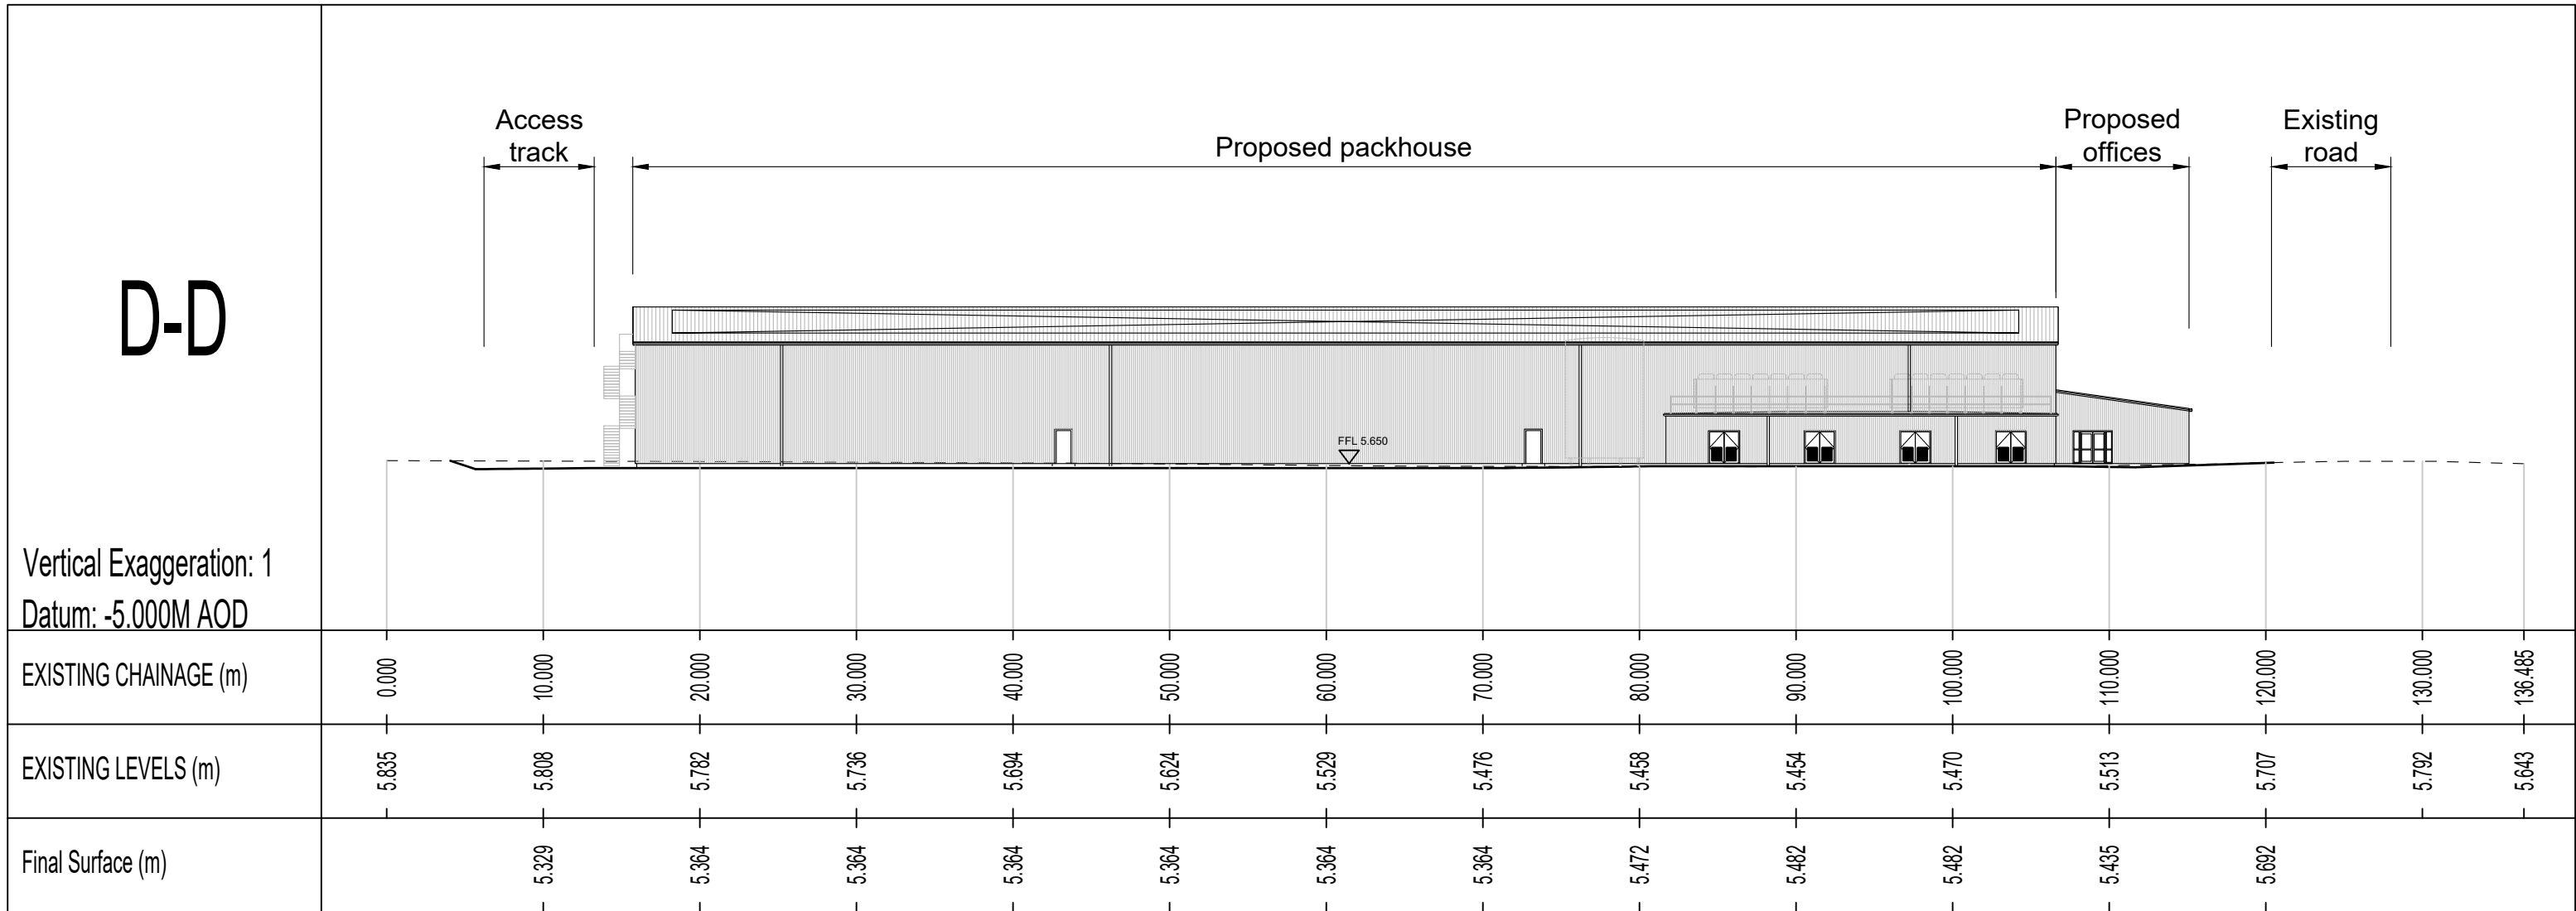

SECTION LOCATION PLAN
(NTS)

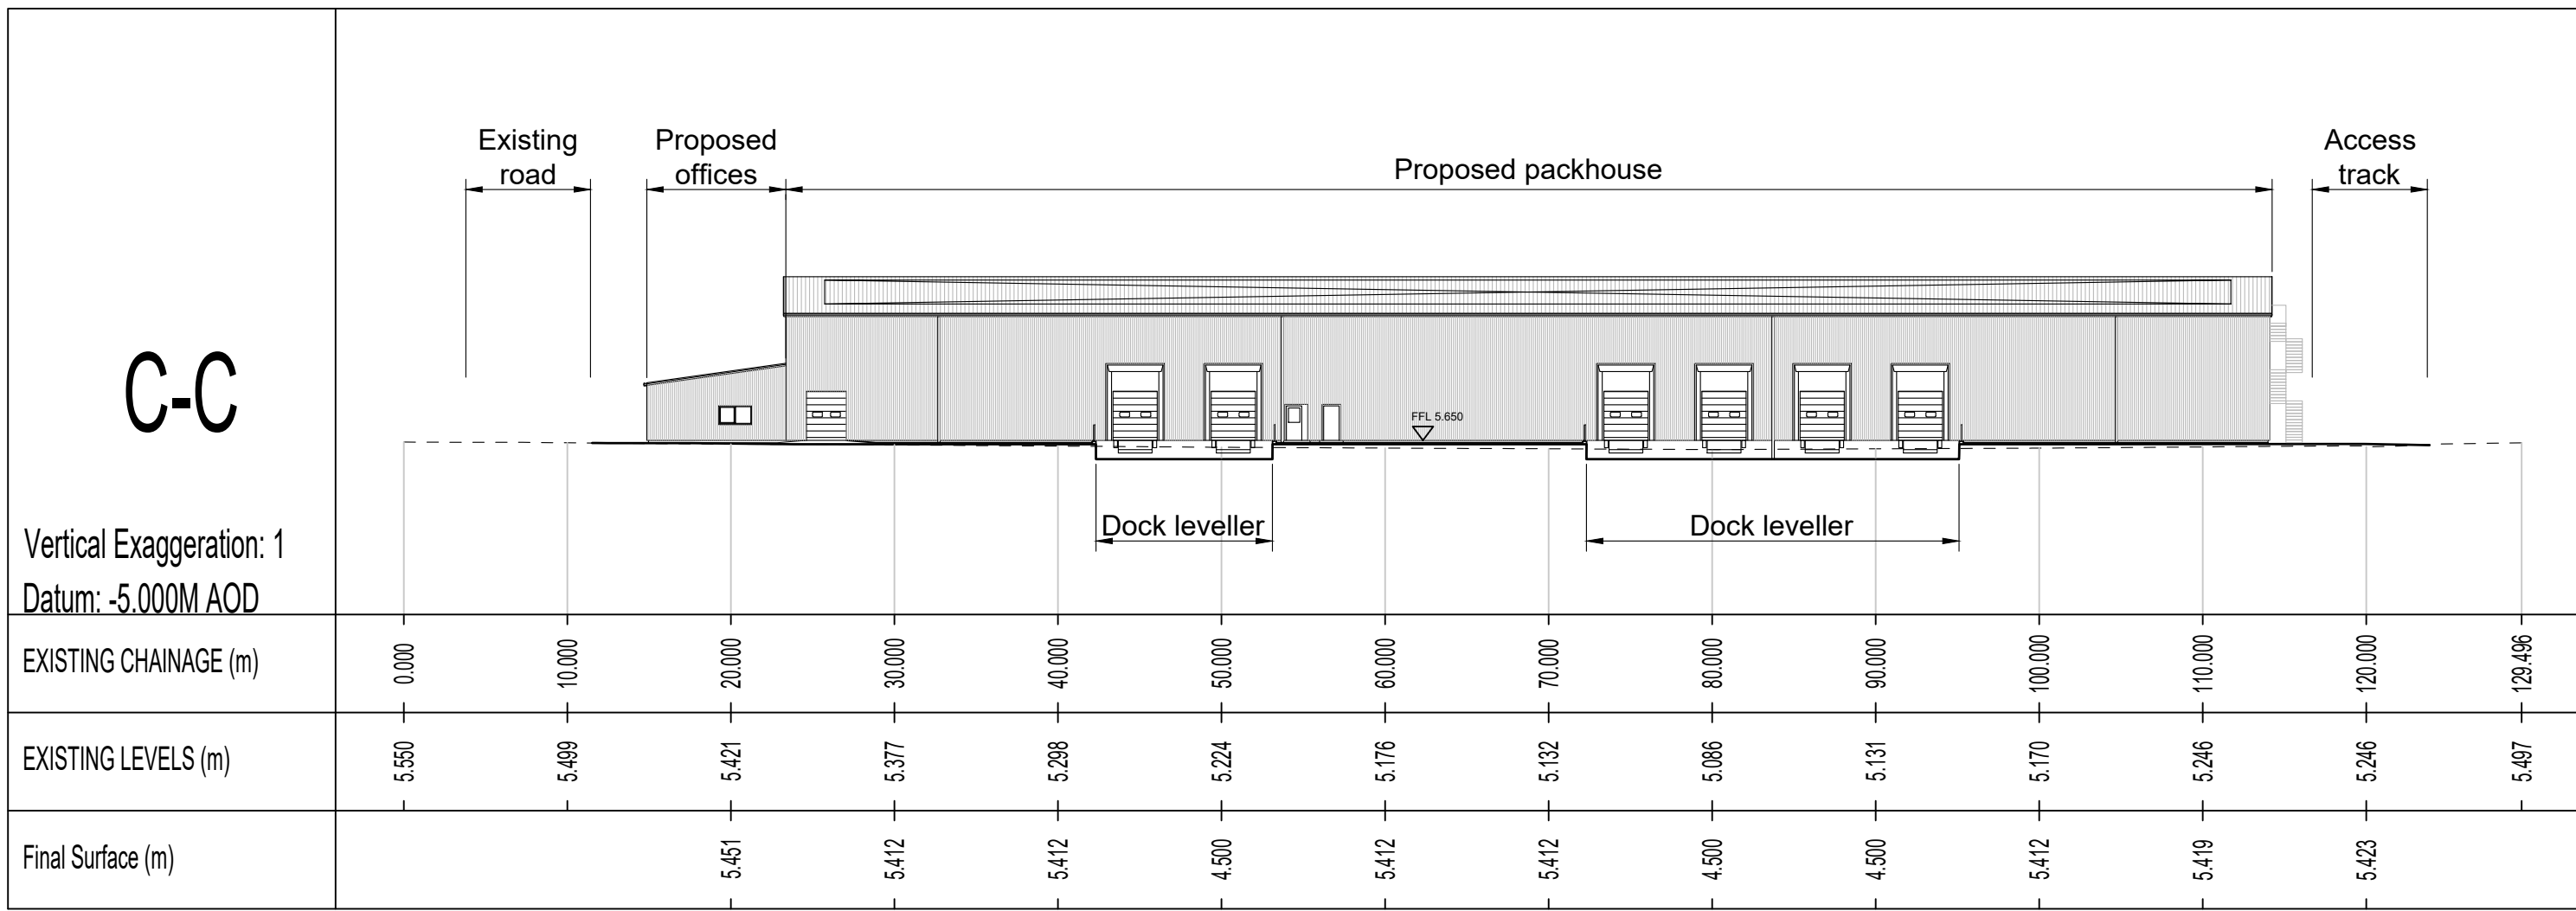

- GENERAL NOTES:
- All dimensions to be checked on site. All details and dimensions relating to sub-Contractors work must be checked and agreed between the sub-Contractor or supplier and the general Contractor.
 - This drawing is to be read in conjunction with all relevant Architect's and Engineer's drawings and specification.
 - The main Contractor is responsible for ensuring the stability of the structure whilst the works are in progress.
 - Any information given regarding existing underground services is given in good faith after consultation with the relevant authority. No liability is accepted by the Consultant and the main Contractor is responsible for obtaining and checking all information and taking due care and attention whilst undertaking the works.

REV	DATE	INT	DESCRIPTION	CHK
-----	------	-----	-------------	-----

Issue Status FOR APPROVAL

c

e

p

The Civil Engineering Practice

11 Tungsten Building

George Street

Fishergate

Sussex

BN41 1RA

01273 424424

reception@civil.co.uk

www.civil.co.uk

CLIENT		Barfoots Of Botley	
PROJECT		Sefter Farm East	
TITLE		Proposed Site Sections - Sheet 2	
DRAWN	DATE	PROJECT NO.	
A Davies	May 2025	24019	
ENGINEER	CHECKED	DWG. NO.	REV.
S Doughty	SRM	312	-
SCALE	NTS		