


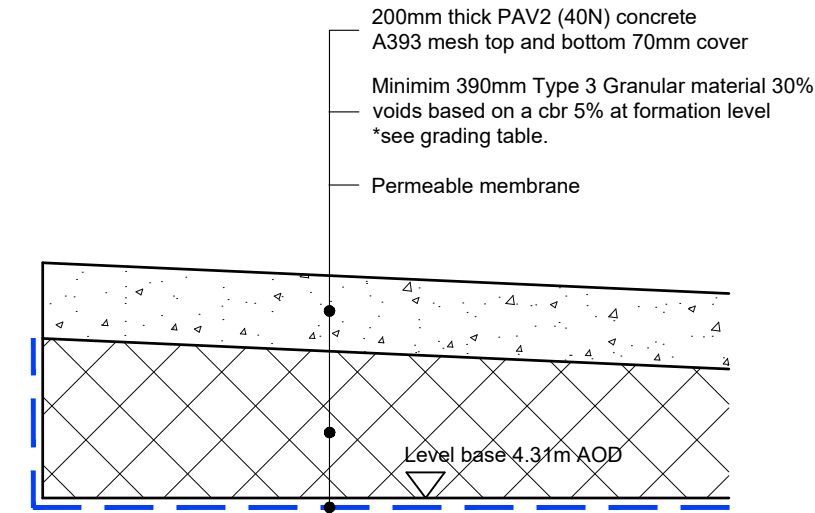
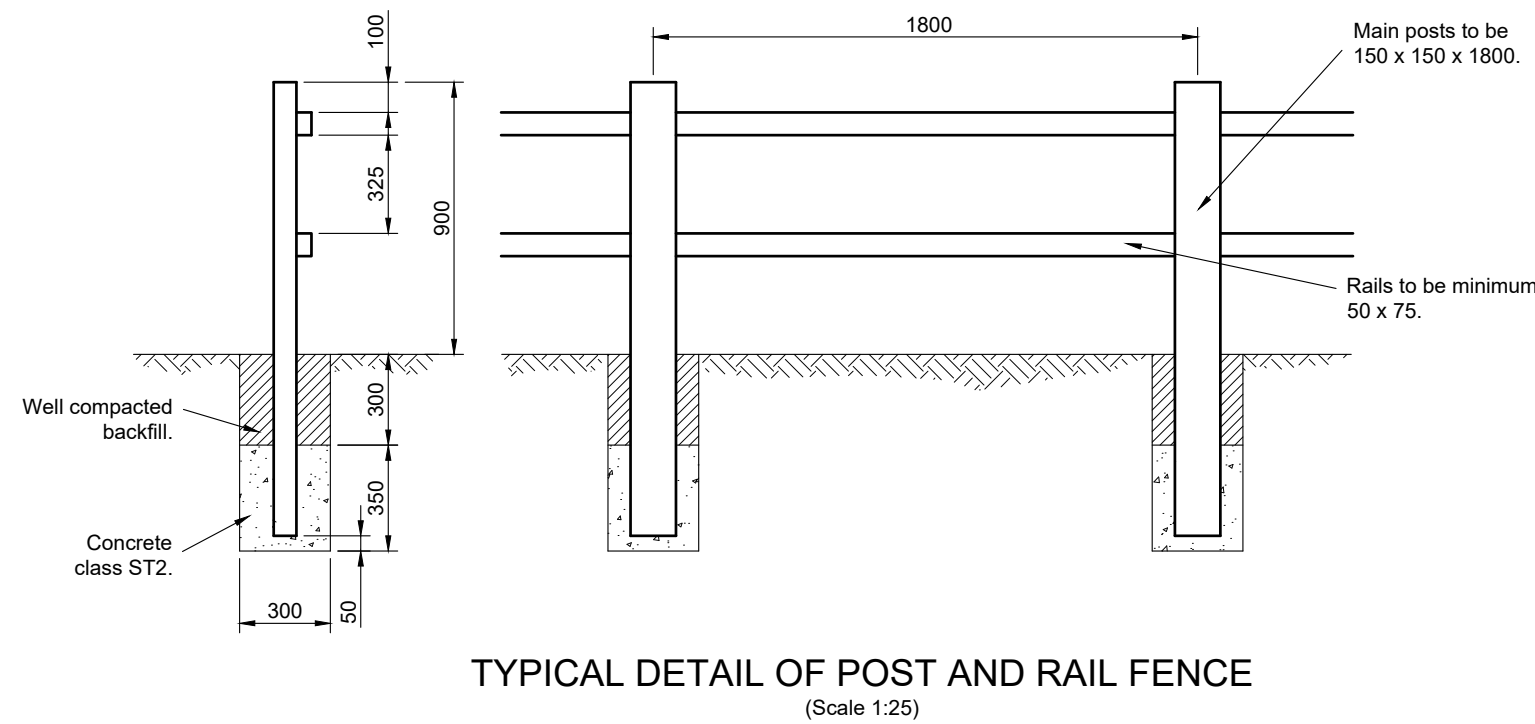
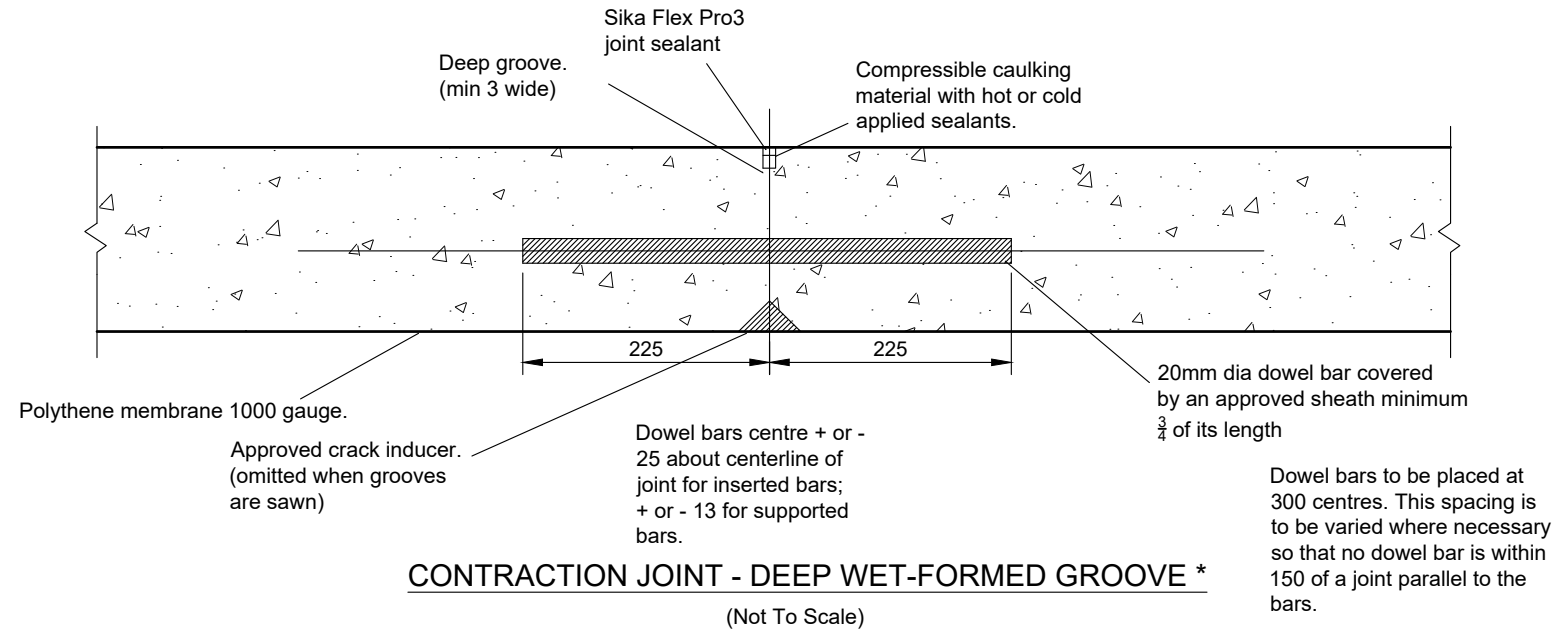
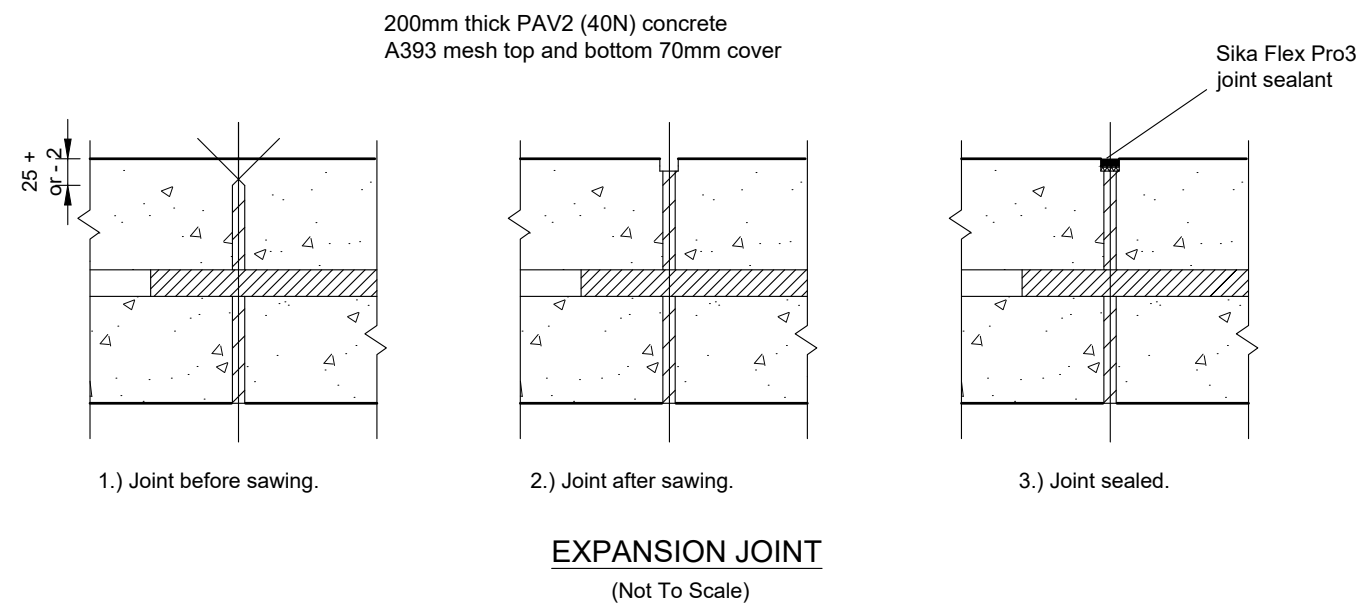
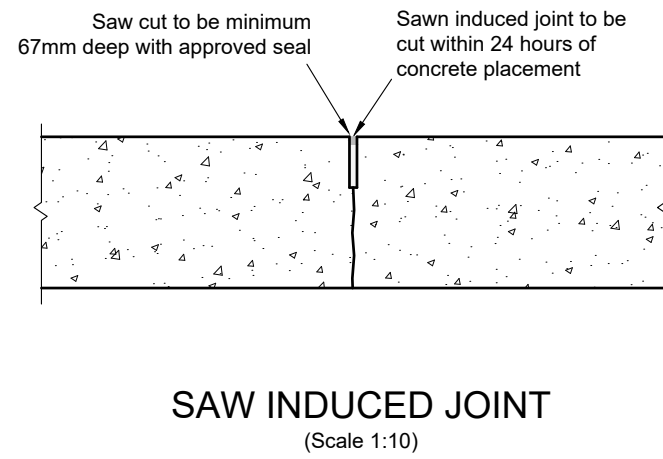
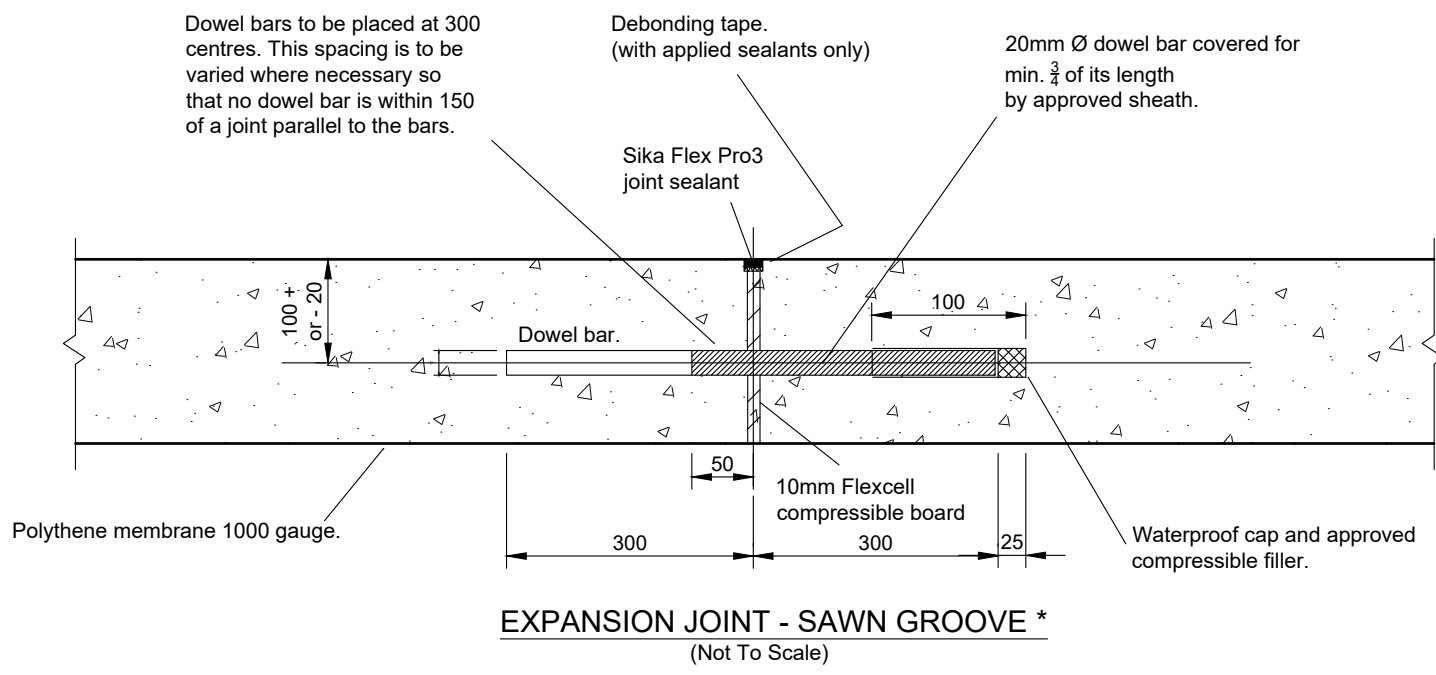


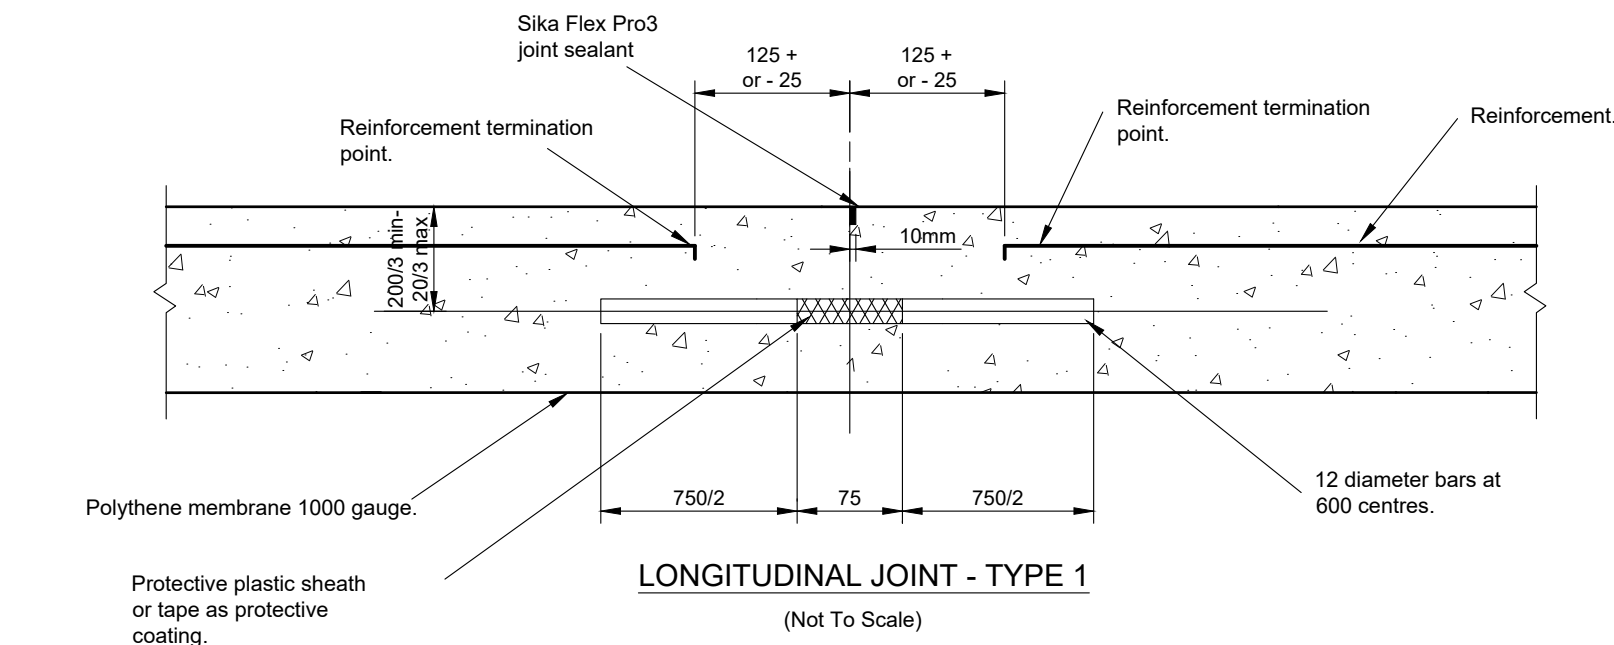


Grading of Sub-base stone	
SIEVE SIZE	% PASSING
100mm	100
63mm	90-100
37.5mm	60-80
20mm	15-30
10mm	0-5

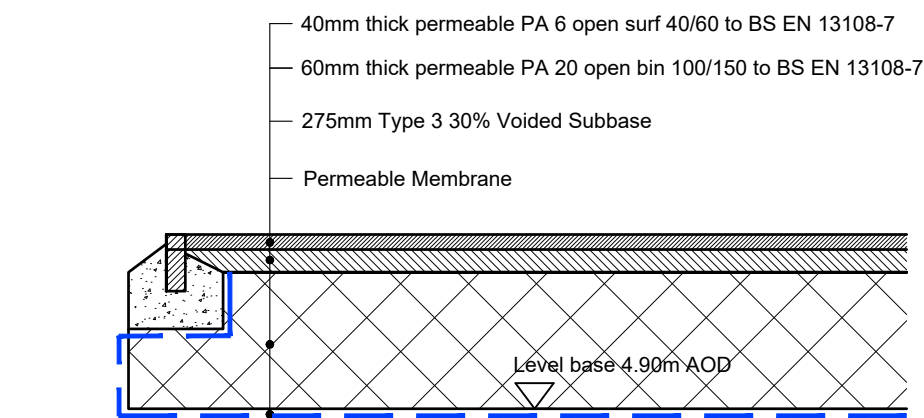

DETAIL 'B' PERMEABLE ASPHALT CONCRETE
PACKHOUSE EXTERNAL WORKS CONSTRUCTION DETAIL
(Scale 1:20)

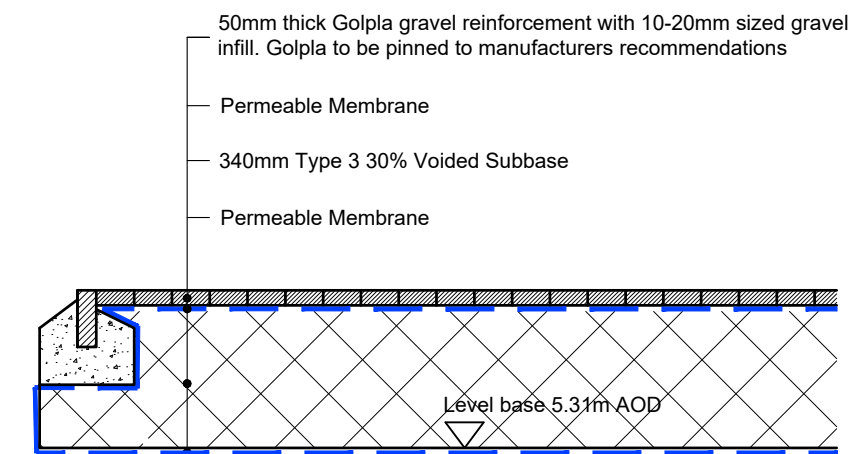

DETAIL 'C' PERMEABLE RELOCATED STAFF CAR PARK
CONSTRUCTION DETAIL
(Scale 1:20)

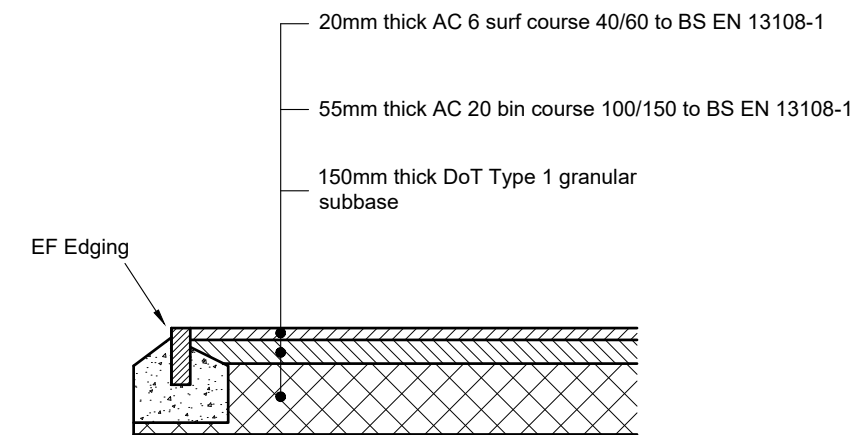

DETAIL 'D' FOOTPATH
CONSTRUCTION DETAIL
(Scale 1:20)

GENERAL NOTES:

- All dimensions to be checked on site. All details and dimensions relating to sub-Contractors work must be checked and agreed between the sub-Contractor or supplier and the general Contractor.
- This drawing is to be read in conjunction with all relevant Architect's and Engineer's drawings and specification.
- The main Contractor is responsible for ensuring the stability of the structure whilst the works are in progress.
- Any information given regarding existing underground services is given in good faith after consultation with the relevant authority. No liability is accepted by the Consultant and the main Contractor is responsible for obtaining and checking all information and taking due care and attention whilst undertaking the works.

B	04.12.25	AJD	Edging added to Details B and C	SRM
A	23.06.25	AJD	Issued For Tender - fence added	SRM
REV	DATE	INT	DESCRIPTION	CHK

Issue Status **FOR APPROVAL**

The Civil Engineering Practice
11 Tungsten Building
George Street
Fishergate
Sussex
BN41 1RA
01273 424424
reception@civil.co.uk
www.civil.co.uk

CLIENT Barfoots Of Botley	
PROJECT Setter Farm East	
TITLE Construction Details - Surface Finishes	
DRAWN A Davies	DATE May 2025
ENGINEER S Doughty	CHECKED SRM
SCALE As Shown @ A1	PROJECT NO. 24019
	501 B