



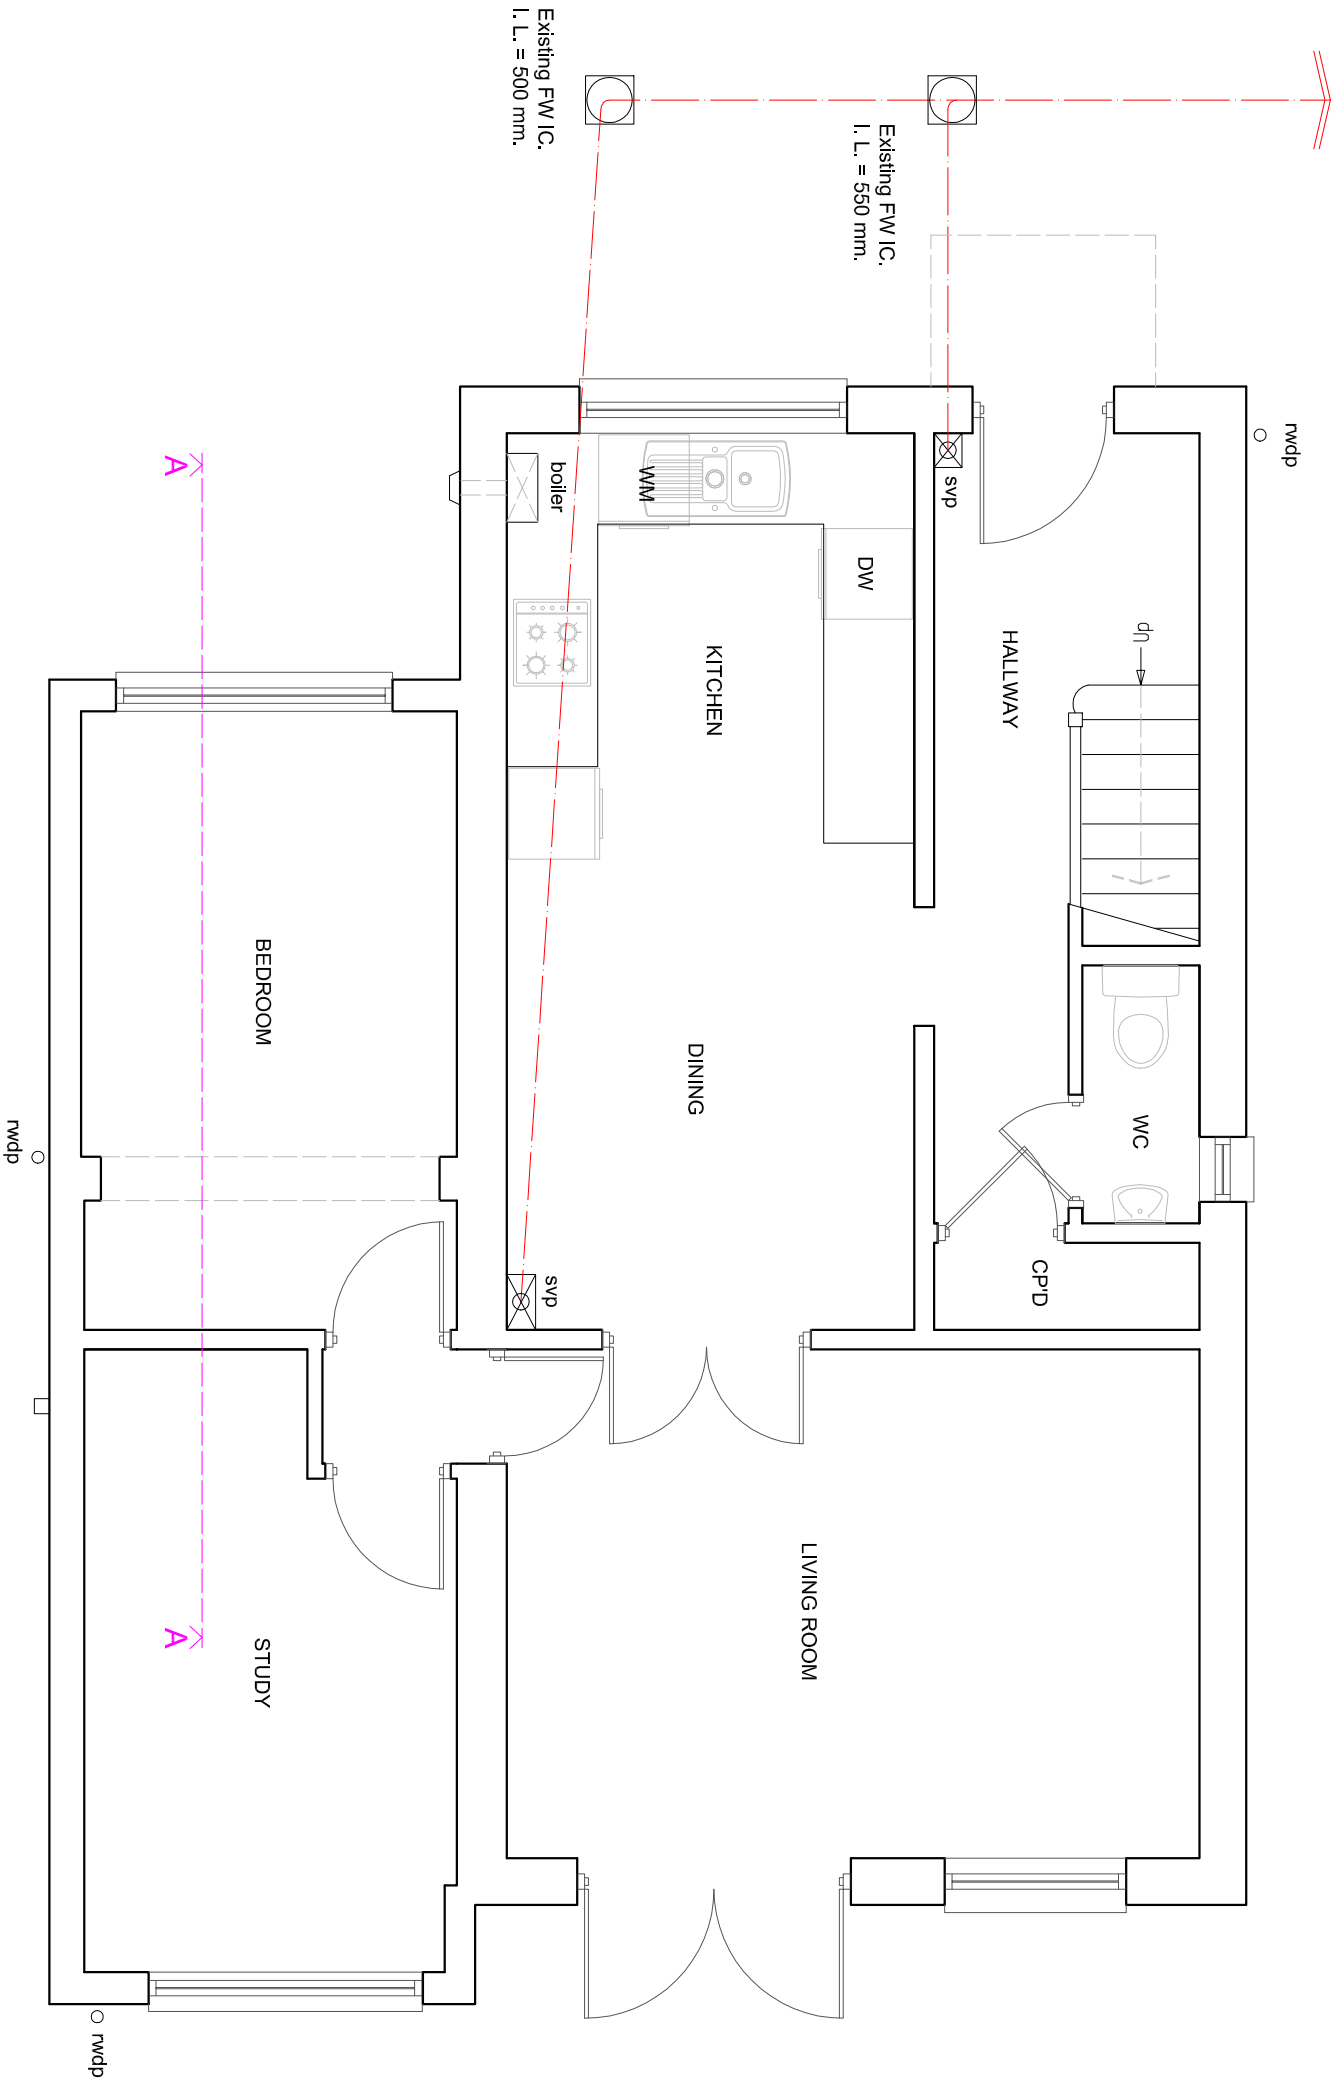

EXISTING GROUND FLOOR PLAN

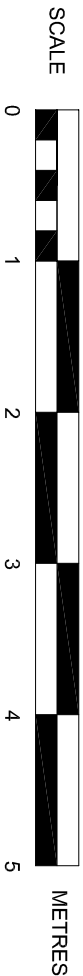

SUSSEX BUILDING CONSULTANCY LIMITED

7 AVIAN GARDENS, PAGHAM,
BOGNOR REGIS, WEST SUSSEX.

SCALE - 1/50 REV - DATE - 28/12/2020

LABC partner

3 NORTHCOTE ROAD
BOGNOR REGIS
PO21 9LZ

TEL/FAX - (01243) 861379