



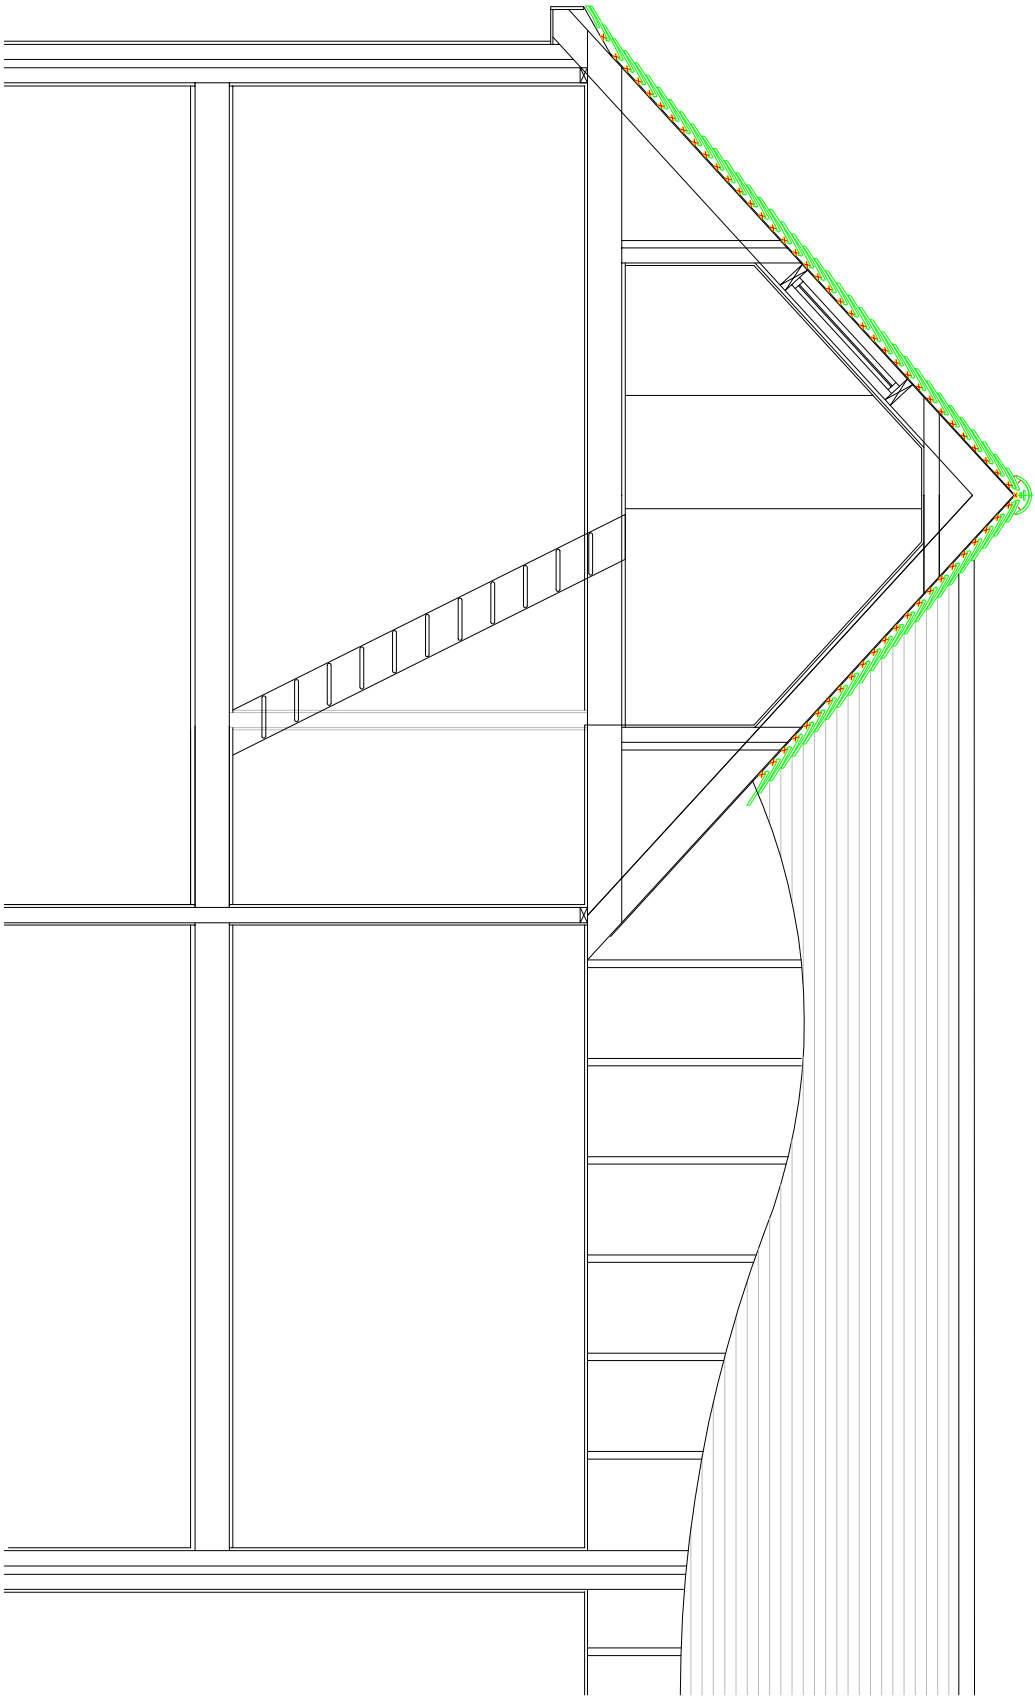

PROPOSED CROSS SECTION

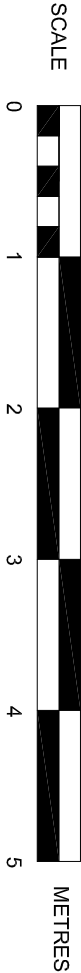

SUSSEX BUILDING CONSULTANCY LIMITED	
FLAT 4, 34 NYETIMBER LANE, NYETIMBER, BOGNOR REGIS, WEST SUSSEX.	
SCALE - 1/50 REV - DATE - 17/06/2013	
 LABC partner 3 NORTHGATE ROAD BOGNOR REGIS PO21 9LZ TEL/FAX - (01243) 861376/3	ARUN DISTRICT COUNCIL P/60/13/