



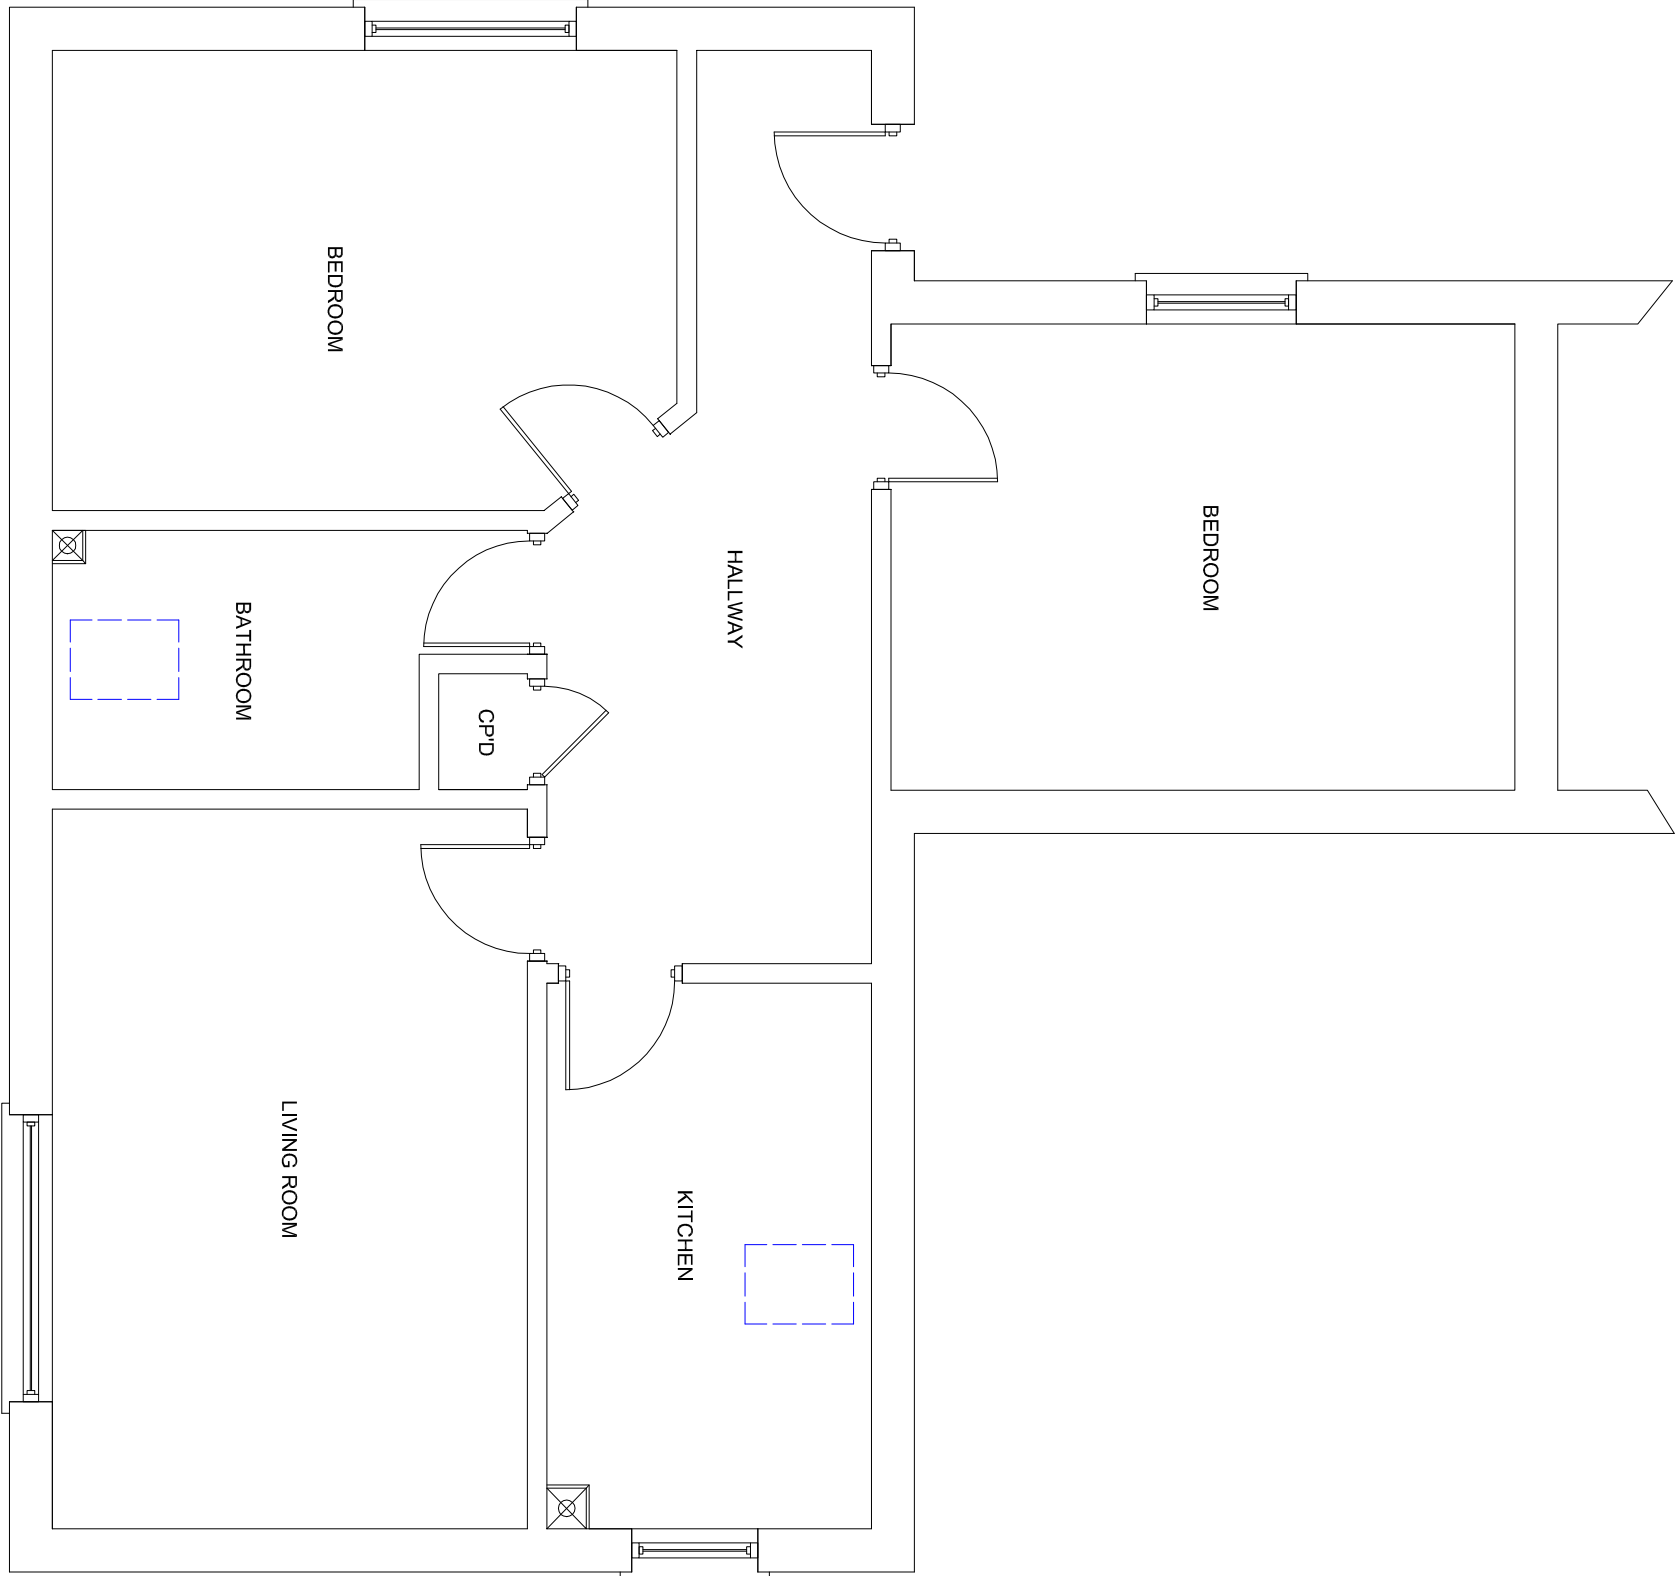

EXISTING FIRST FLOOR PLAN

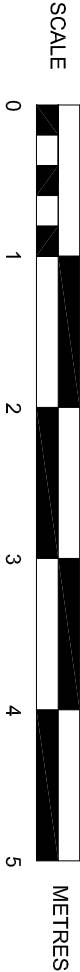

|   |                                                                          |
|---|--------------------------------------------------------------------------|
| <b>SUSSEX BUILDING CONSULTANCY LIMITED</b>                                                                    |                                                                          |
| FLAT 4, 34 NYETIMBER LANE, NYETIMBER,<br>BOGNOR REGIS, WEST SUSSEX.                                           |                                                                          |
| SCALE - 1/50 REV - DATE - 12/06/2013                                                                          |                                                                          |
| <br><b>LABC</b><br>partner | 3 NORTHCOTE ROAD<br>BOGNOR REGIS<br>PO21 5LZ<br>TEL/FAX - (01243) 861379 |