



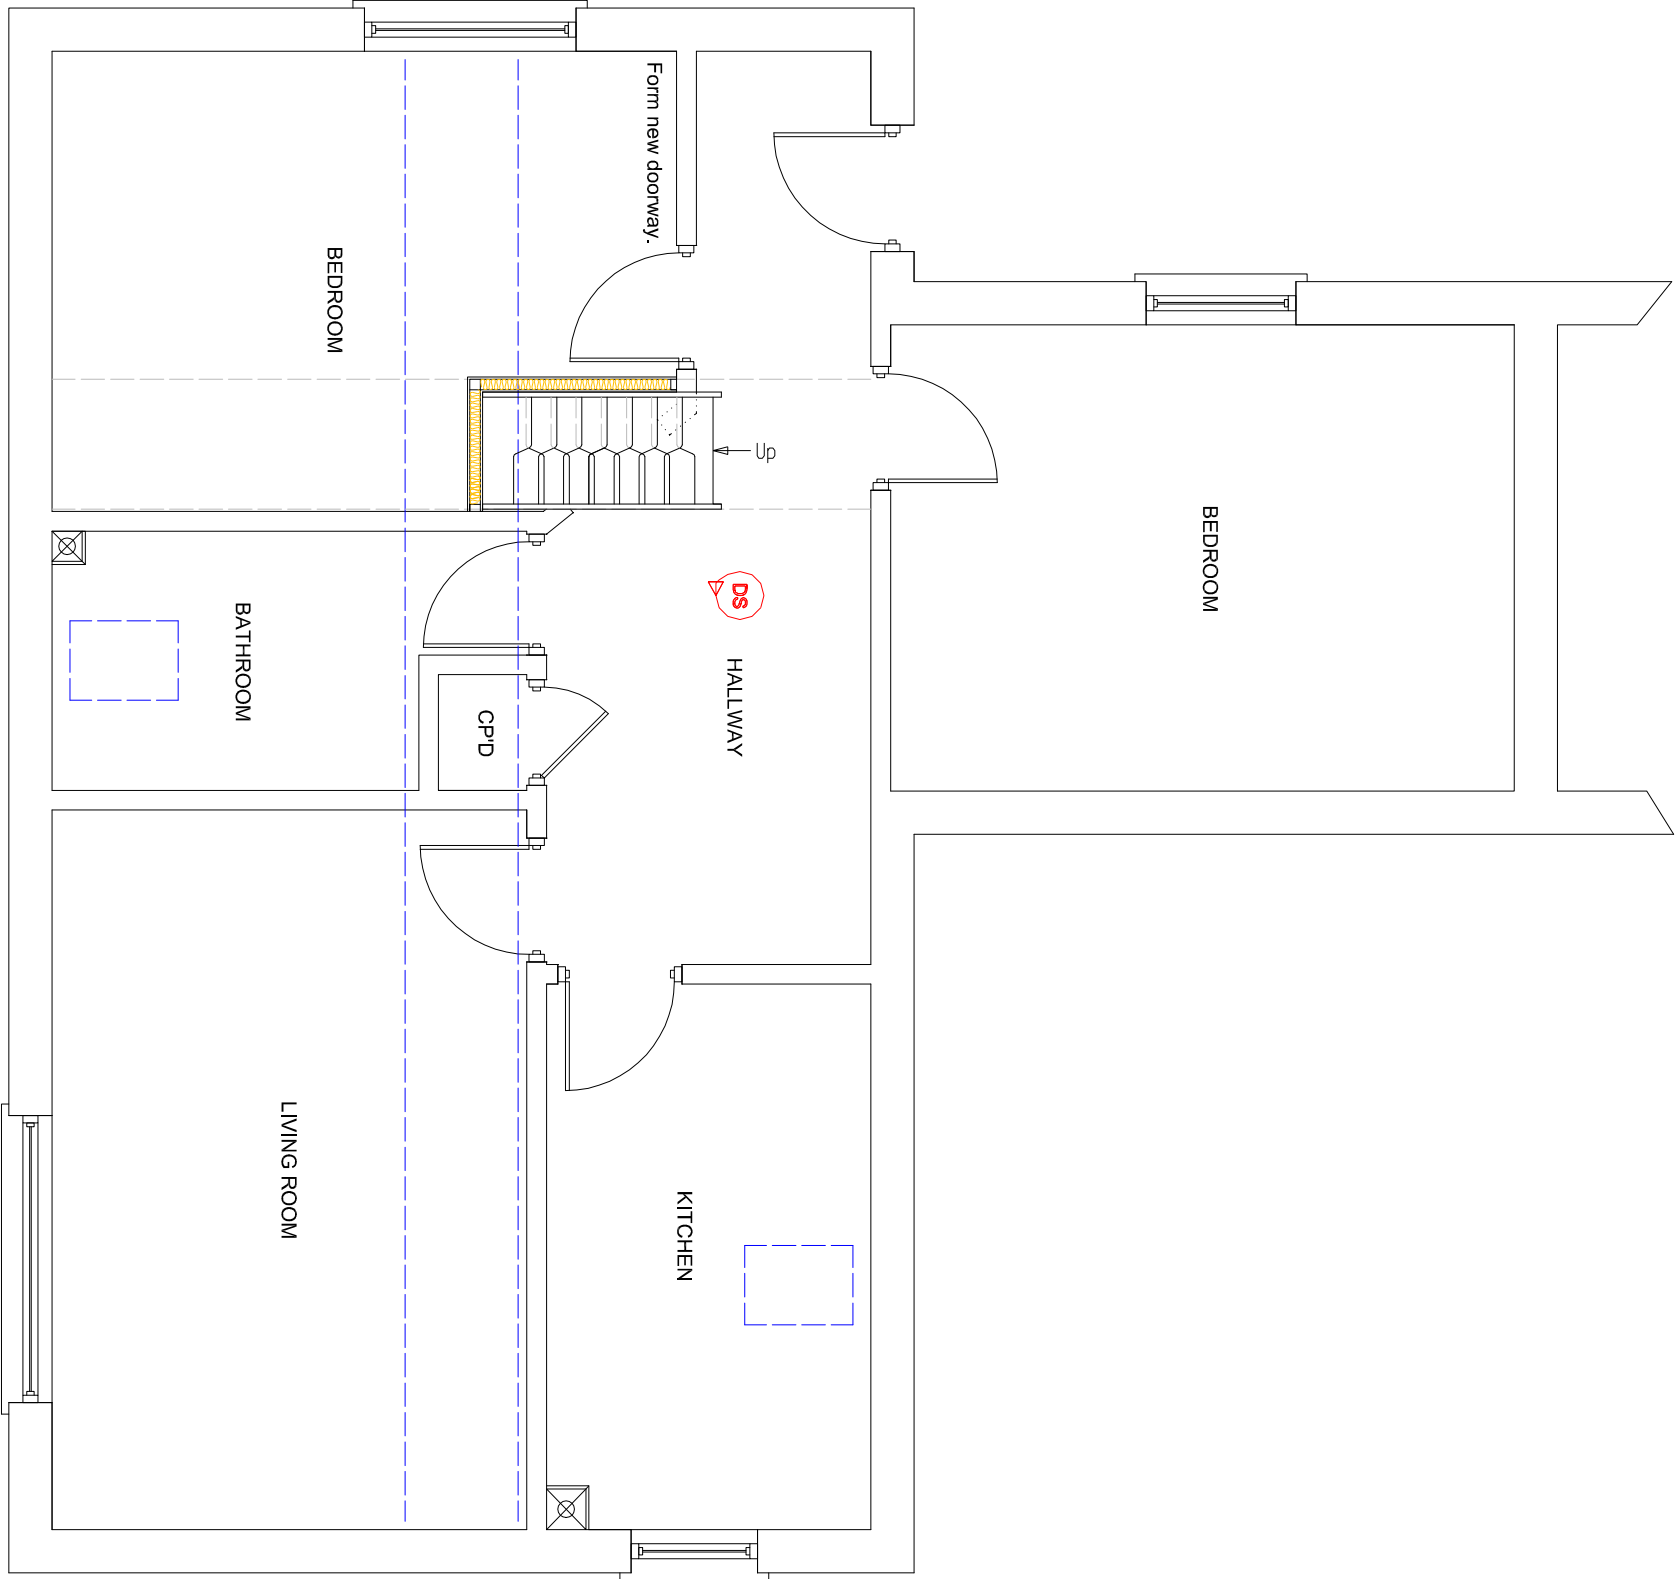

PROPOSED FIRST FLOOR PLAN

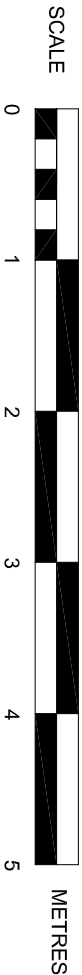

SUSSEX BUILDING CONSULTANCY LIMITED

FLAT 4, 34 NYETIMBER LANE, NYETIMBER,
BOGNOR REGIS, WEST SUSSEX.

SCALE - 1/50 REV - A DATE - 01/07/2013



LABC
partner

3 NORTHCOOTE ROAD
BOGNOR REGIS
PO21 5LZ
TELEFAX - (01243) 861379