



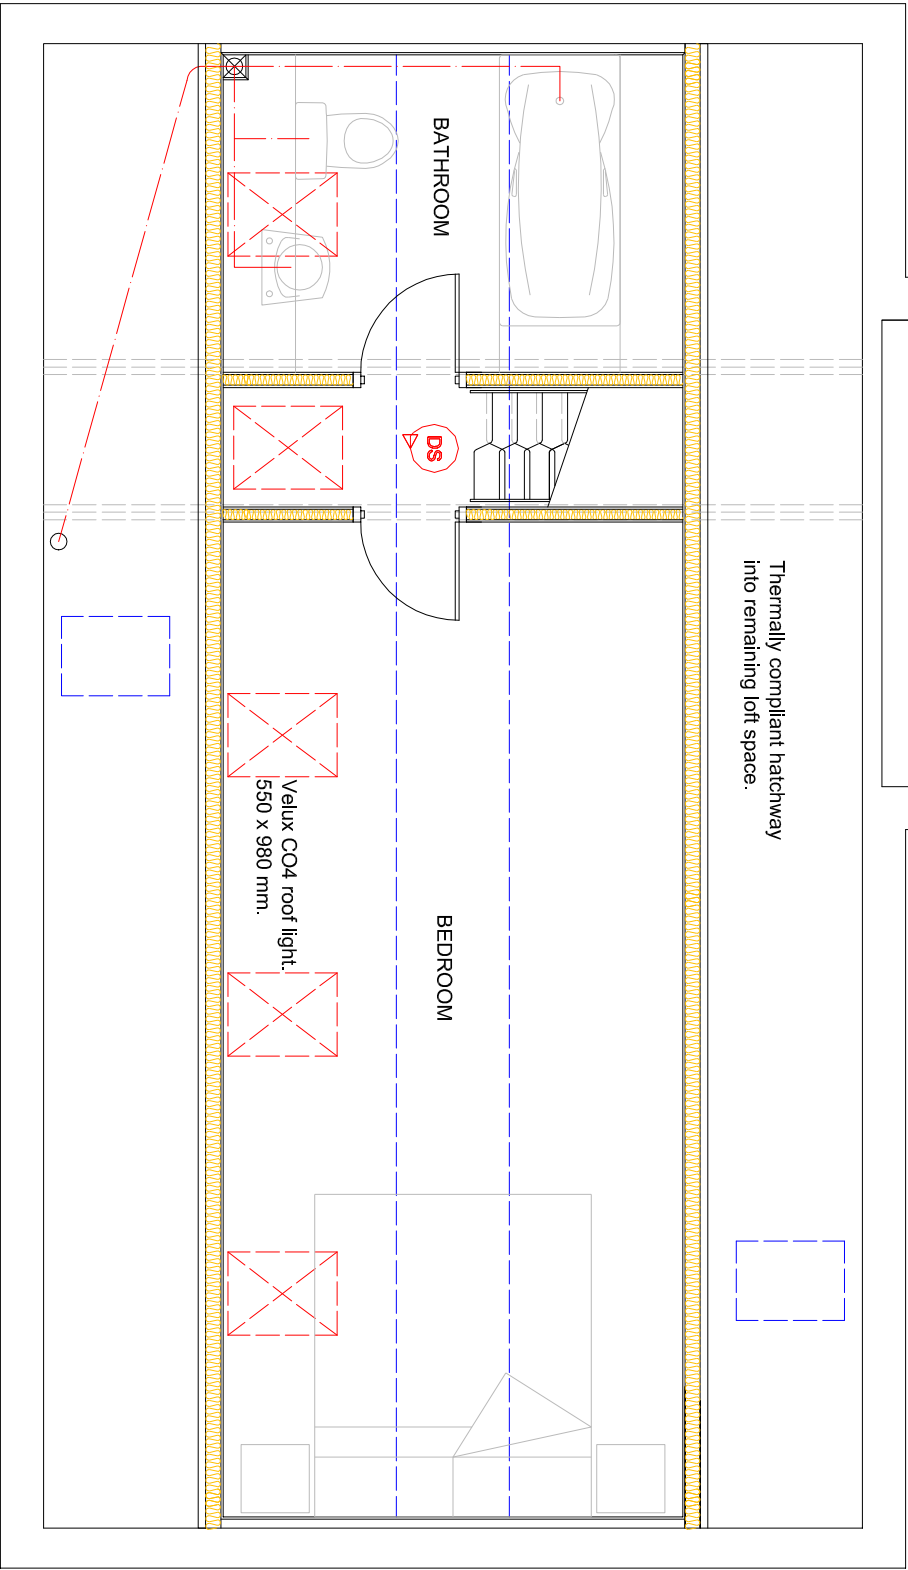

Stub stack with air inlet valve.

Existing SVP.

PROPOSED SECOND FLOOR PLAN

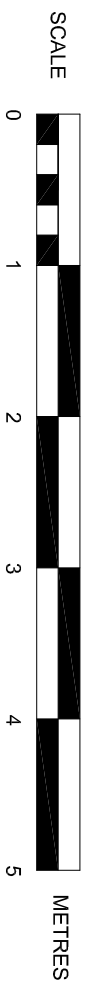

SUSSEX BUILDING CONSULTANCY LIMITED
FLAT 4, 34 NYETIMBER LANE, NYETIMBER,
BOGNOR REGIS, WEST SUSSEX.

SCALE - 1/50 REV - A DATE - 02/07/2013