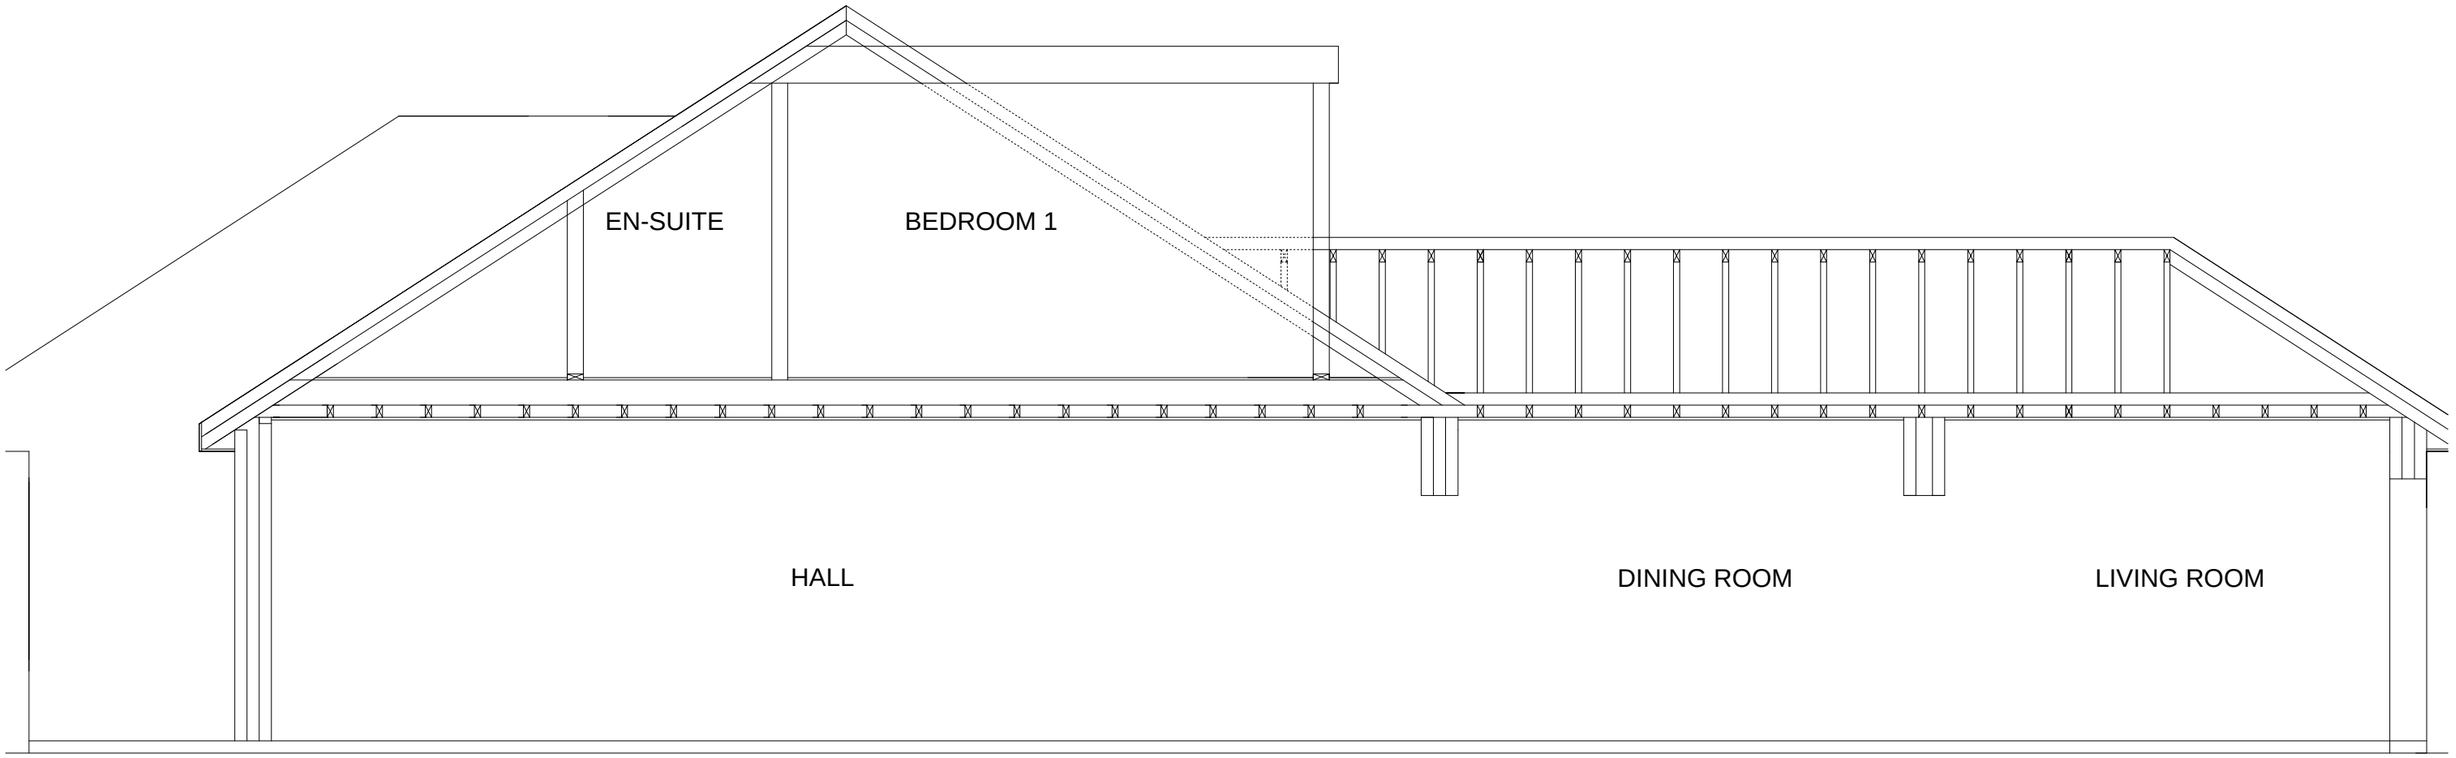


Giles Pearce Ltd
Chartered Surveyors - Architectural Consultants
3 City Business Centre, Basin Road, Chichester, PO19 8DU

Tel 01243 771040
Mob 07812 195560 07587636318
e-mail:info@gp-surveyors.co.uk

LOFT CONVERSION AND ALTERATIONS

38 KINGS DRIVE, PAGHAM

DRW NO 11 SCALE 1/50 (A3)

PROPOSED SECTION A-A

ARUN DISTRICT COUNCIL P/60/15/HH