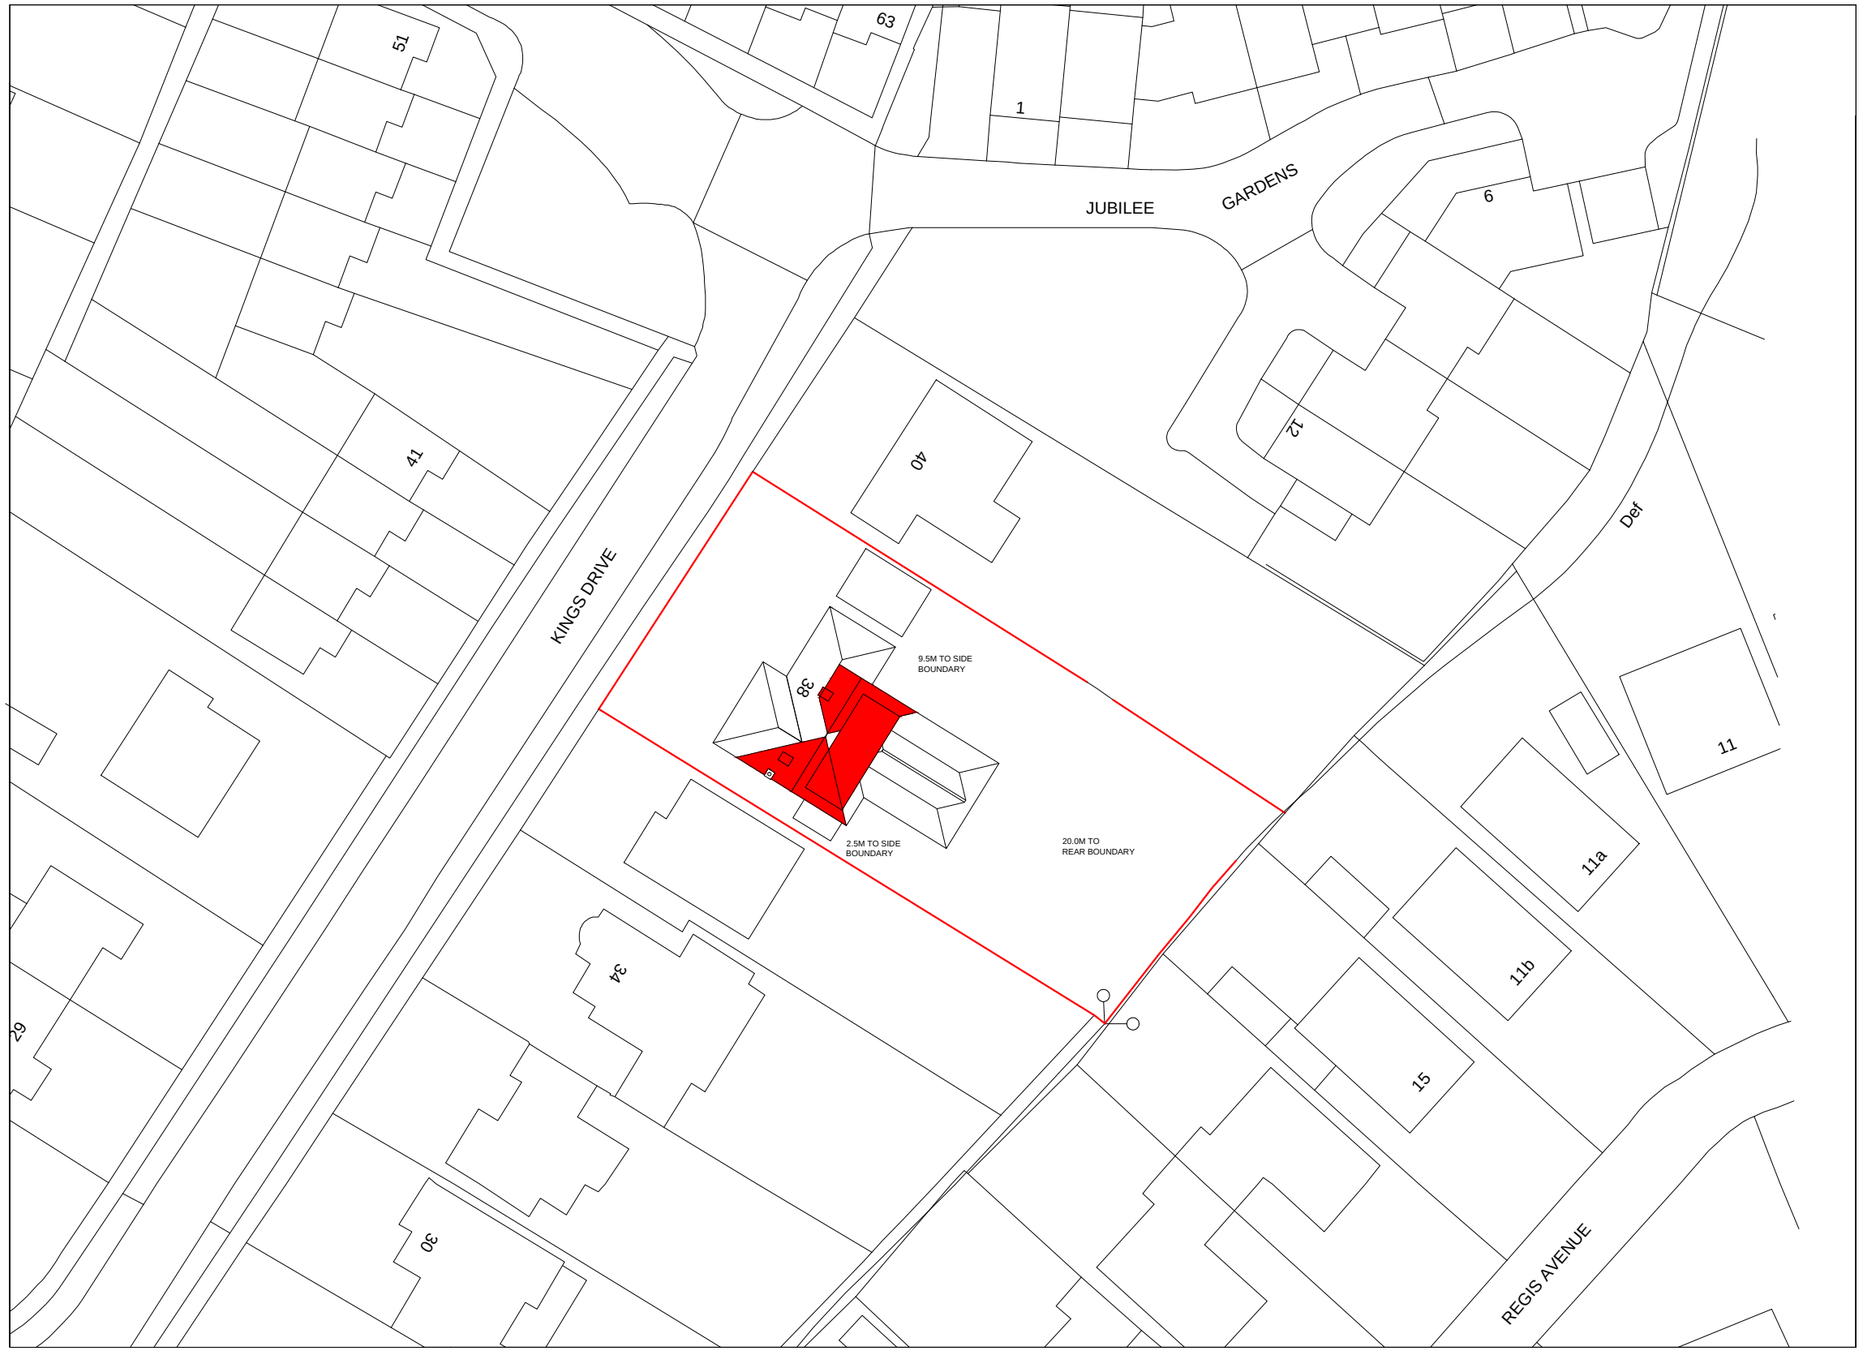


Giles Pearce Ltd
Chartered Surveyors - Architectural Consultants
3 City Business Centre, Basin Road, Chichester, PO198DU

Tel 01243 771040
Mob 07812 195560, 07587636318
e-mail:info@gp-surveyors.co.uk

LOFT CONVERSION AND ALTERATIONS

38 KINGS DRIVE, PAGHAM.

DRW NO 12 SCALE 1/500

SITE PLAN

ARUN DISTRICT COUNCIL P/60/15/HH