

- NOTES
- 1

The drawing to be read in conjunction with all relevant Architects and Engineers drawings and specifications.
- 2

Dimensions are in millimetres unless noted otherwise.
- 3


Original topographic survey undertaken by Shaw College.
The drawing is based on the Ordnance Survey data, drawing No. 104171P.
All levels based on Ordnance Survey by GPS.
- 4

For General Notes see drawing 28725-101.
- 5

Clause references are to 'The Specification for Highway Works (HMSO) dated Oct. 2017.
- 6


Drainage and structures shall be inspected and any soft or deleterious material shall be removed and replaced with well compacted bedding.
- 7

Shipped to confirmation from the Contract Administrator all soft landscape areas shall receive utility and grass seed or alternative planting.

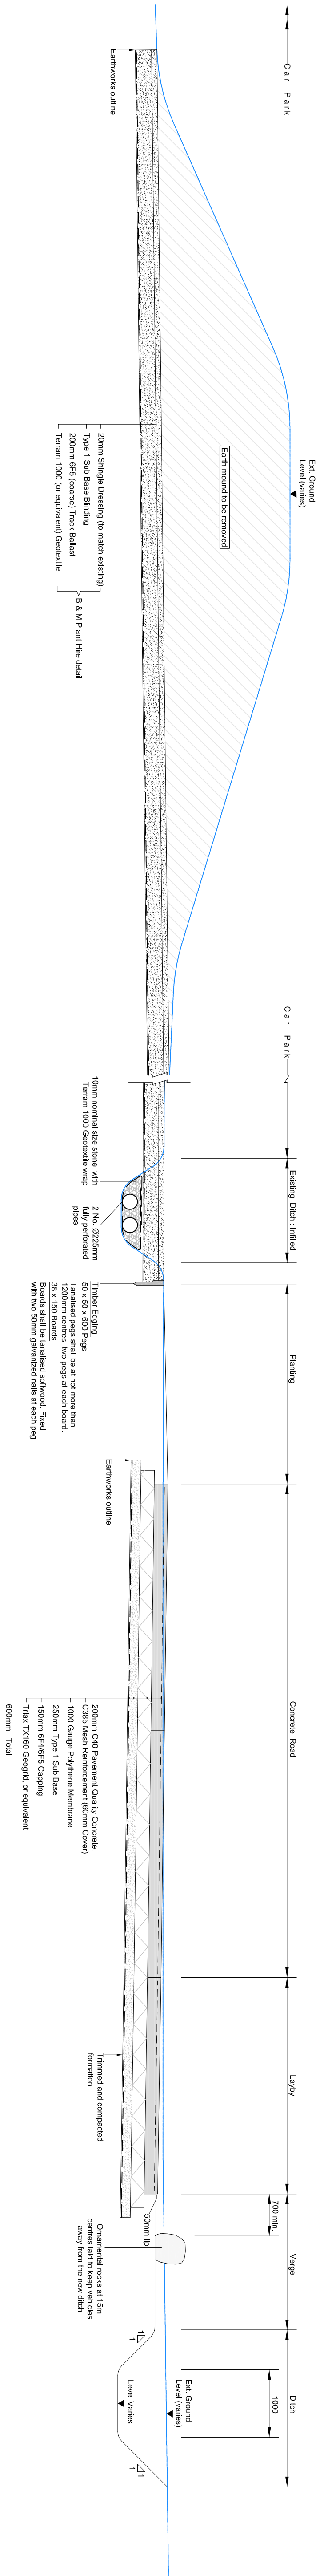


SECTION A-A

Scale 1:50

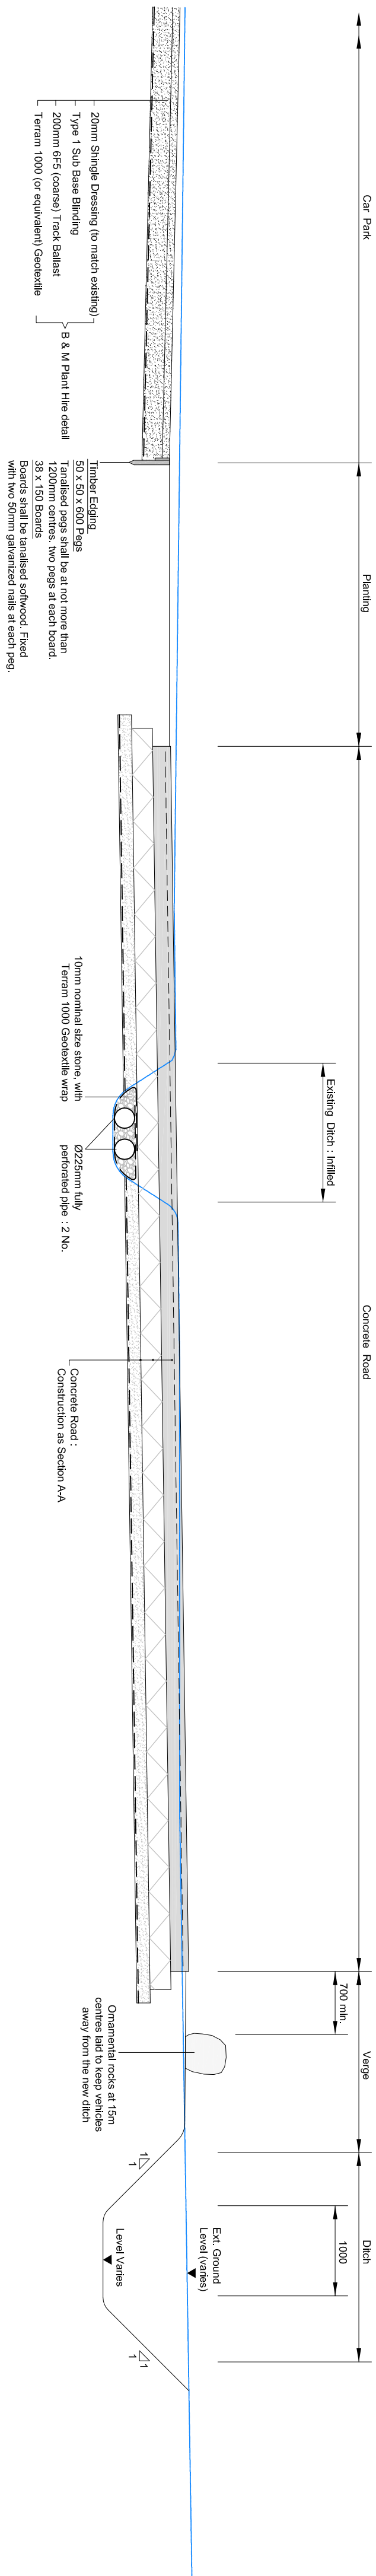

SECTION B-B

Scale 1:50

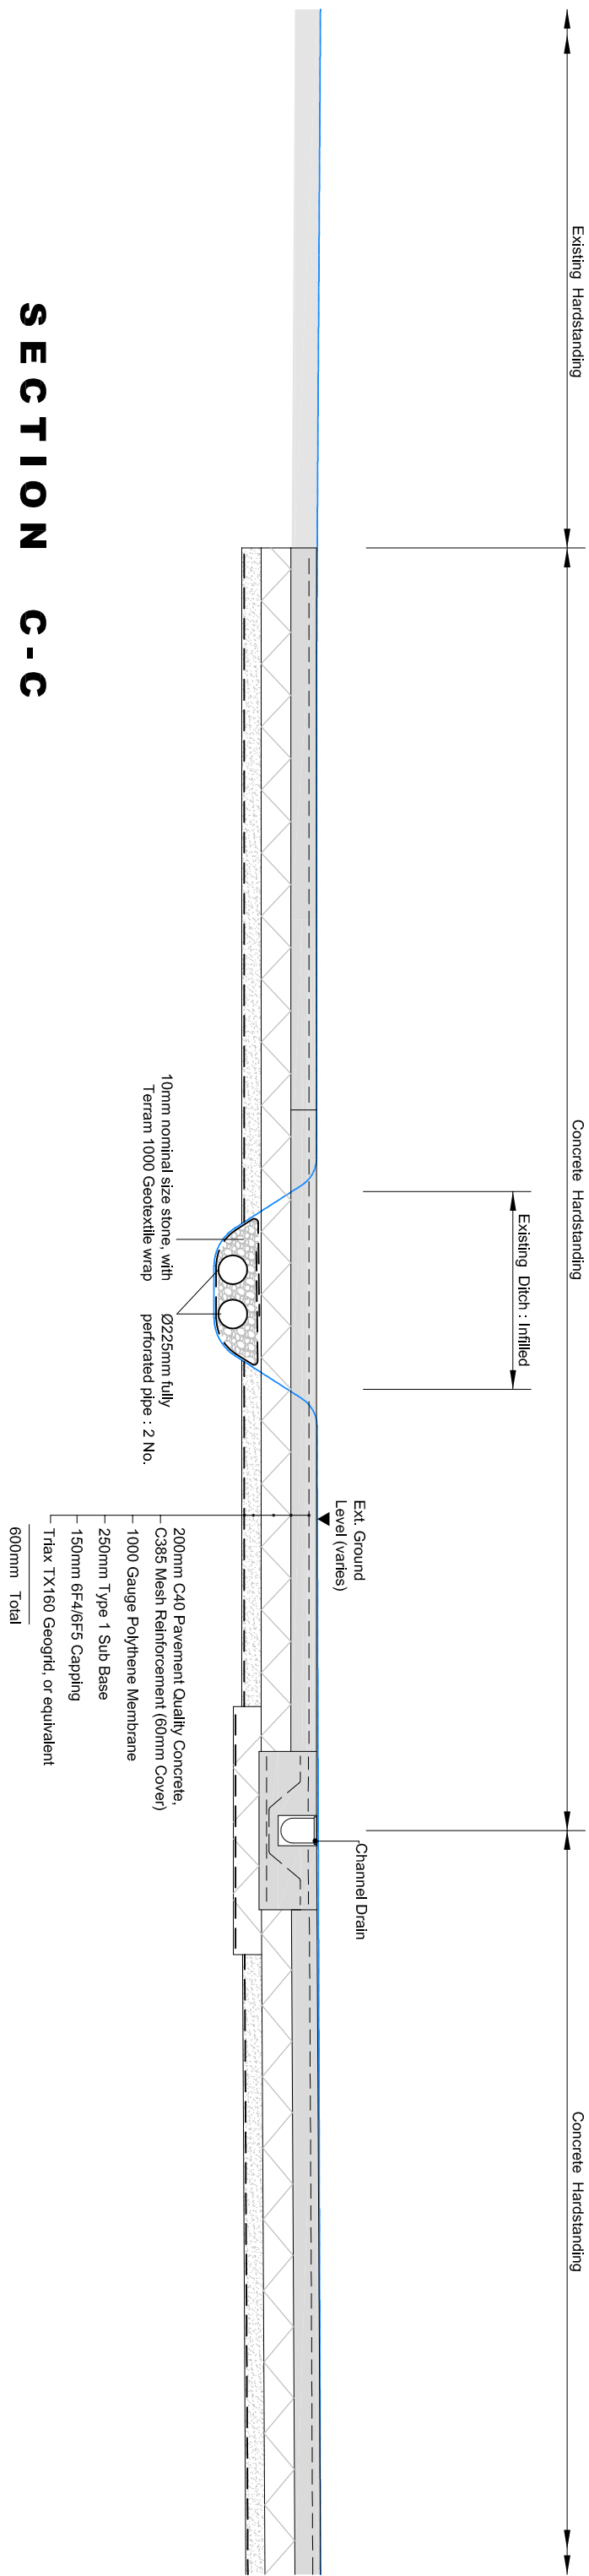

SECTION C-C

Scale 1:50



Consulting Civil & Structural Engineers
One Little London, Chichester, West Sussex, PO19 1PP
Telephone: 01243 786471. Facsimile: 01243 779346
mol@archibaldshaw.co.uk www.archibaldshaw.co.uk

CLIENT
Barfords of Boley

PROJECT
New Packhouse
Selter Farm, Pagham

Sections

DRAWN BY	CHECKED BY	DESIGNED BY
PF	VC	PF
SCALE @ A1	@ DATE	STATUS
as shown	Oct. 2017	Preliminary
JOB NO.	DRAWING NO.	REVISION
28725	103	P6