



Planning and Development Services
Arun District Council
Arun Civic Centre
Maltravers Road
Littlehampton
West Sussex
BN17 5LF

Developer Services
Southern Water
Sparrowgrove House
Sparrowgrove
Otterbourne
Hampshire
SO21 2SW

Tel: 0330 303 0119

Your Ref

P/60/18/DOC

Our Ref

PLAN-023412

Date

26/06/2018

Dear Sirs,

Proposal: Approval of details reserved by condition imposed on planning permission P/76/16/PL relating to conditions 14 (watercourse) & 16 (drainage & pollution).

Site: Sefter Farm, Pagham Road, Pagham, PO21 3PX.
P/60/18/DOC

Thank you for your letter of 11/06/2018.


The Council's Building Control officers/technical staff and the environment agency should be consulted regarding the discharge condition 14 and 16 for surface water disposal.

Yours sincerely,



Developer Services

SOUTHERN WATER

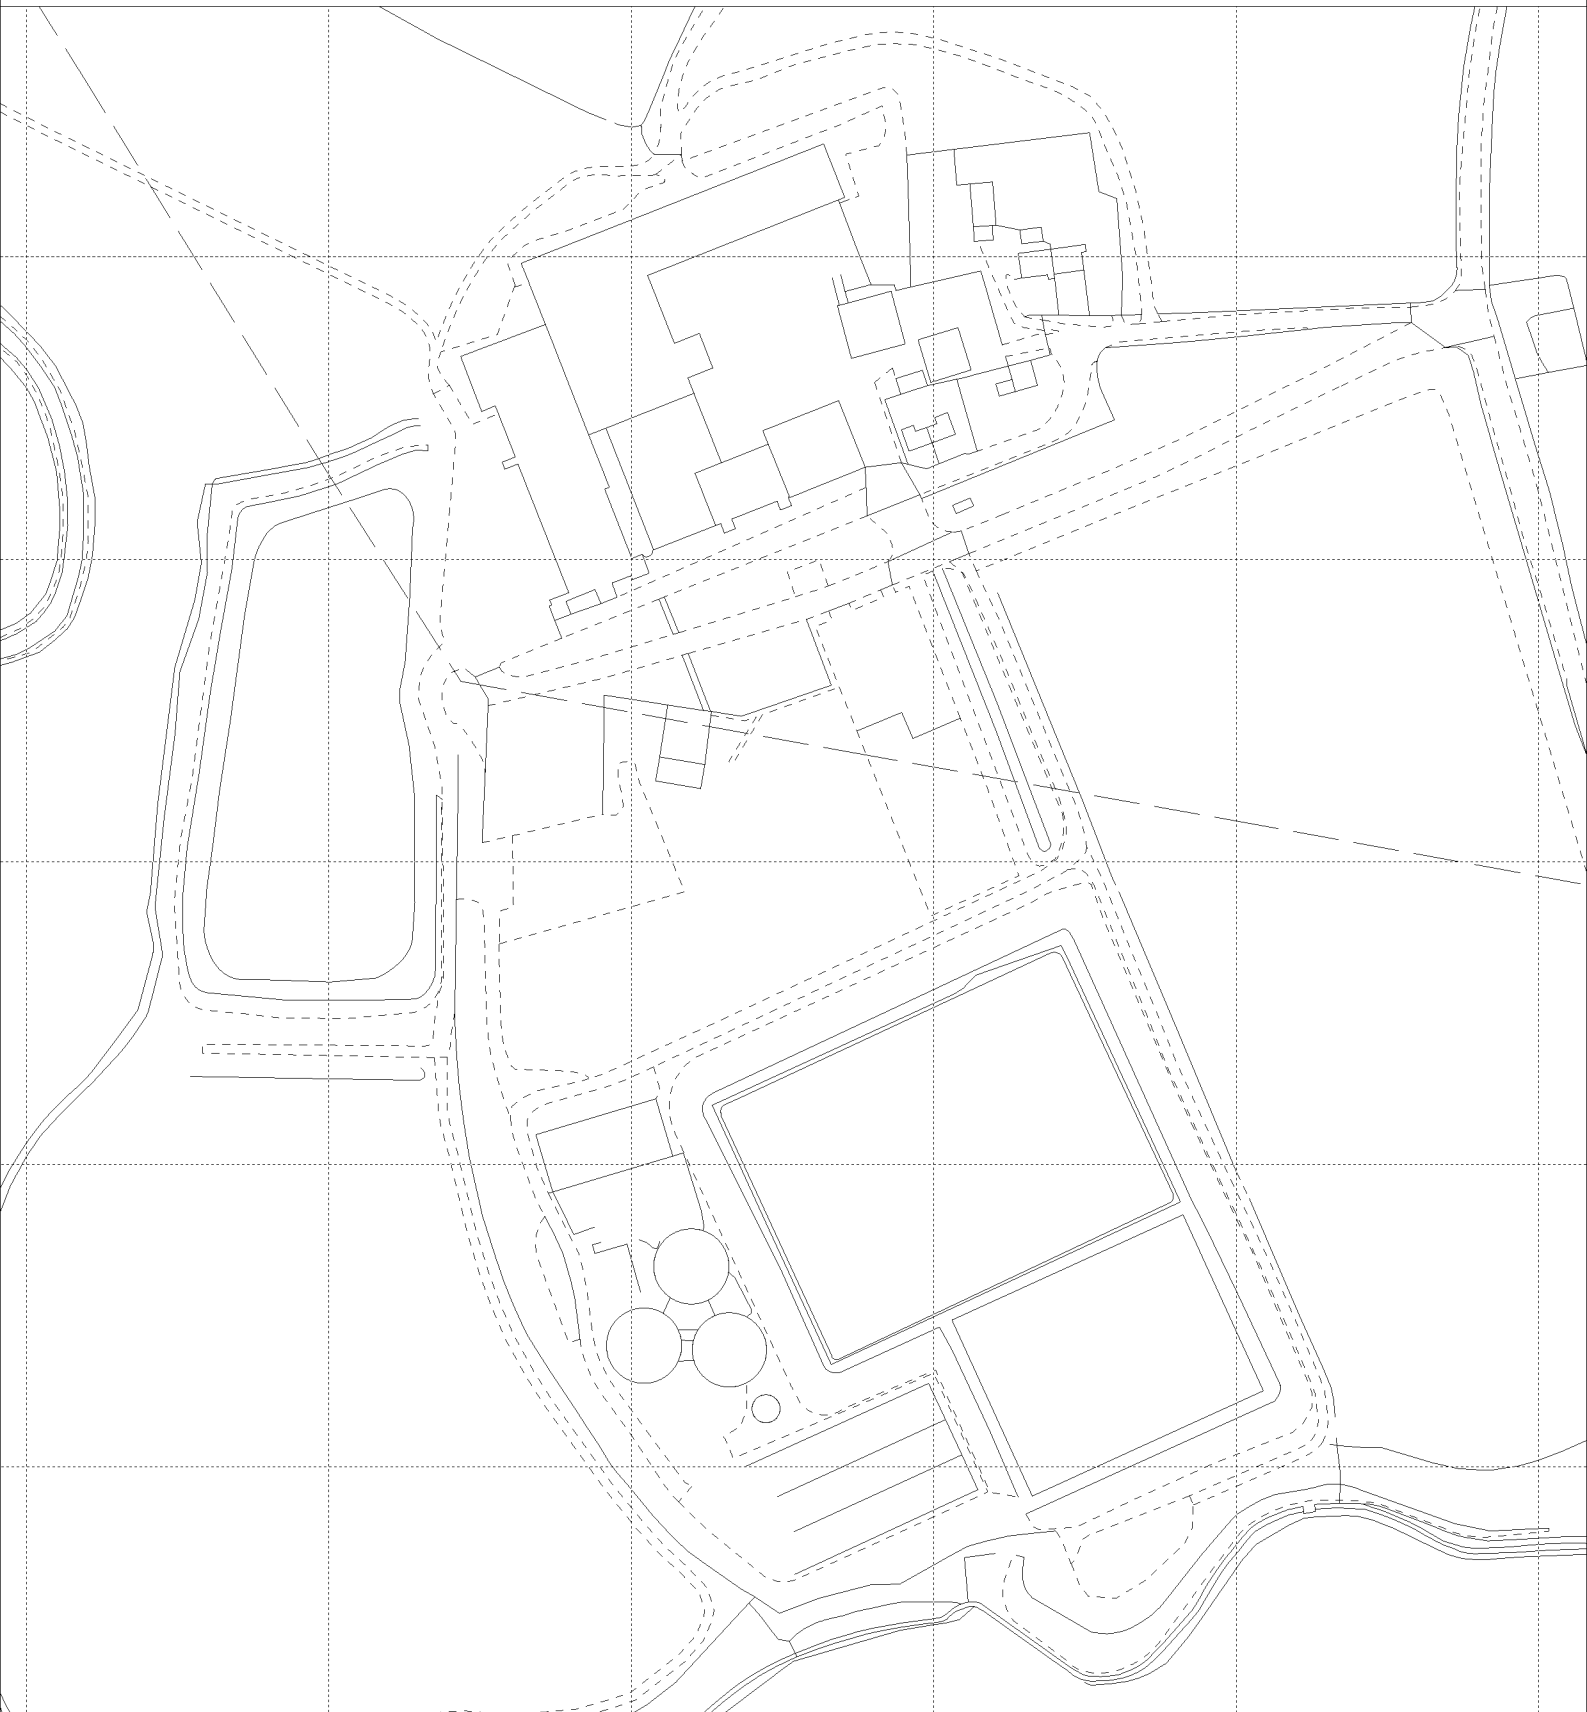

The positions of pipes shown on this plan are believed to be correct, but Southern Water Services Ltd accept no responsibility in the event of inaccuracy. The actual positions should be determined on site.

Based upon Ordnance Survey Digital Data with the permission of the controller of H.M.S.O. Crown Copyright Reserved Licence No. WU 298530

O.S. REF: SZ8999NW

Scale: 1:2500

Screen Print

WARNING: BAC pipes are constructed of Bonded Asbestos Cement

WARNING: Unknown (UNK) materials may include Bonded Asbestos Cement

ARUN DISTRICT COUNCIL P/60/18/DOC



Printed By: chandne

Date: 19-6-2018

Southern Water MapGuide Browser

Requested By: