
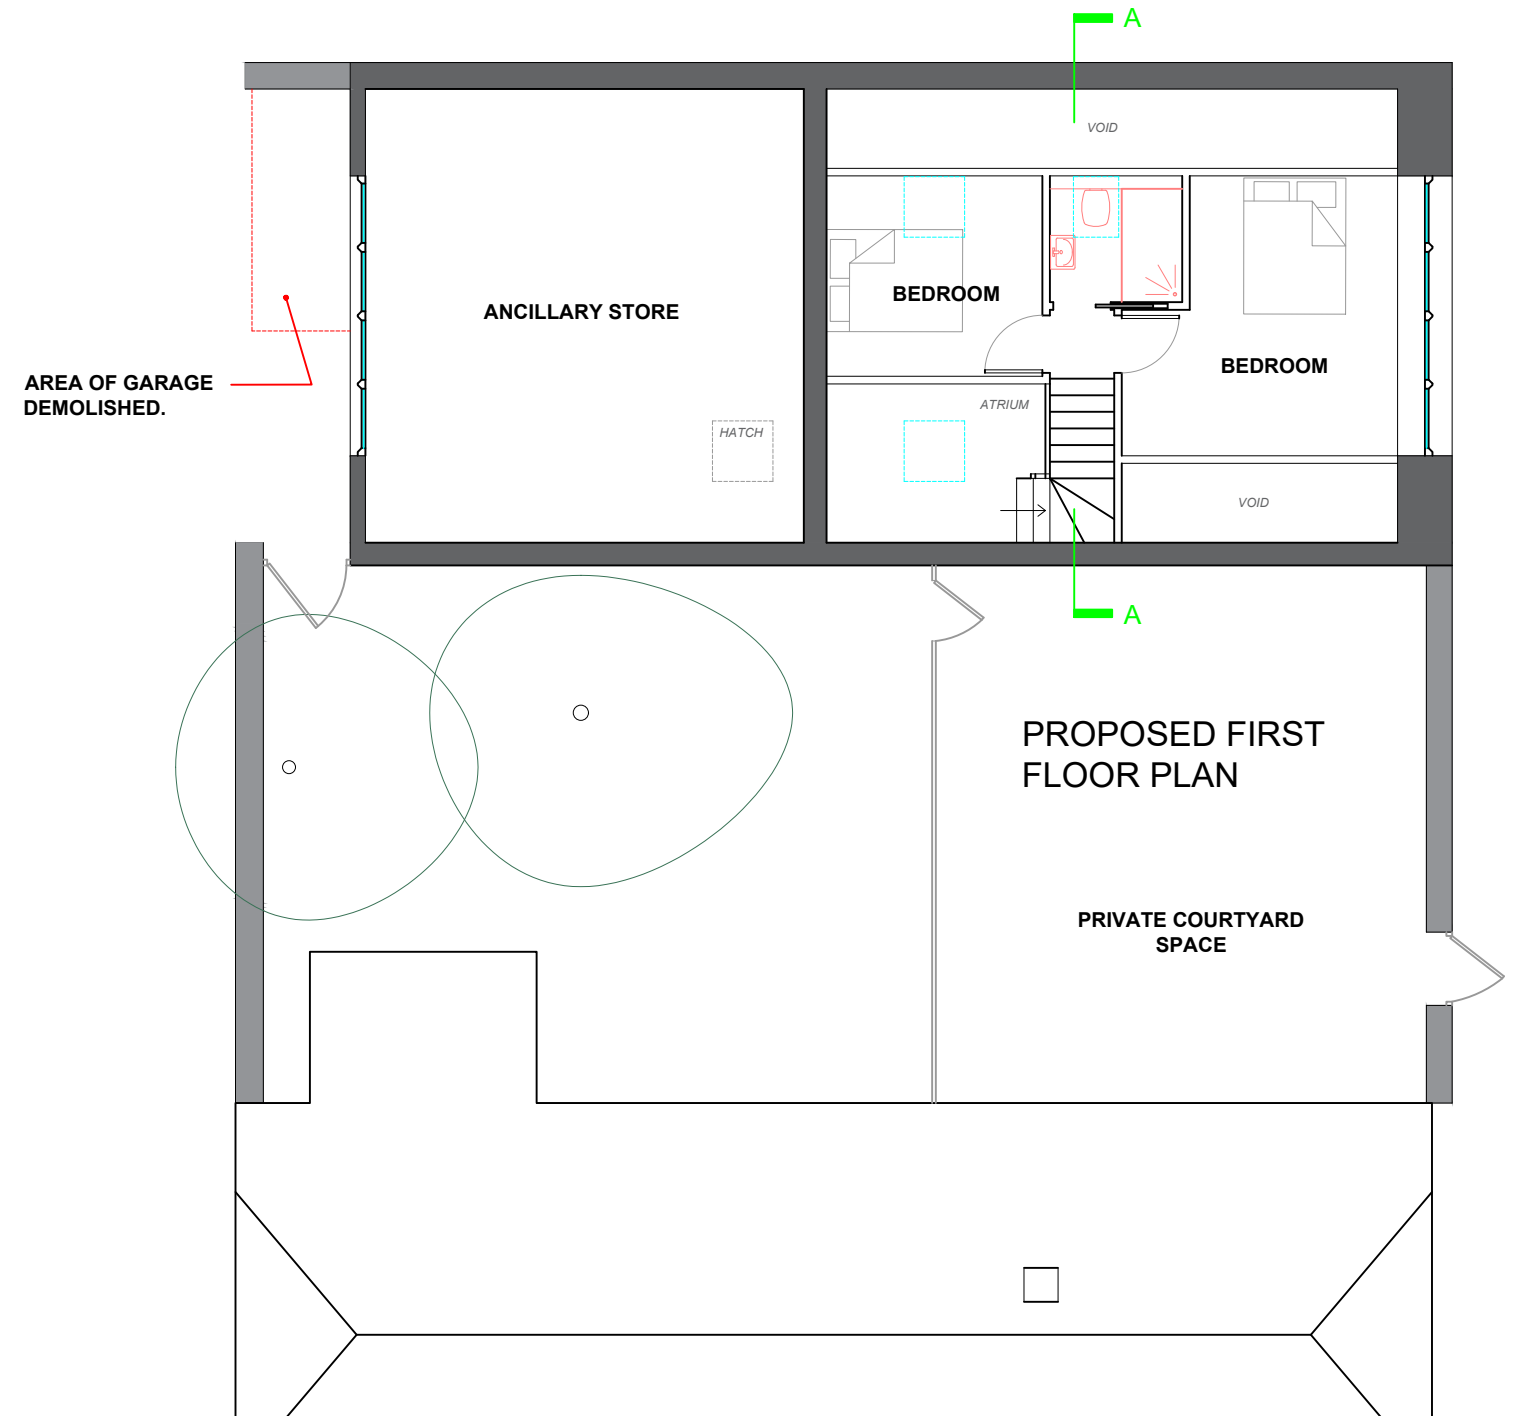


1:100 Scale @ A3

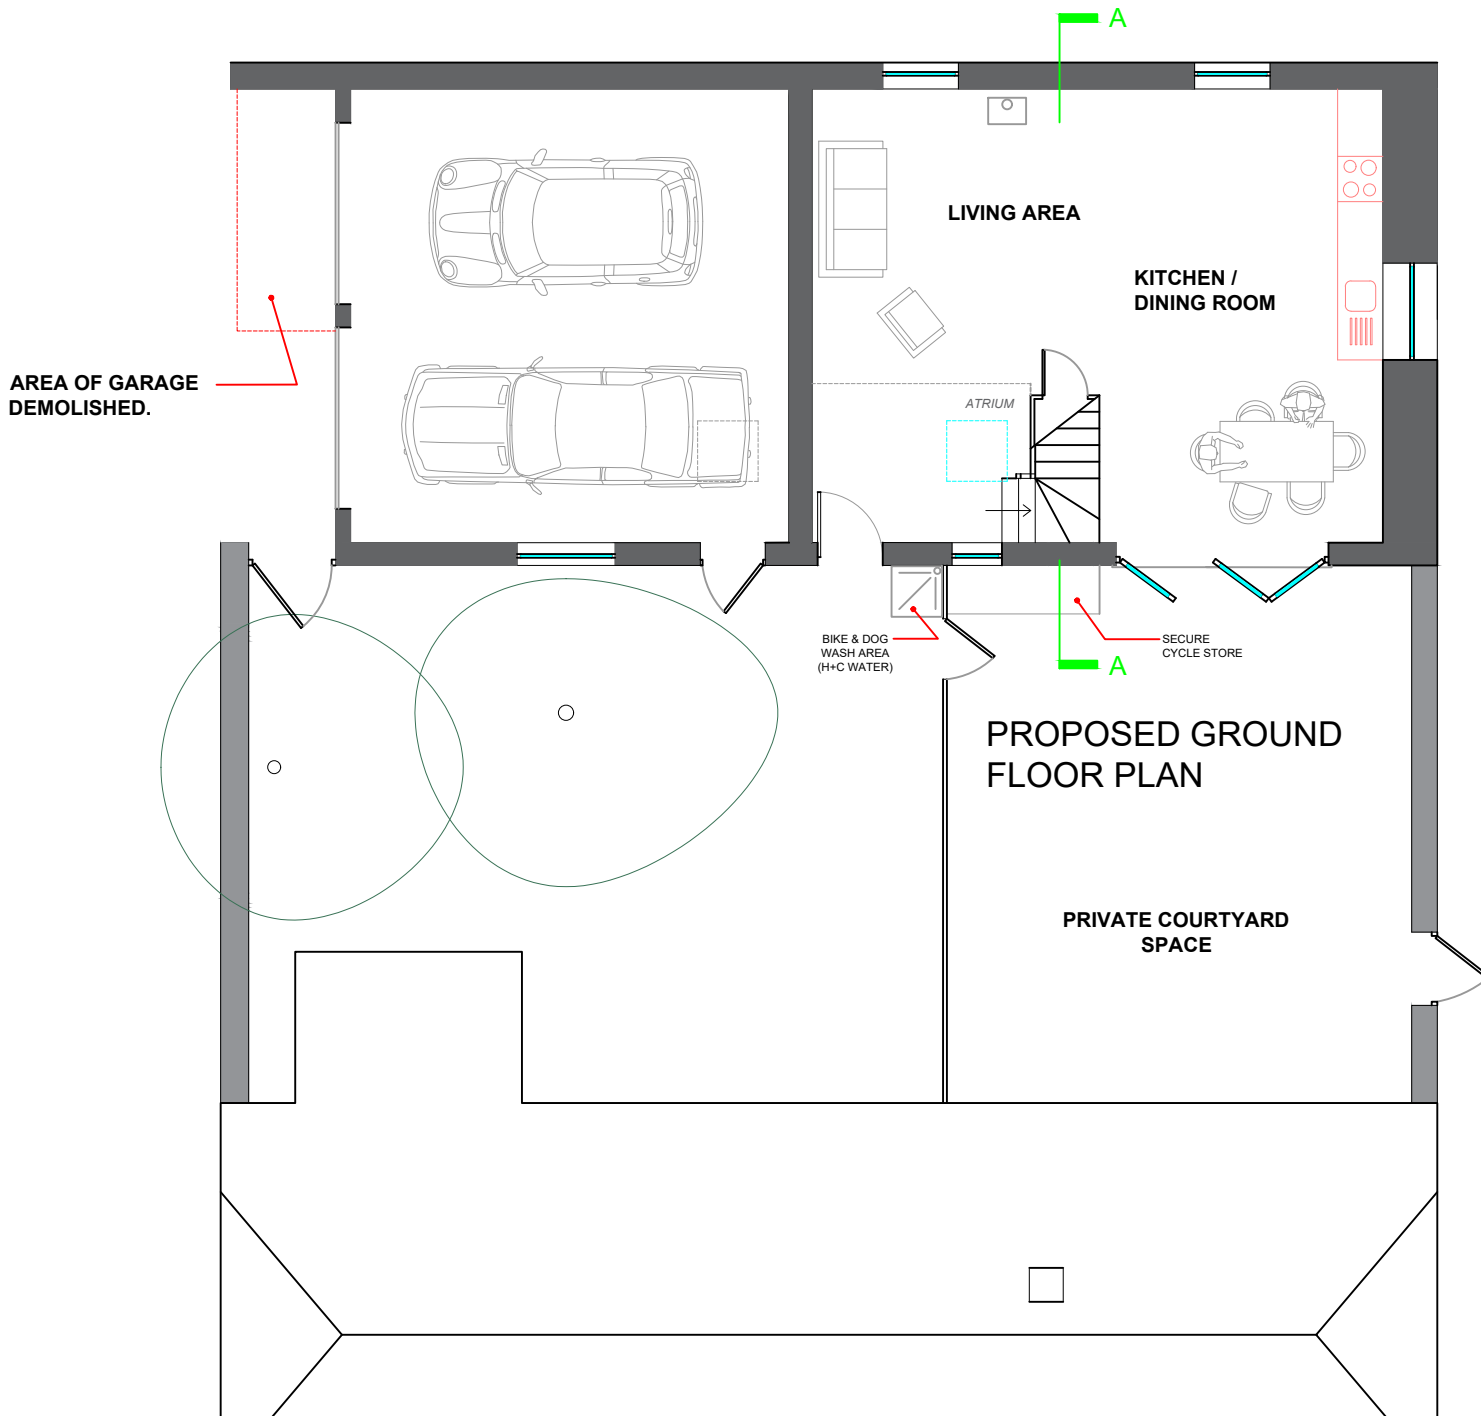

GARAGE, ANCILLARY STORE AND TOURIST ACCOMODATION
For Mr & Mrs Nash
GREY BARN, CHURCH LANE, PAGHAM. PO21 4NX

Broomfield Studio
Birdham
West Sussex
PO20 7BA

Phone: 01243 512 327
Email: richardmeynell@gmail.com



Drawing No. N.1130 - 08	Date: 23-03-22
Rev. C	Date: 16-04-22