



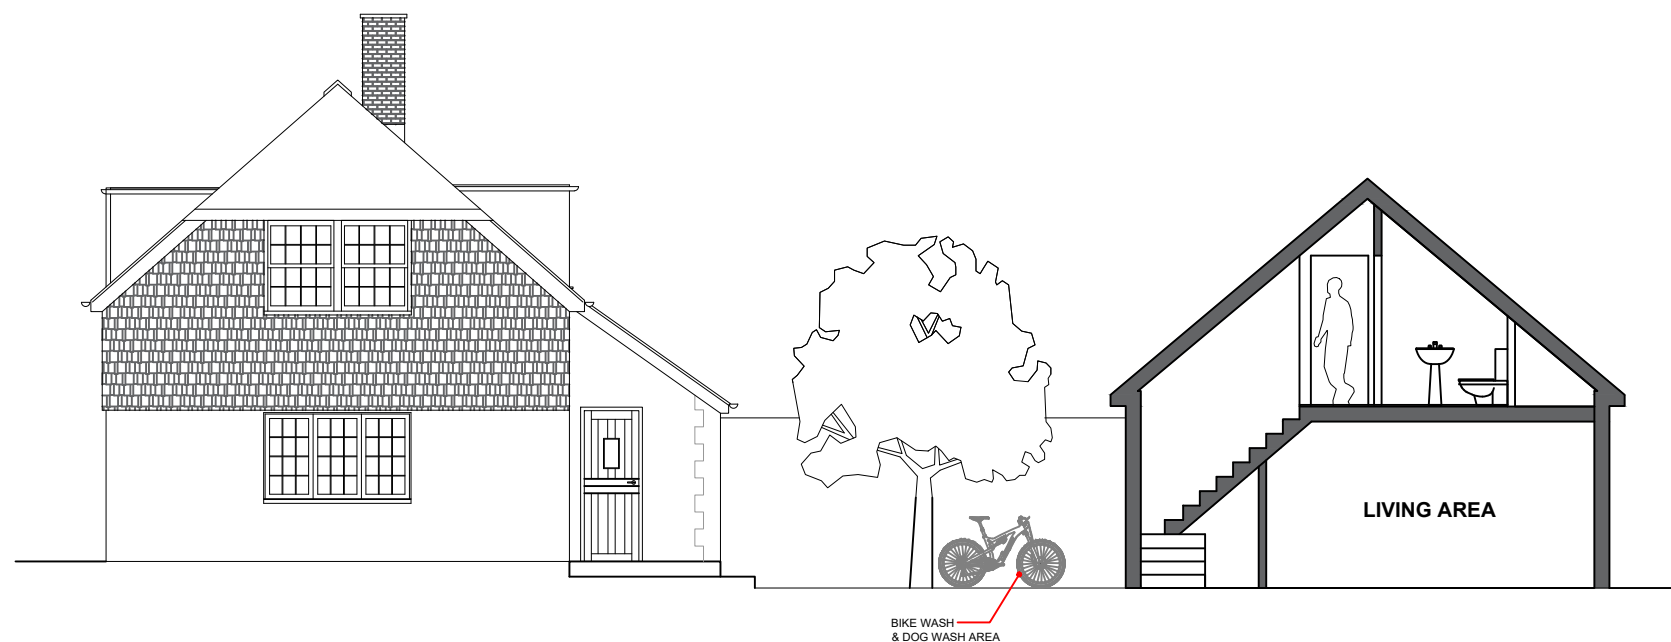

PROPOSED SECTION A-A

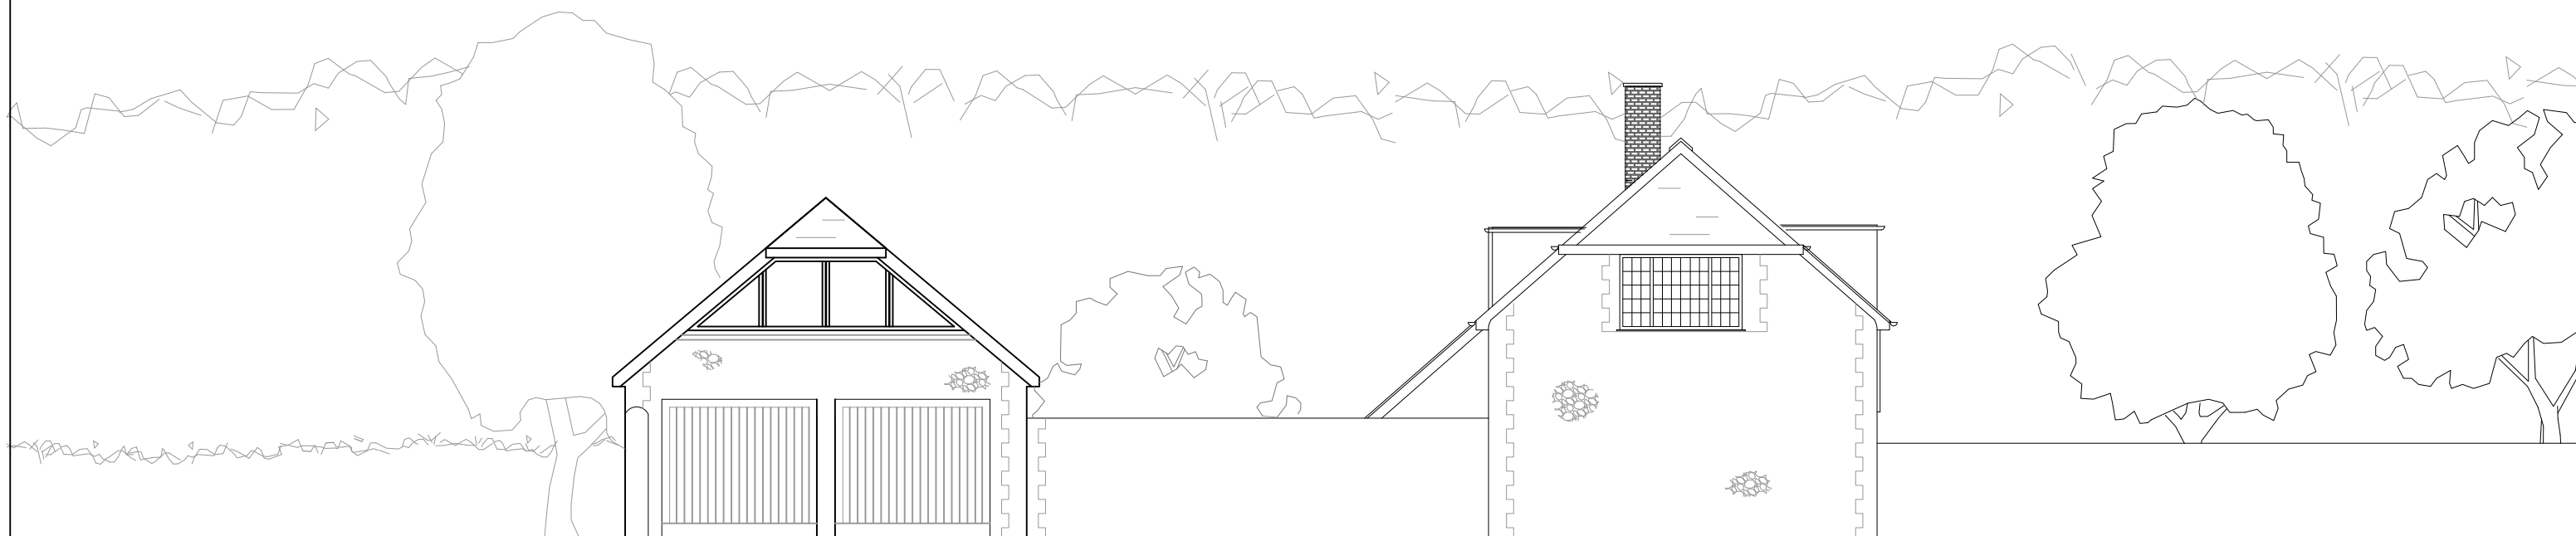

PROPOSED NORTH STREET SCENE

PROPOSED GARAGE AND ANNEXE TO GREY BARN  
For Mr & Mrs Nash  
GREY BARN, CHURCH LANE, PAGHAM. PO21 4NX

Broomfield Studio  
Birdham  
West Sussex  
PO20 7BA  
  
Phone: 01243 512 327  
Email: richardmeynell@gmail.com



|             |          |
|-------------|----------|
| Drawing No. | Date:    |
| N.1130 - 10 | 23-03-22 |
| Rev.        | Date:    |
| B           | 16-04-22 |