


0 1 2 3 4 5m


1:100 Scale @ A3



AREA OF GARAGE
& WALL TO BE
DEMOLISHED.

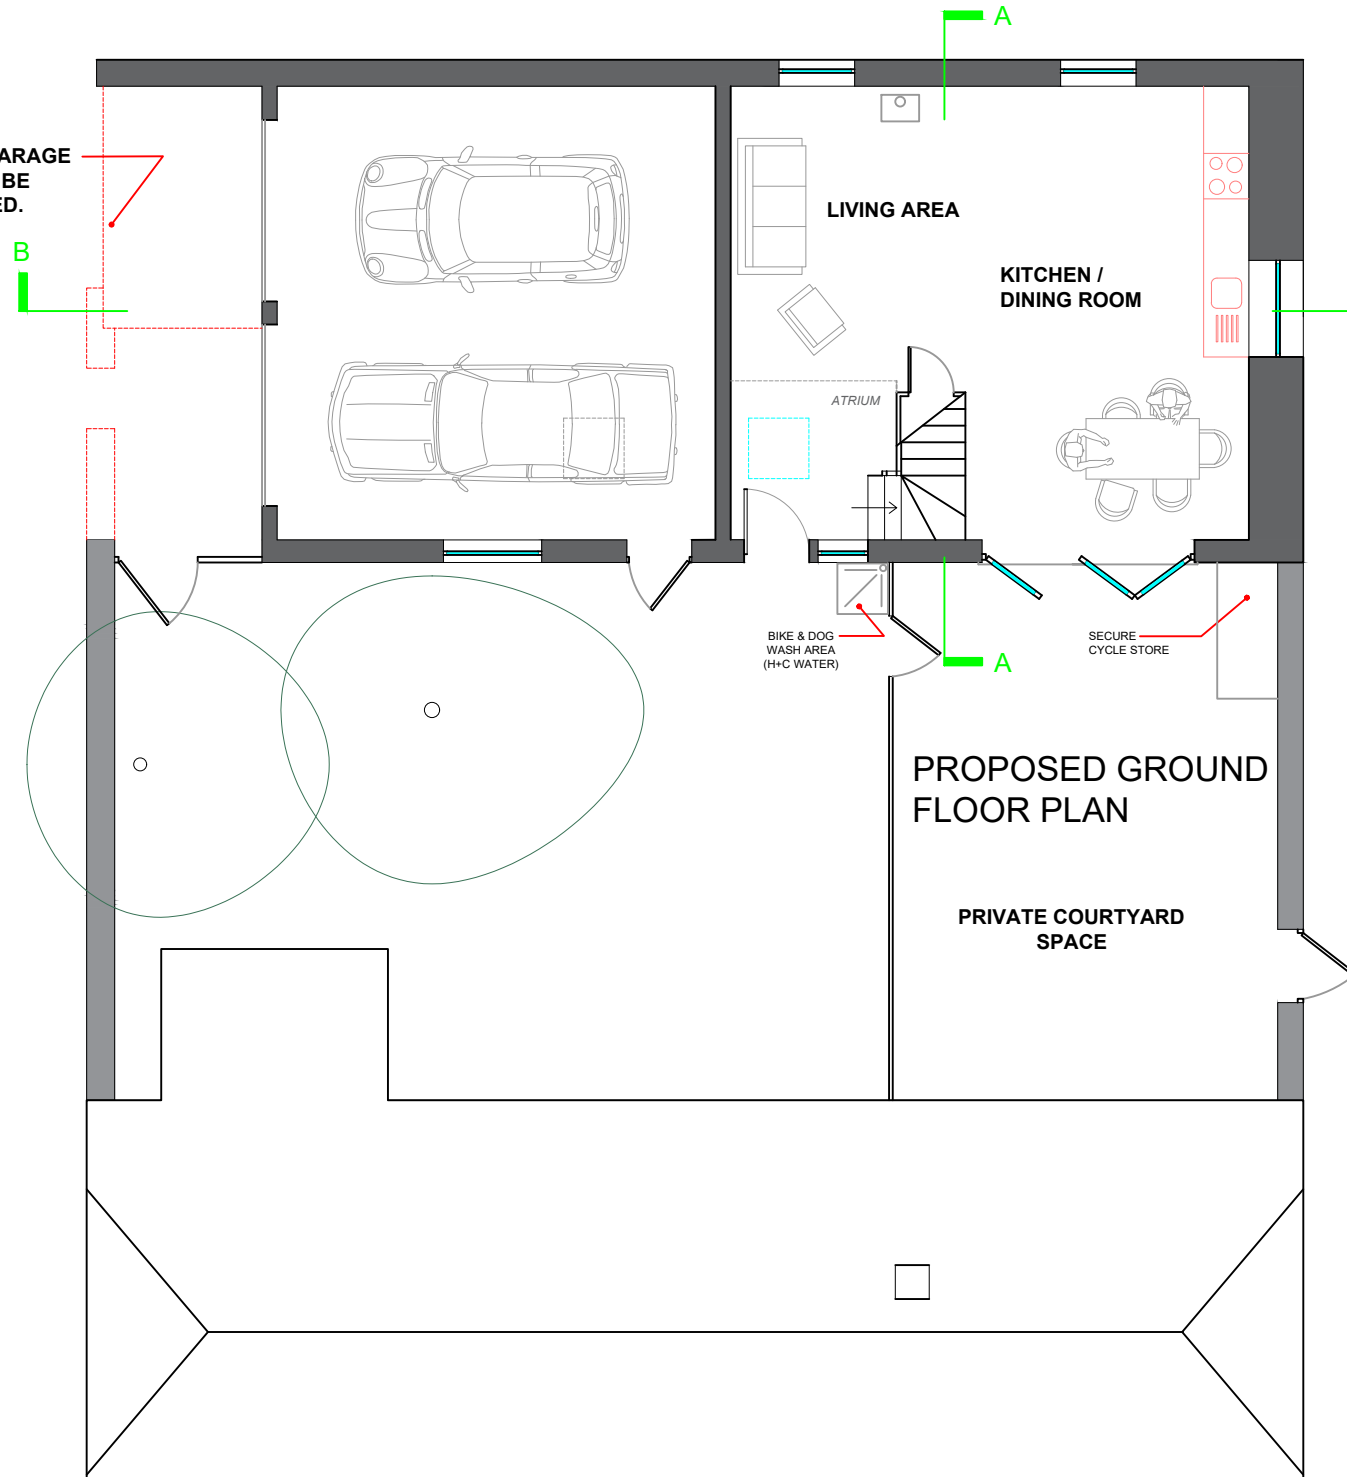

ADDITIONAL CAR
PARKING.

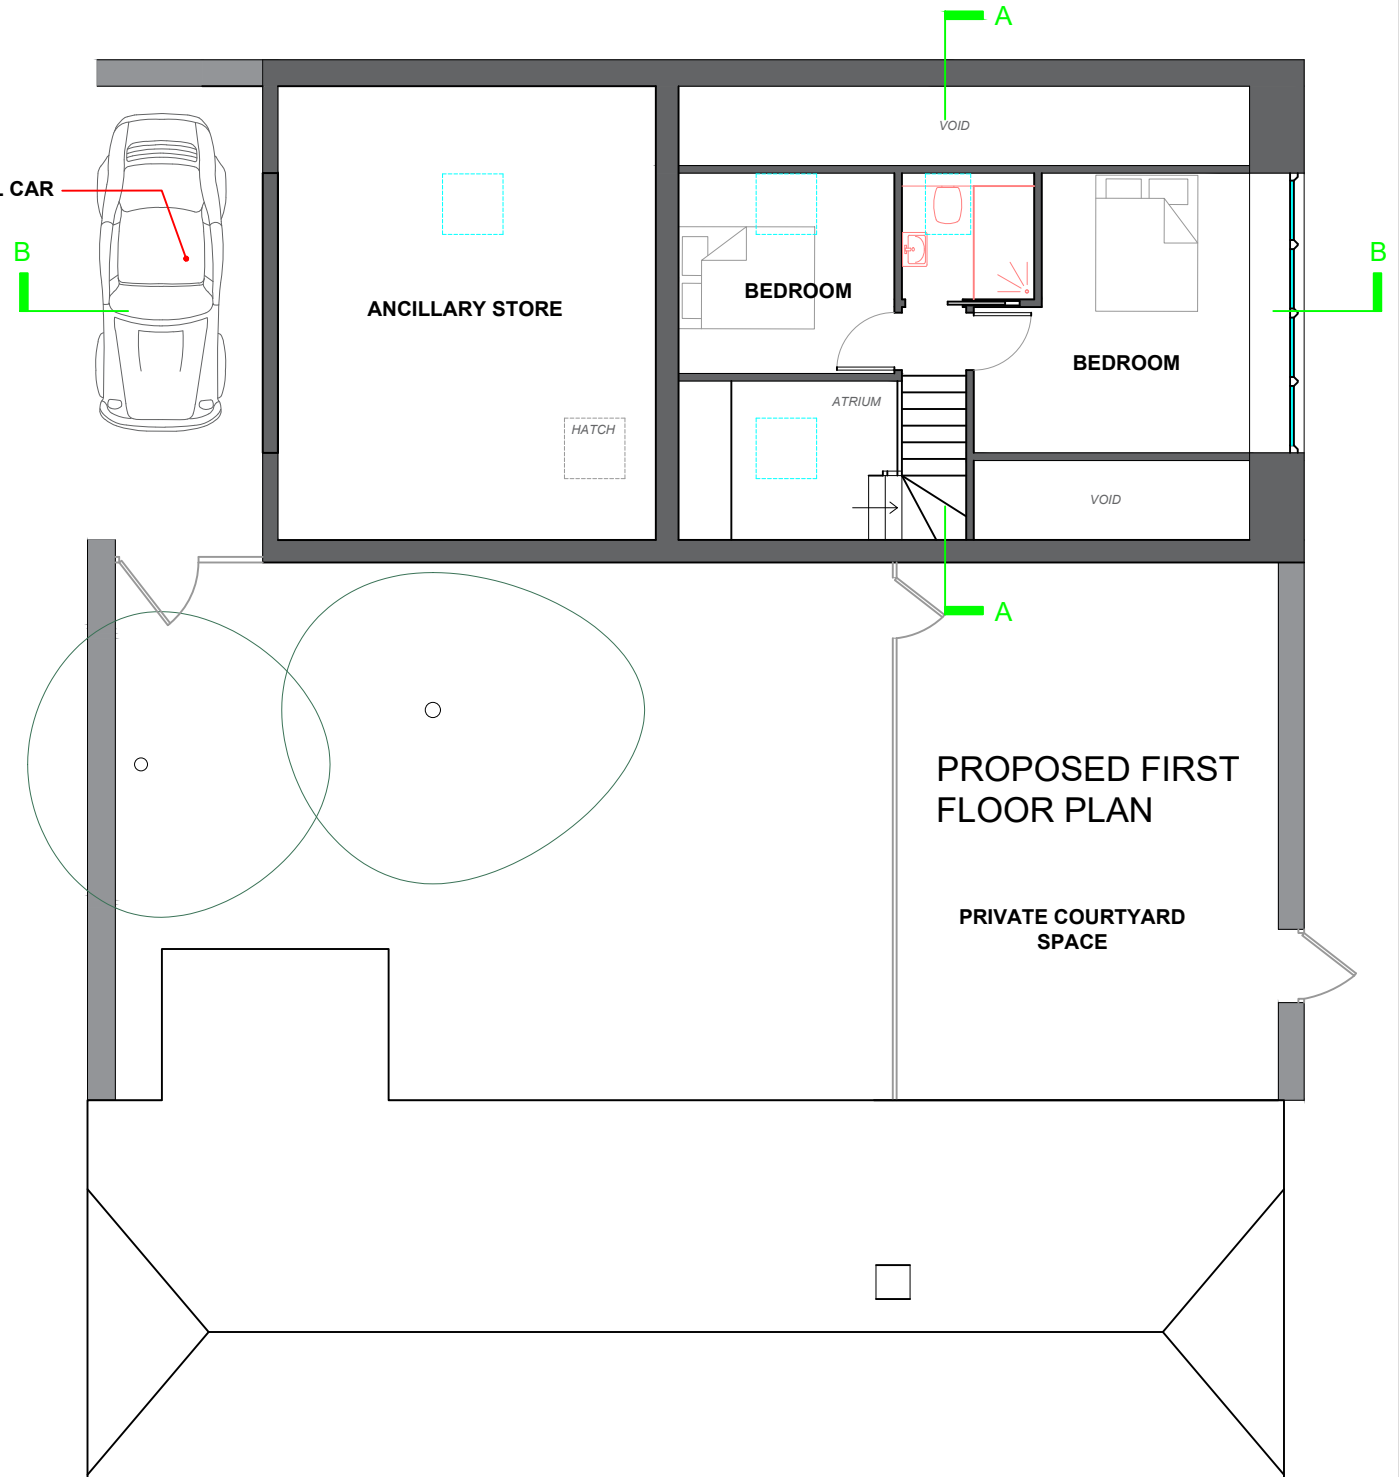

GARAGE, ANCILLARY STORE AND TOURIST ACCOMODATION
For Mr & Mrs Nash
GREY BARN, CHURCH LANE, PAGHAM. PO21 4NX

Broomfield Studio
Birdham
West Sussex
PO20 7BA

Phone: 01243 512 327
Email: richardmeynell@gmail.com



Drawing No.
N.1130 - 08

Rev.
G

Date:
23-03-22

Date:
09-08-22