



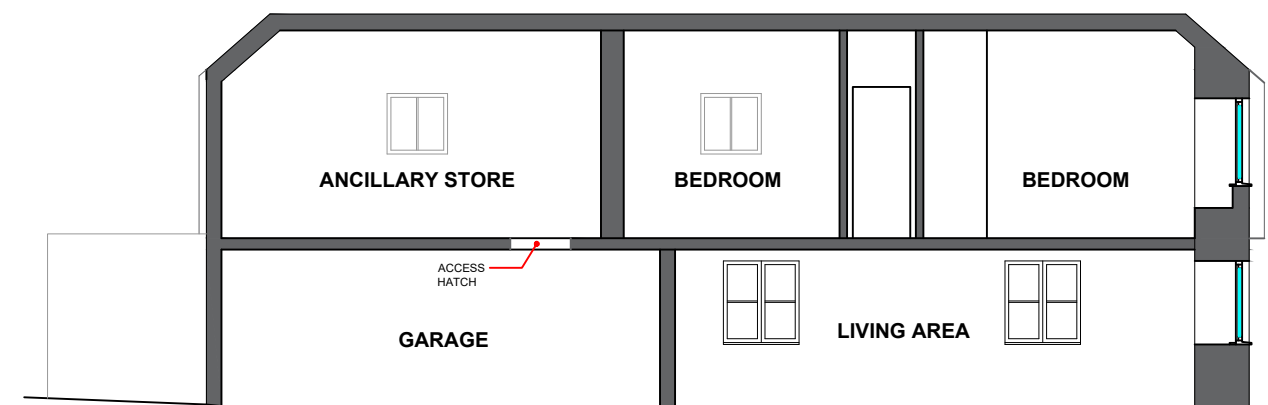

PROPOSED SECTION A-A



PROPOSED SECTION B-B

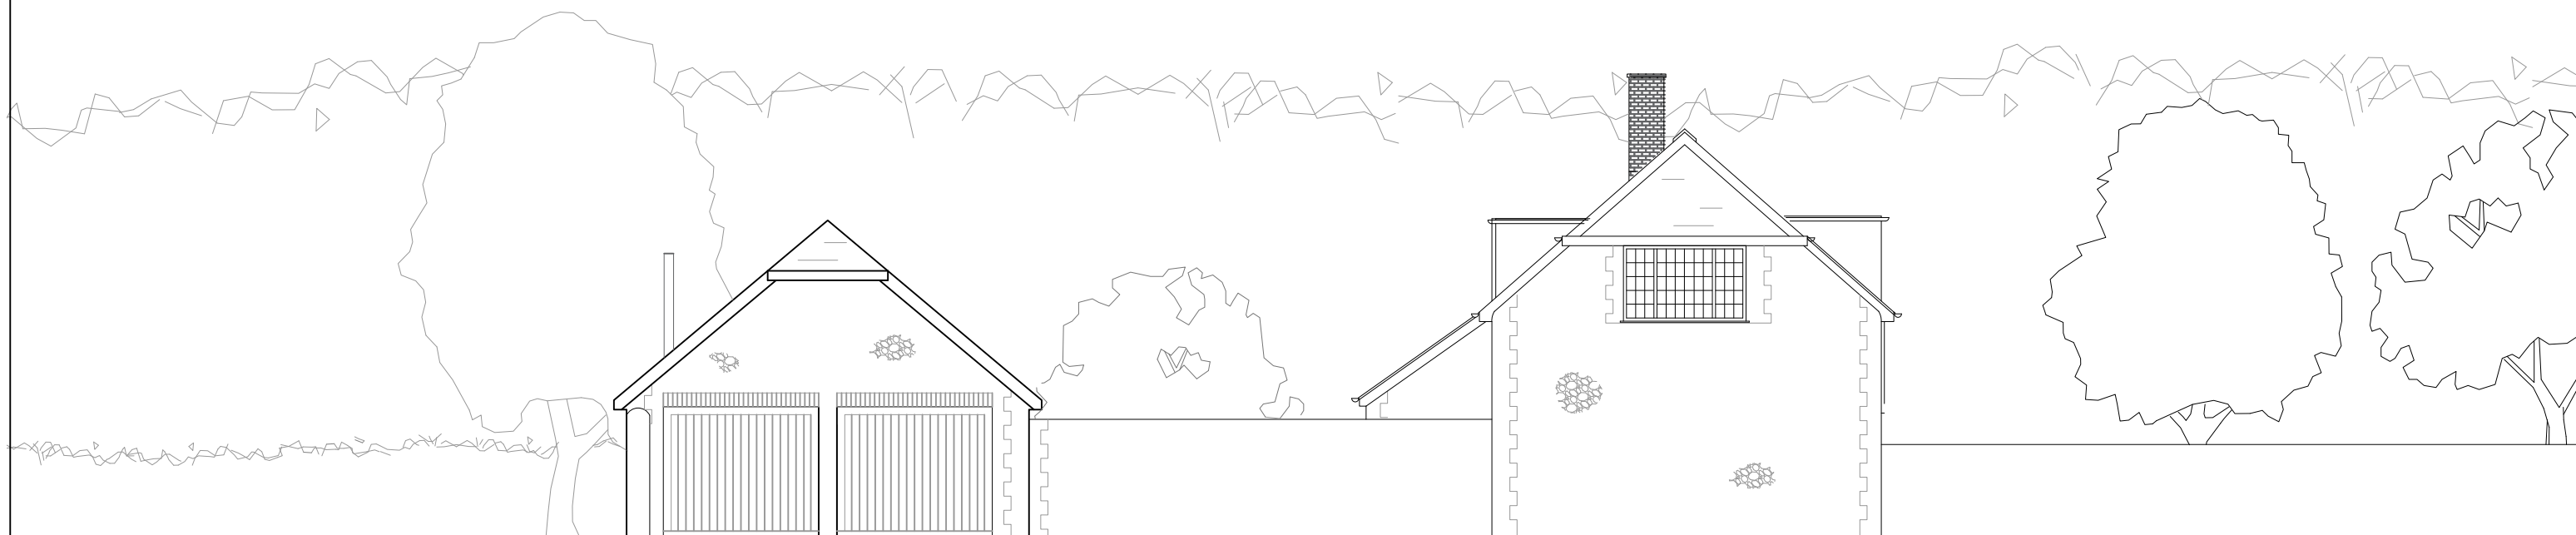


PROPOSED NORTH STREET SCENE

PROPOSED GARAGE AND ANNEXE TO GREY BARN
For Mr & Mrs Nash
GREY BARN, CHURCH LANE, PAGHAM. PO21 4NX

Broomfield Studio
Birdham
West Sussex
PO20 7BA

Phone: 01243 512 327
Email: richardmeynell@gmail.com

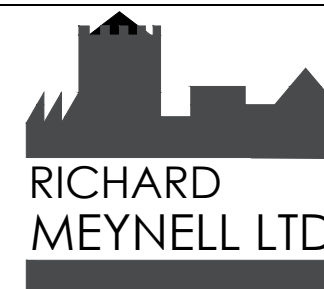

Drawing No. N.1130 - 10	Date: 23-03-22
Rev. E	Date: 09-08-22