


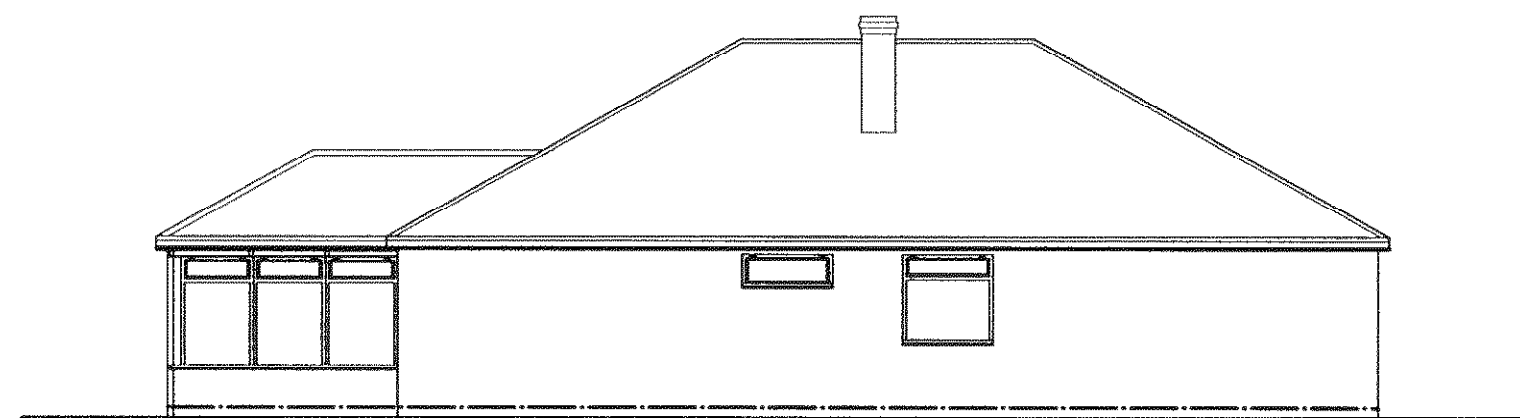


NW ELEVATION



SW ELEVATION



NE ELEVATION

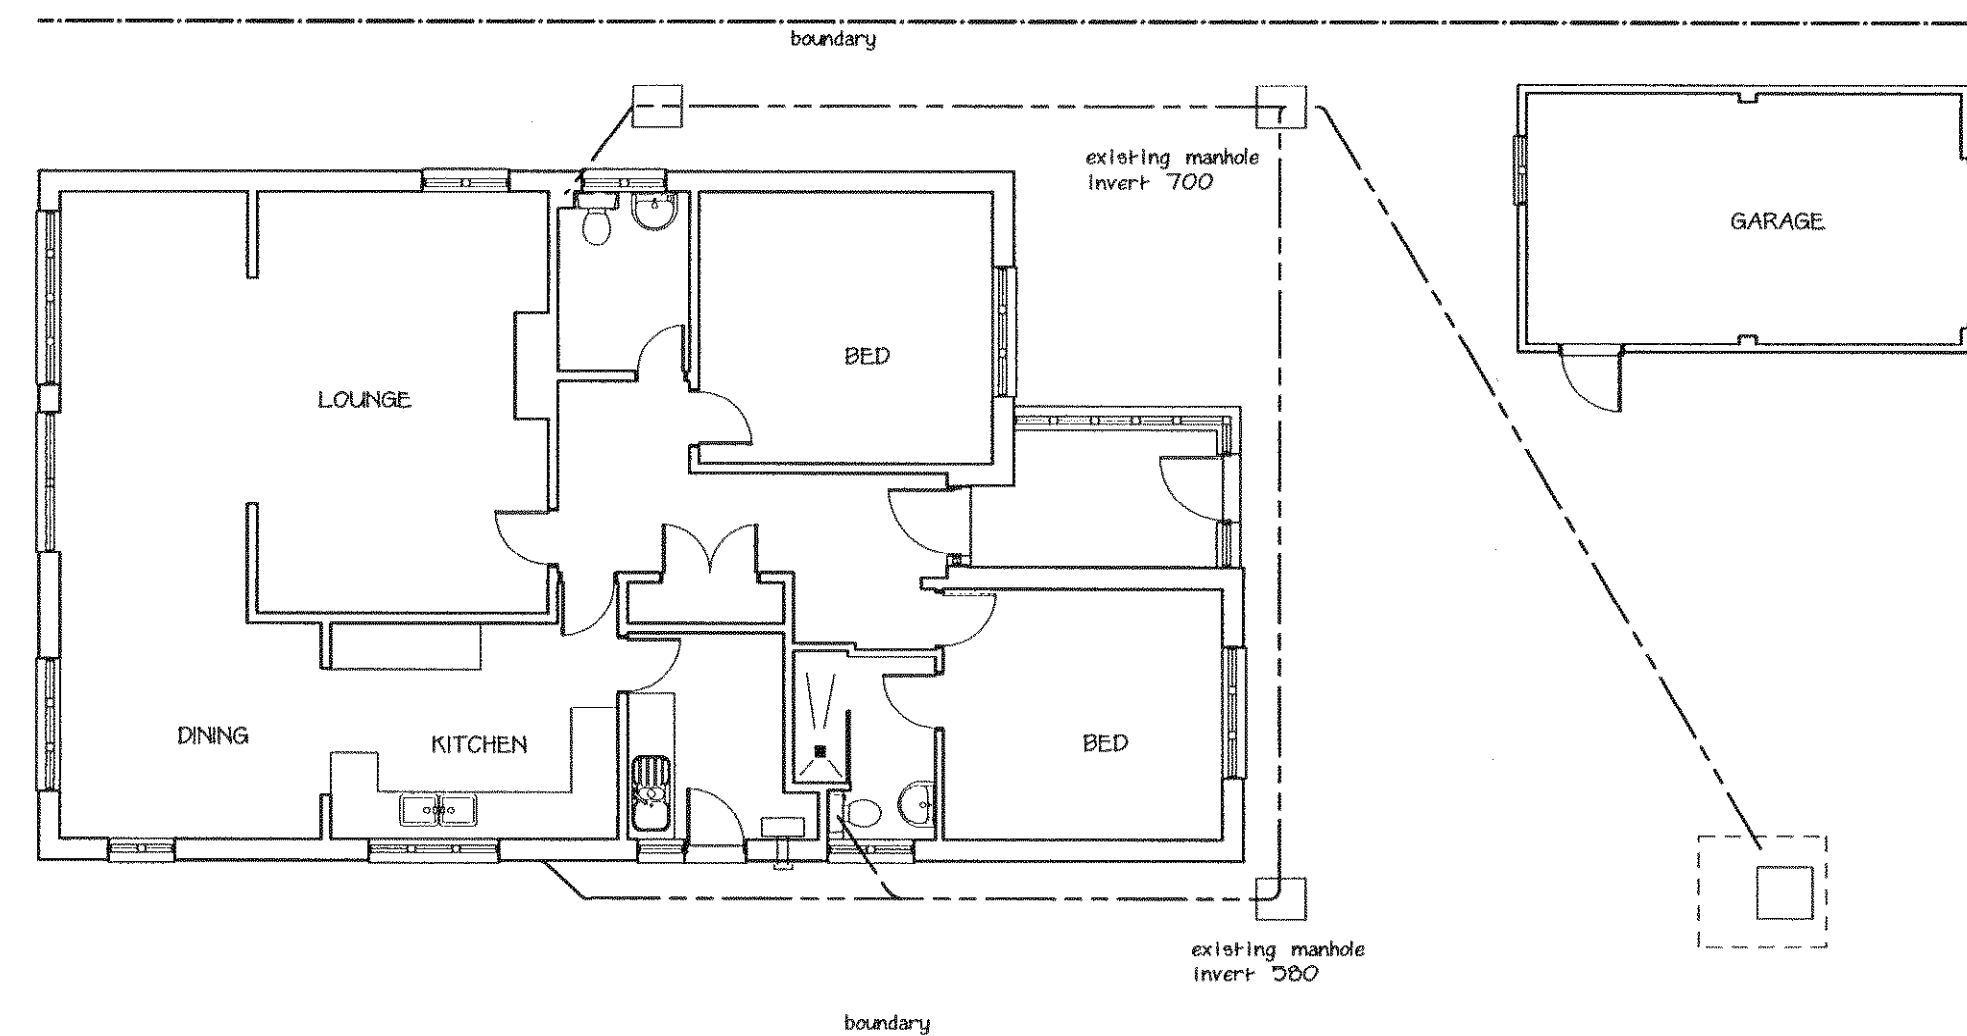

PLAN

EXISTING PLAN

proposed extension to
91 West Front Road
Pagham

for T Wenham Esq

 P A Gosling — architectural consultants
78 Potters Lane
Burgess Hill RH15 9JS
01444 — 248945

scale 1:100

date Dec 08

drawn PAG

drawing no.

341.08.01