



Site Address:

15 Leonora Drive,
Pagham, BOGNOR
REGIS, West
Sussex, PO21 3NW

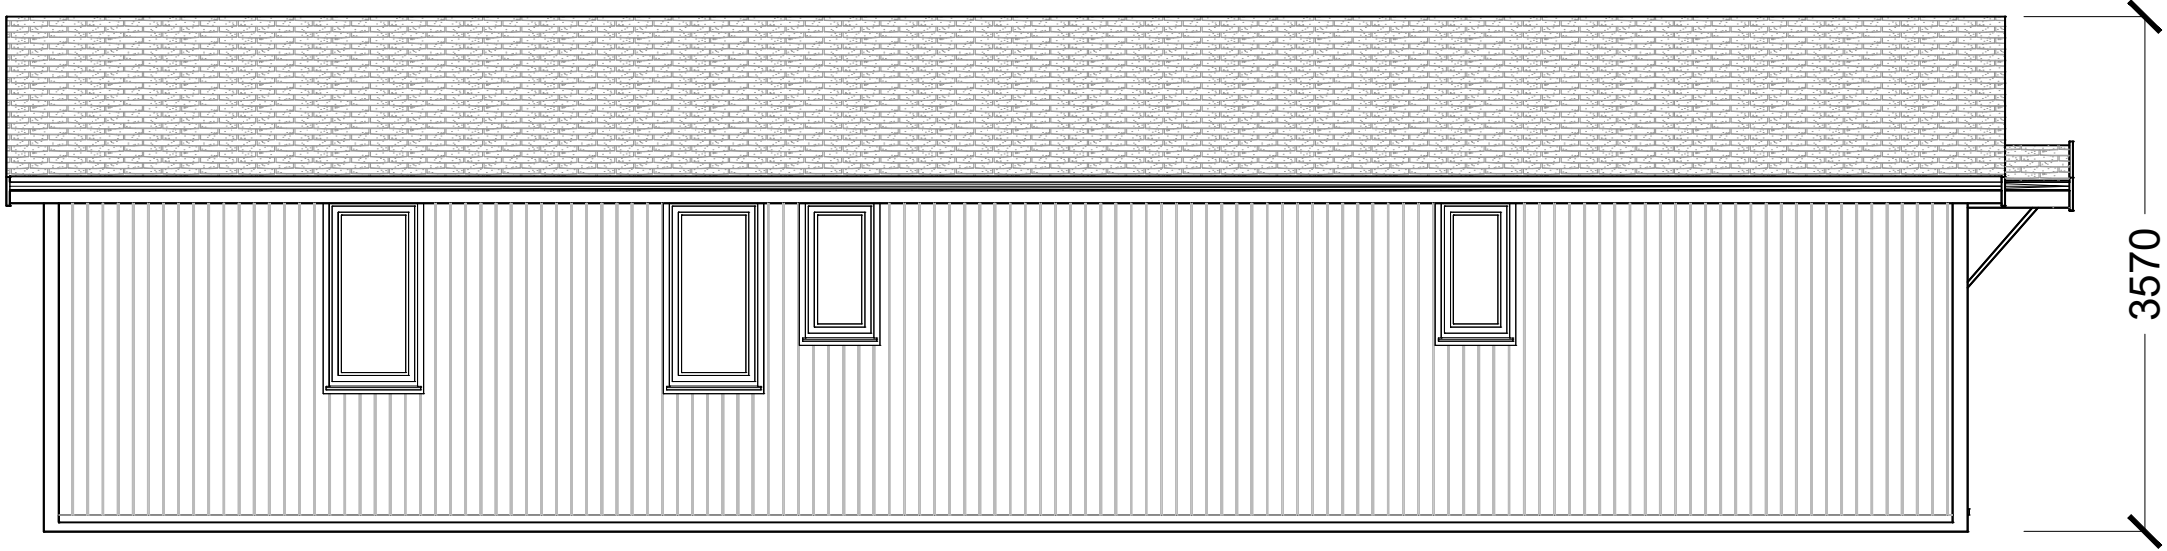

ELEVATION C

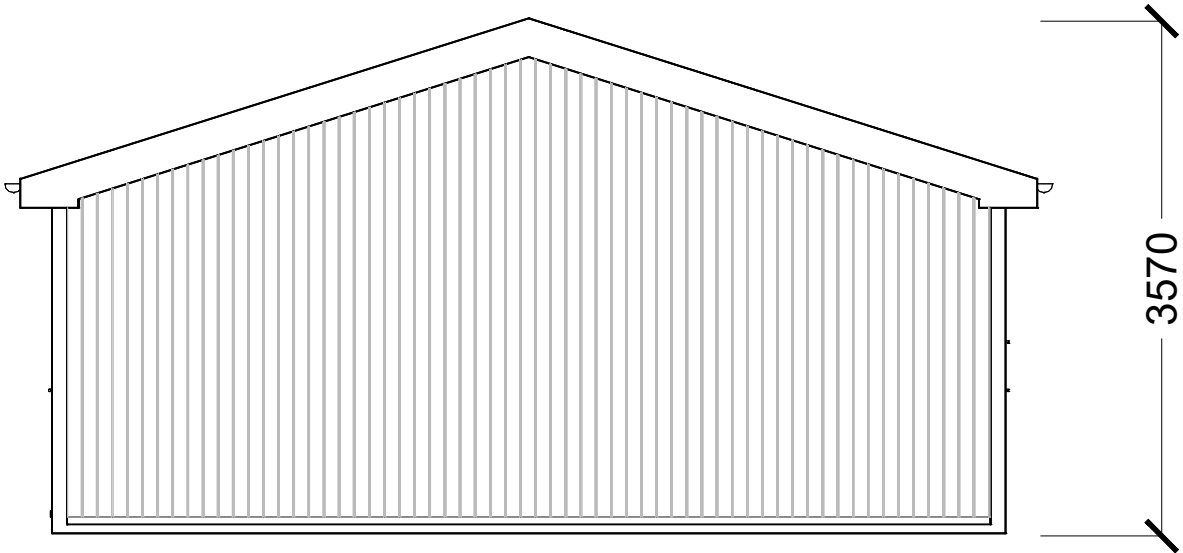

ELEVATION D



ADDRESS	INFO
HOMELODGE BUILDINGS LTD. UNIT 2, BEECHES INDUSTRIAL PARK, LITTLETON ROAD, CRAWLEY, WINCHESTER, SO21 2DD	WRITTEN DIMENSIONS ARE IN ALL CASES TO BE REFERRED TO SCALED DIMENSIONS. CONTRACTORS, SUB-CONTRACTORS AND SUPPLIERS MUST VERIFY ALL DIMENSIONS ON SITE.
TEL: 01962 881 480	*FURNITURE IS SHOWN FOR THE PURPOSE OF ILLUSTRATION ONLY, UNLESS OTHERWISE NOTED.

	Drawn by : PAULINA
	Client : MR & MRS KNOX
	Drawing Title : PL ELEVATION C-D
	Scale : 1:50 @ A3
	Date : 26 June 2020 12:28:44
	Drawing Reference : 3002.20 - HTB- PLEL- OPT1
	Revision Number : -