


Site Address:

15 Leonora Drive,
Pagham, BOGNOR
REGIS, West
Sussex, PO21 3NW



ADDRESS	INFO
HOMELODGE BUILDINGS LTD. UNIT 2, BEECHES INDUSTRIAL PARK, LITTLETON ROAD, CRAWLEY, WINCHESTER, SO21 2GD	WRITTEN DIMENSIONS ARE IN ALL CASES TO BE PREFERRED TO SCALED DIMENSIONS. CONTRACTORS, SUB-CONTRACTORS AND SUPPLIERS MUST VERIFY ALL DIMENSIONS ON SITE.
TEL: 01962 881 480	*FURNITURE IS SHOWN FOR THE PURPOSE OF ILLUSTRATION ONLY, UNLESS OTHERWISE NOTED.

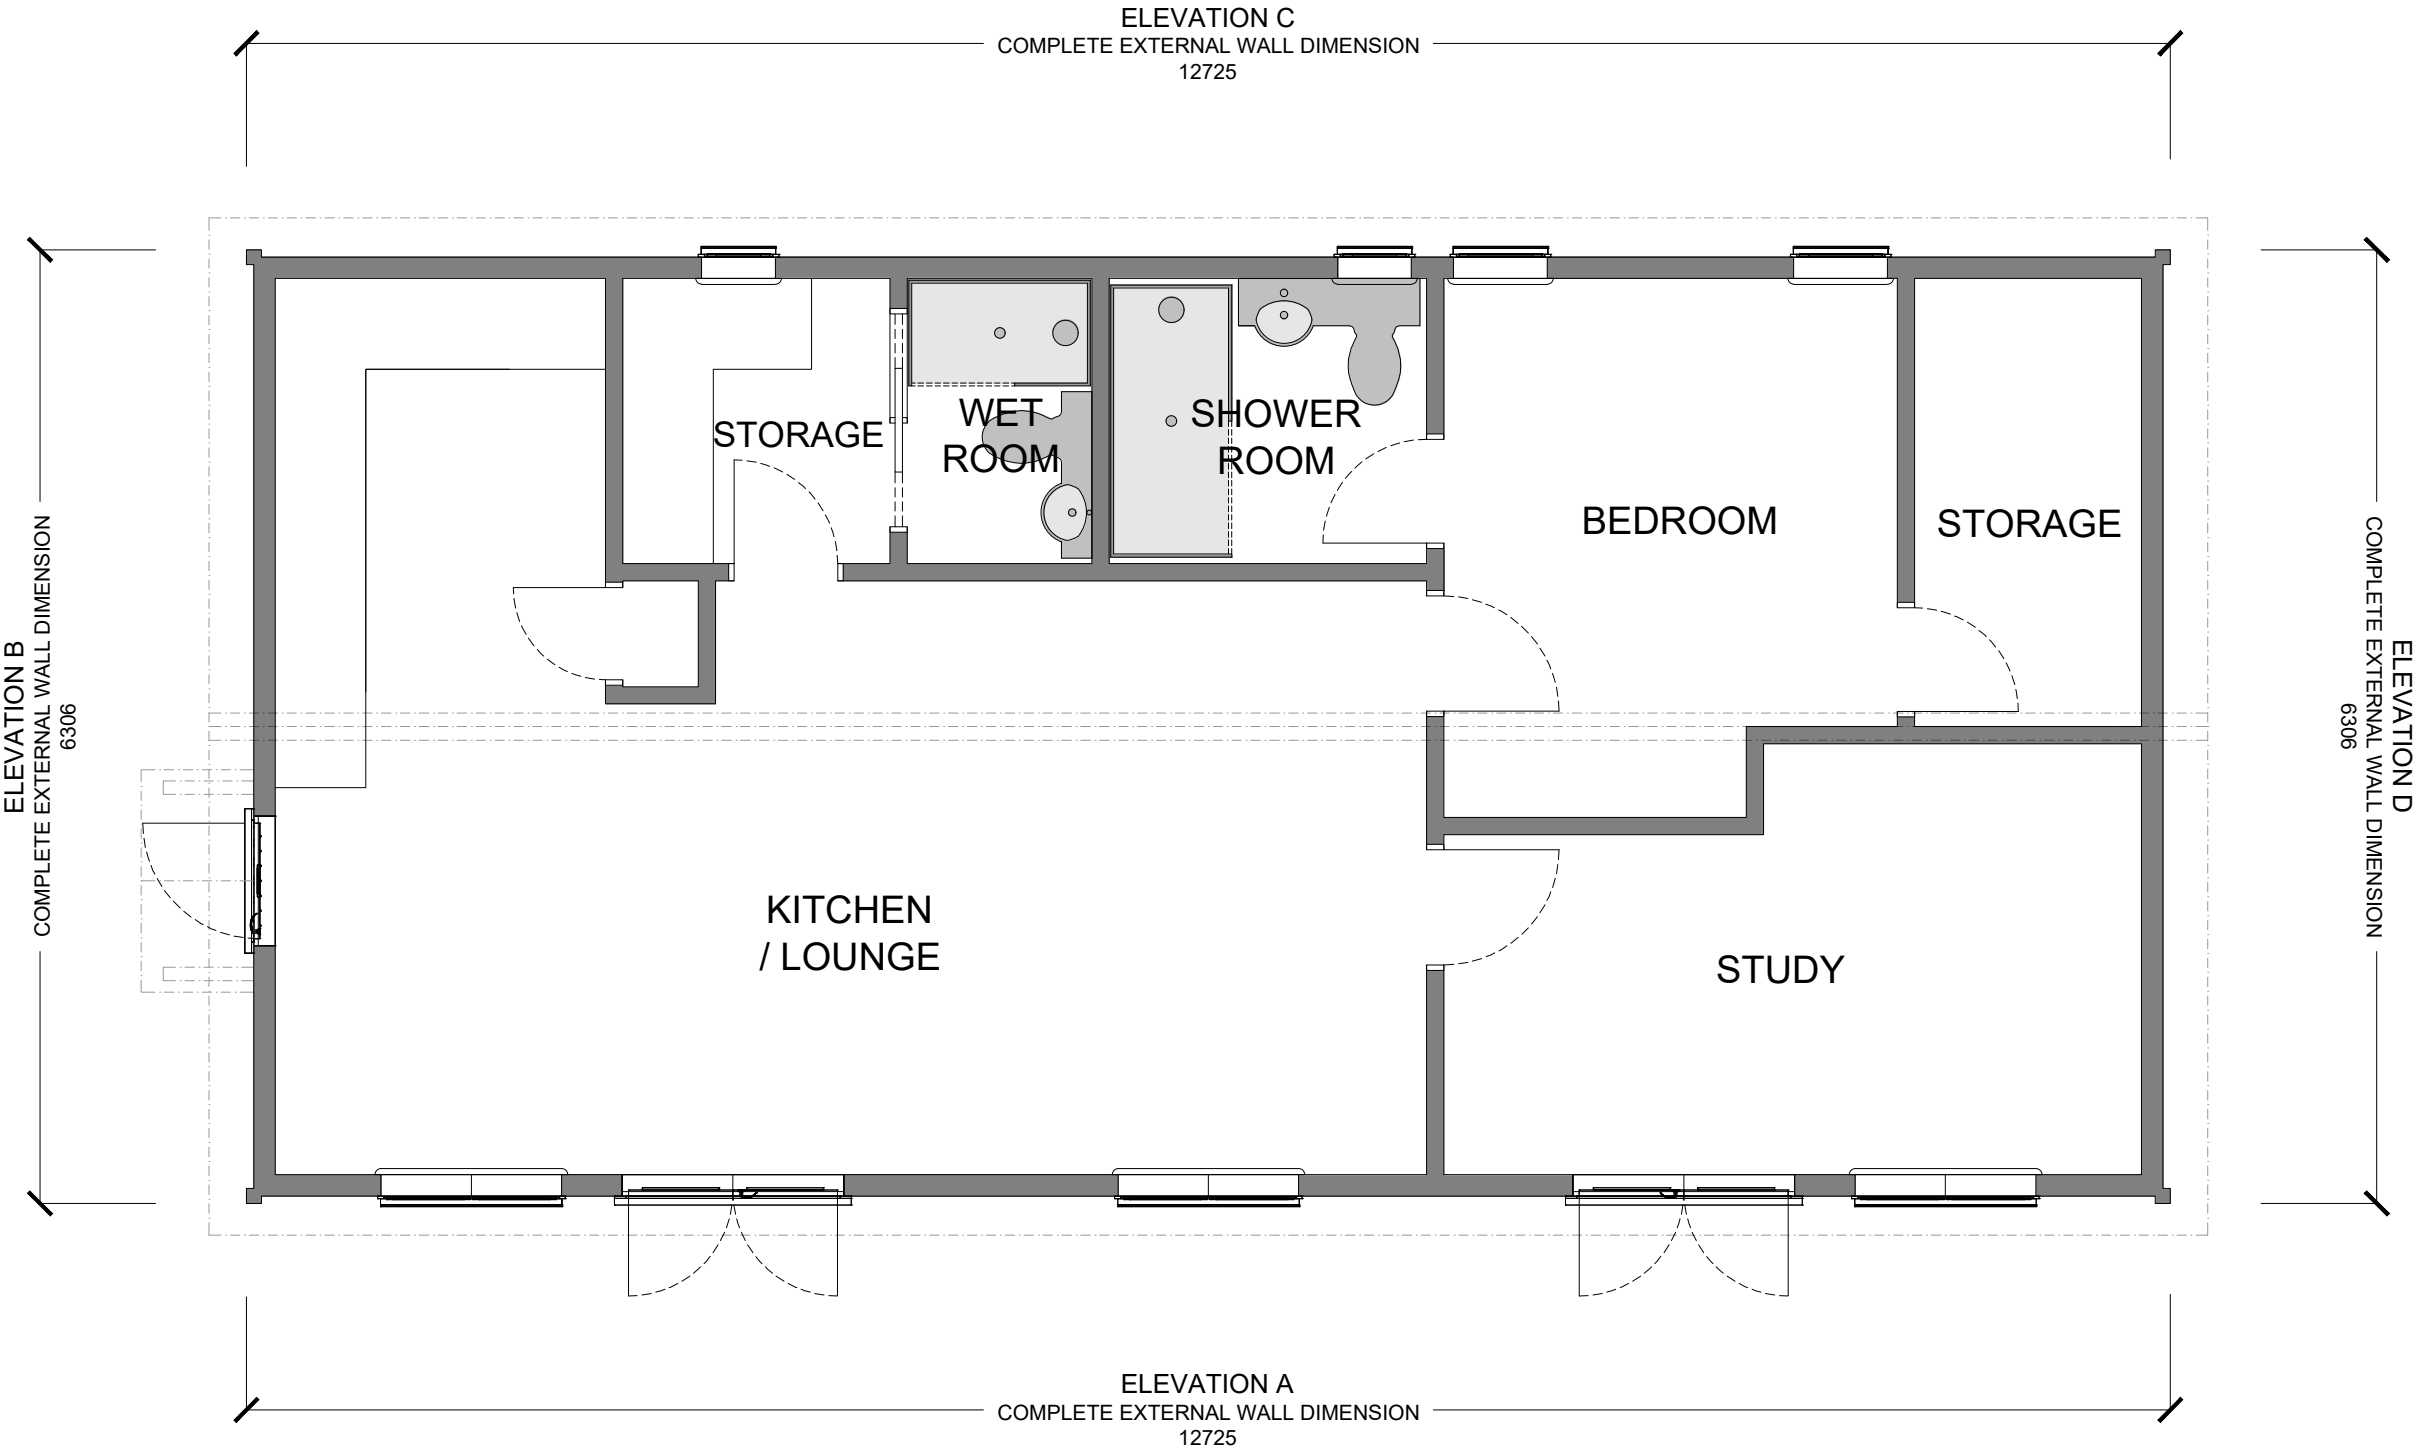

Drawn by : PAULINA
Client : MR & MRS KNOX
Drawing Title : PL PLAN
Scale : 1:50 @ A3
Date : 26 June 2020 12:28:44
Drawing Reference : 3002.20 - HTB- PLPL - OPT1
Revision Number :

