


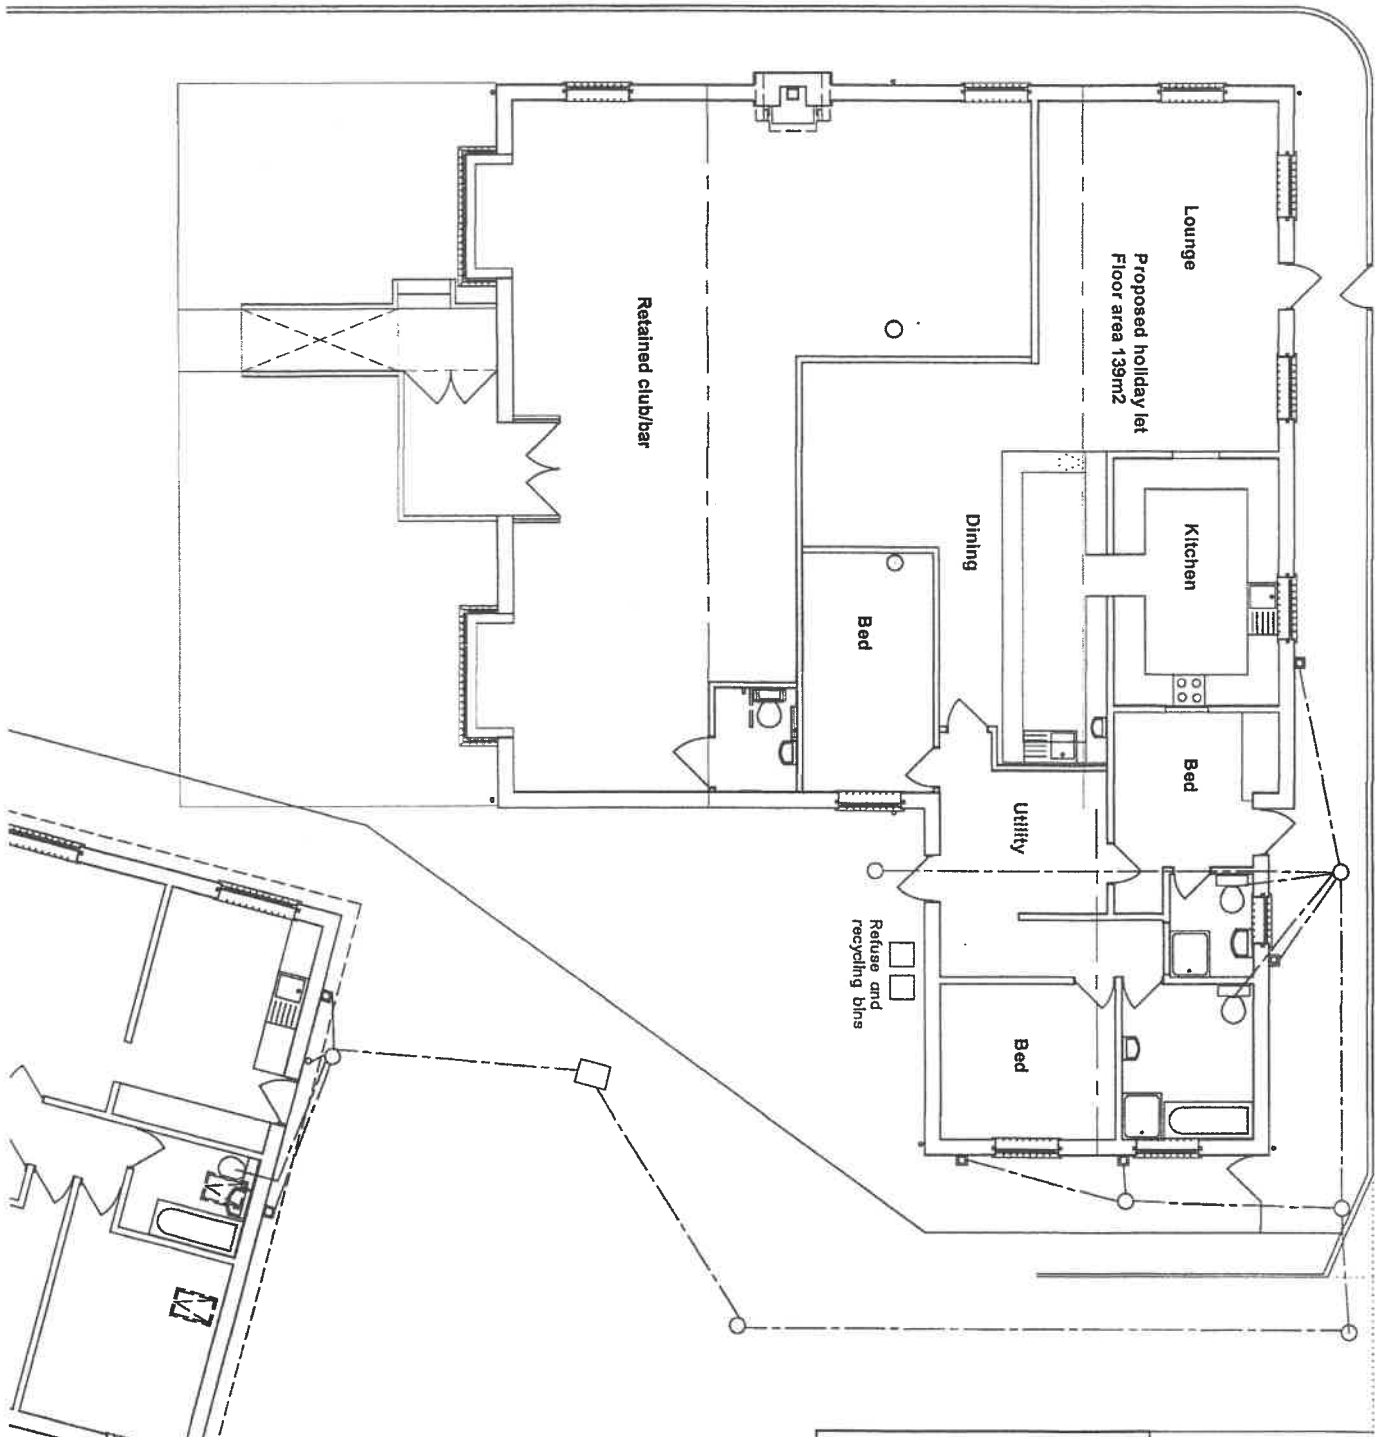

Amendments: -

BRYESON SHAW ASSOCIATES
Surveyors and Designers
2 Wellesley Court, Fitzalan Road, Littlehampton,
West Sussex BN17 5JW
Tel: 01903 754381 Mobile: 07889 651201
E-mail: bryesonshaw@hotmail.com



Project:
Proposed holiday let, Pagham Beach Club, 2 West Front
Road, Pagham PO21 4SY

Drawing:
Plan as proposed

For:
Pagham Beach Club

Drawn: PKS **Date:** February 2021

Scale: 1:100 **No:** 2730/01/03/A

To scale when printed on A3