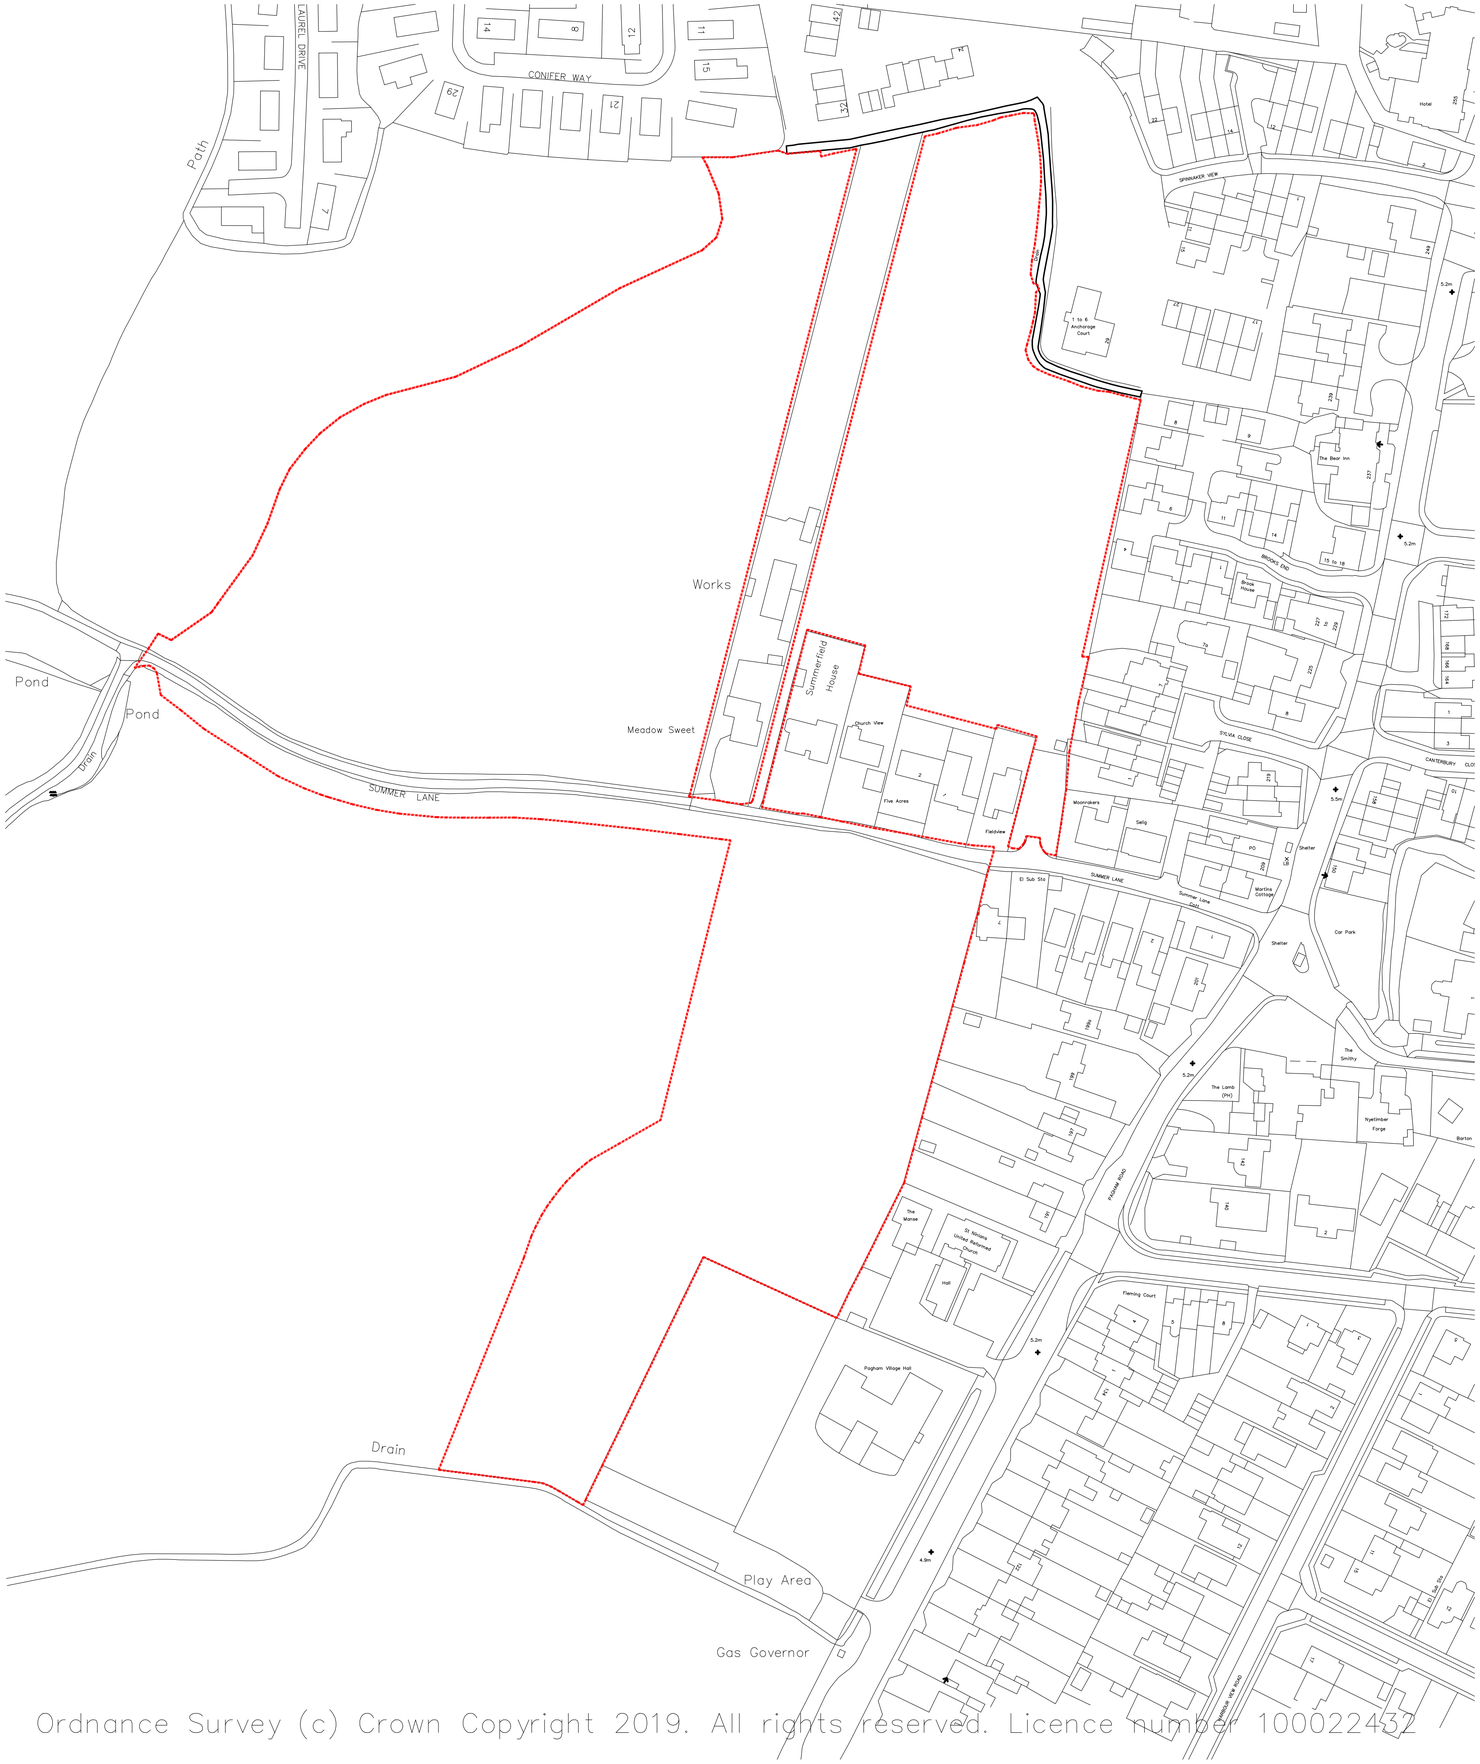


N

0 10 20 50 100

(SCALE 1:1000 @A1)

Ordnance Survey (c) Crown Copyright 2019. All rights reserved. Licence number 100022432

GENERAL NOTES:

1. This drawing is the copyright of Kenn Scaddan Associates Ltd and may not be copied, altered or reproduced in any form or passed on to a third party without written consent. If in doubt ASK.
2. The drawing reflects current standards and legislation agreed for this project at the time of original issue.

| REV | DATE | DESCRIPTION | REV BY | CKD BY |
|---|---|---|---|---|
| P2 | 17.07.19 | Boundary amended | CG | - |
| P1 | 10.07.19 | Planning Issue | CG | SS |

CLIENT

DREW SMITH GROUP

kenn scaddan associates architects

PROJECT

Land off Summer Lane
PAGHAM
West Sussex

DRAWING TITLE

Location Plan

DRAWING STATUS: PLANNING

SCALE: 1:1000@ A1

PROJECT NO.| DRAWING NO.: 1177 PD005

REVISION: P2

DRAWN BY: -

CONCEPT HOUSE 35 KINGSTON CRESCENT NORTH END PORTSMOUTH HAMPSHIRE PO2 8AA
t - 023 9267 3618 f - 023 9267 9819 www.ksahd.co.uk info@ksahd.co.uk

SGS architecture planning design project management

RIBA Chartered Practice

ARUN DISTRICT COUNCIL PREDEVDOC