


ARUN DISTRICT COUNCIL

No.

P 6307

RECEIVED

6/6/07

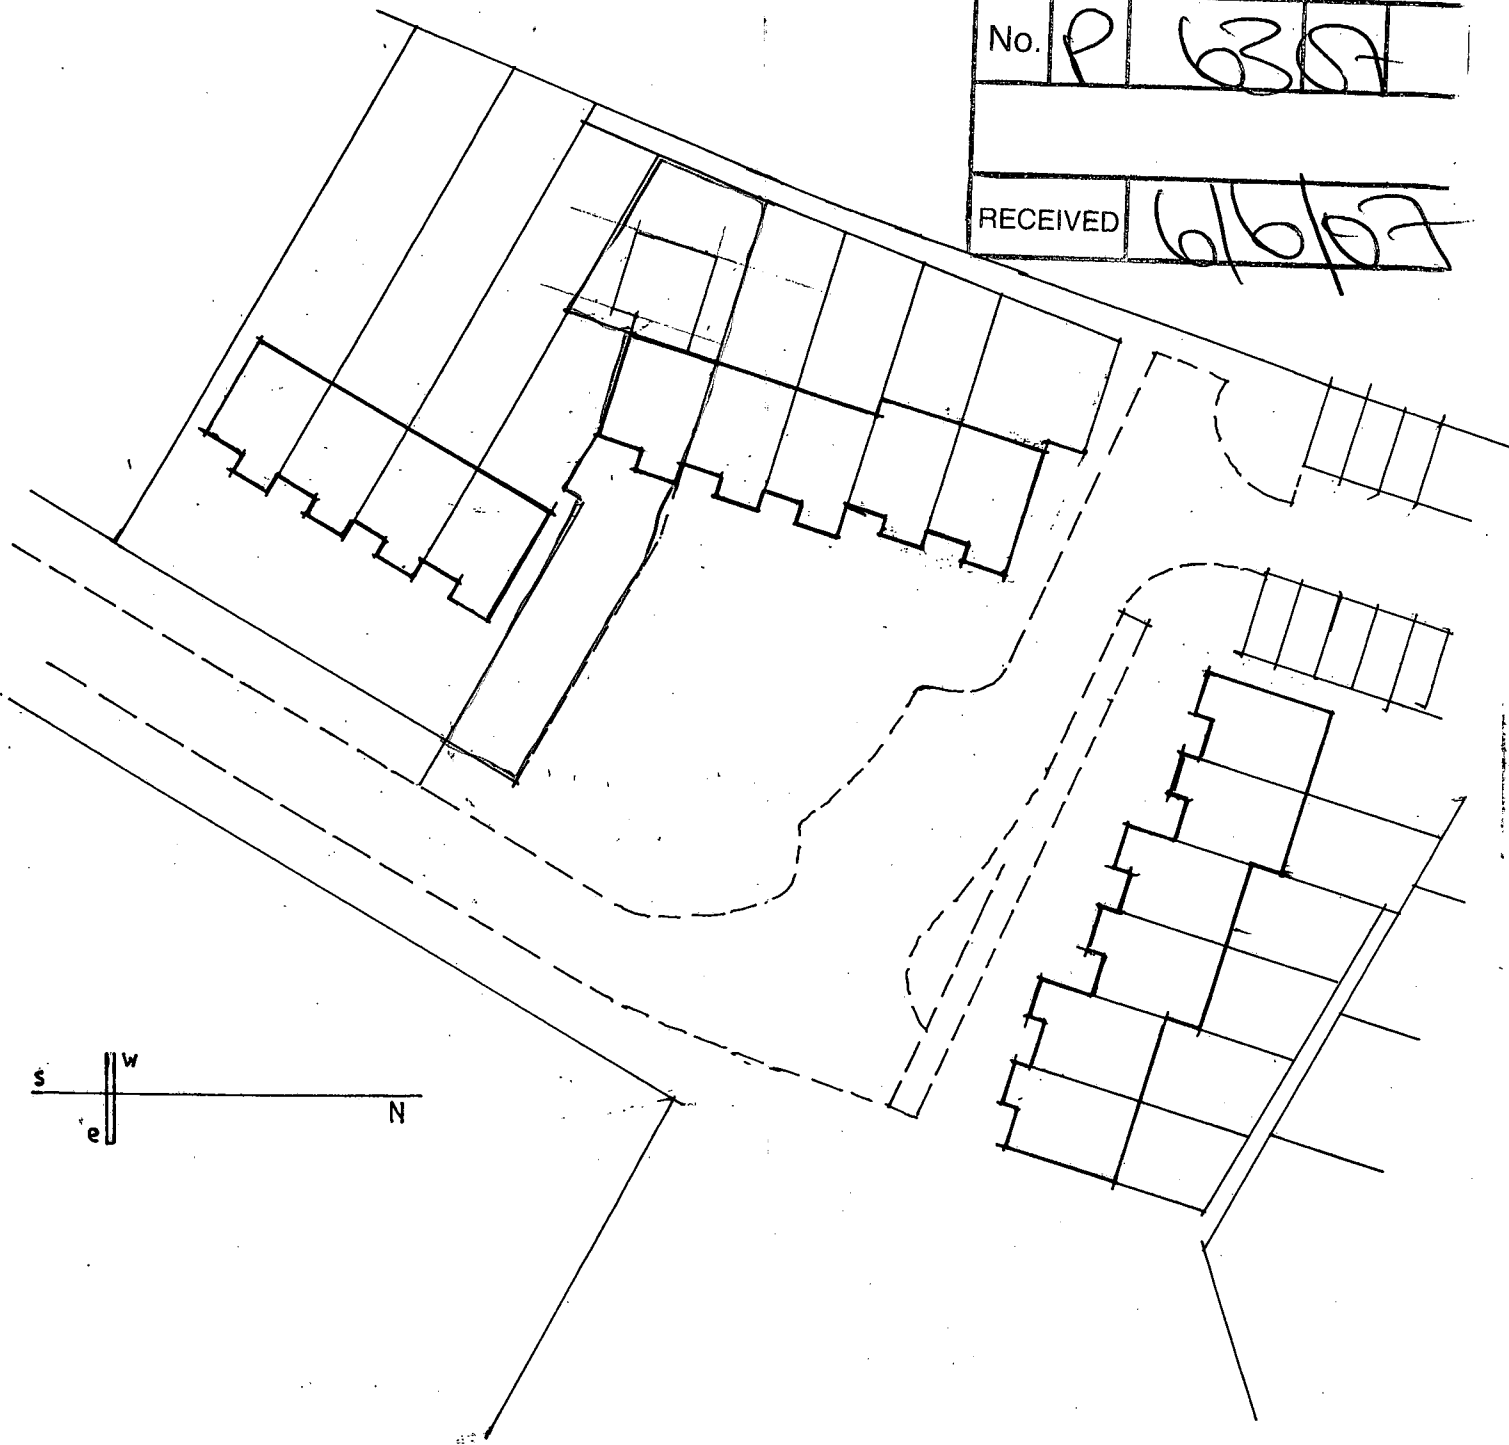

PROPOSED ADDITION

43 KINGS DRIVE PAGHAM

scale 1:500