




ARUN DISTRICT COUNCIL		
No.	P 163	17
RECEIVED 16/07		

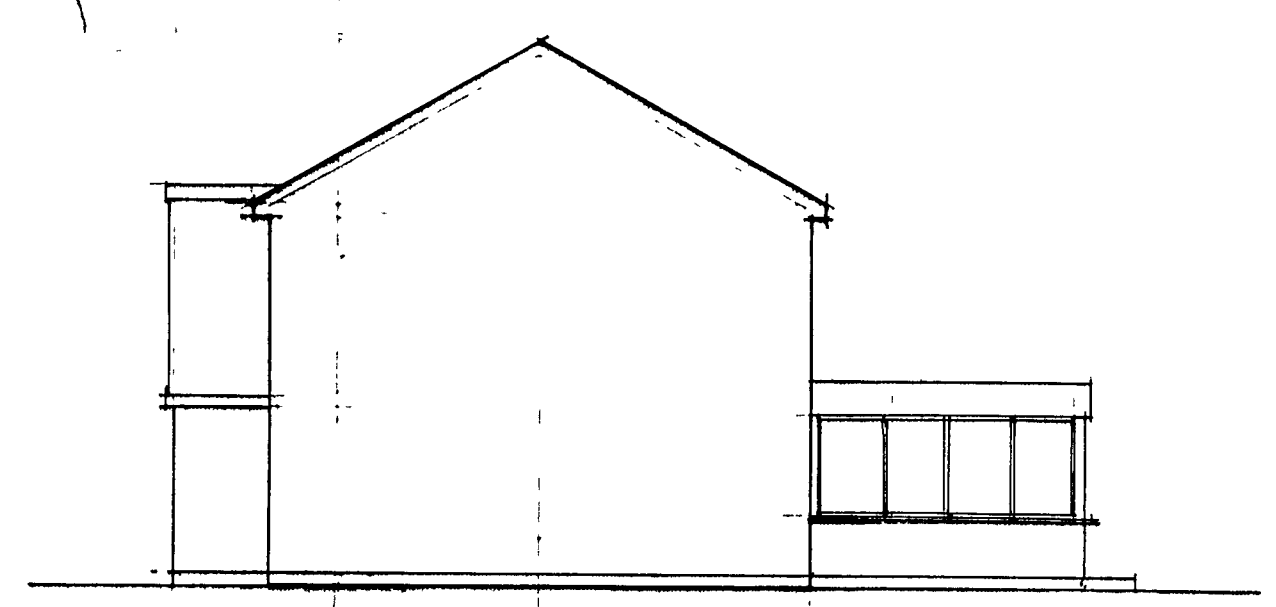


north east

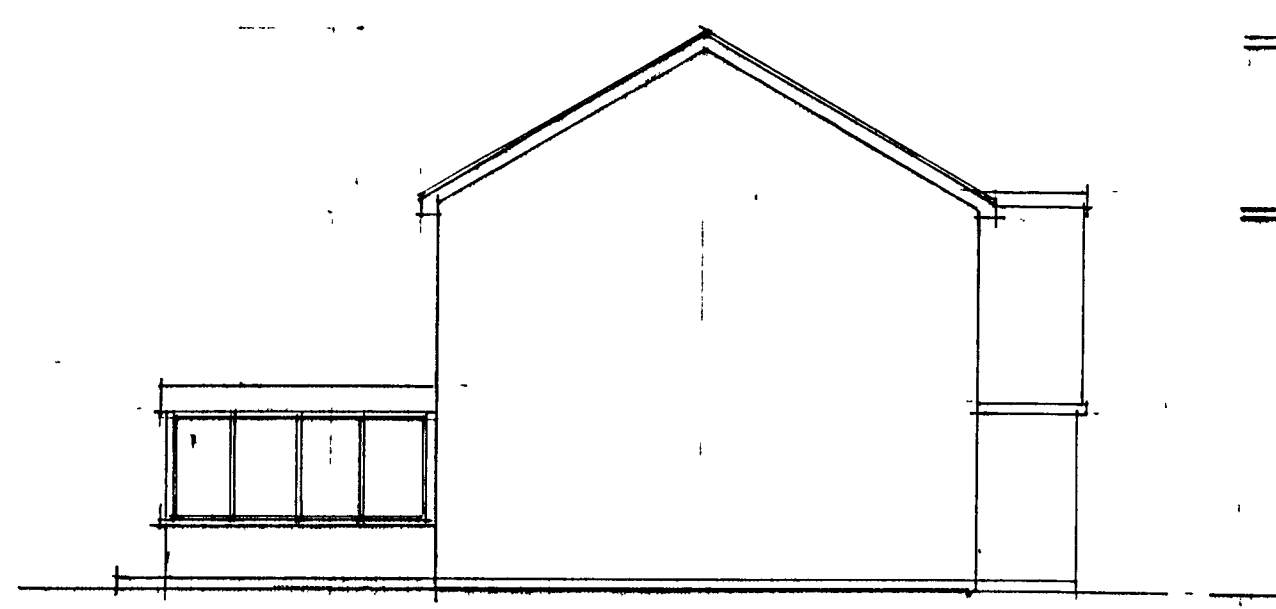


south west

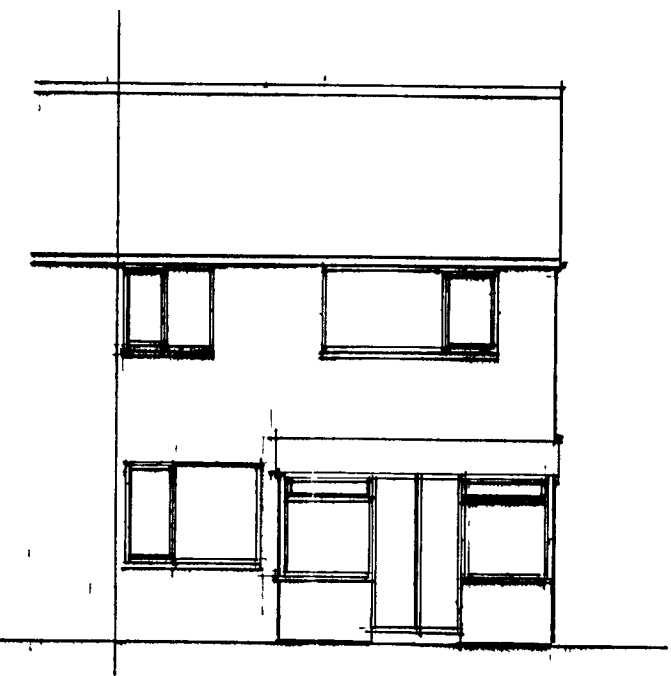


north west

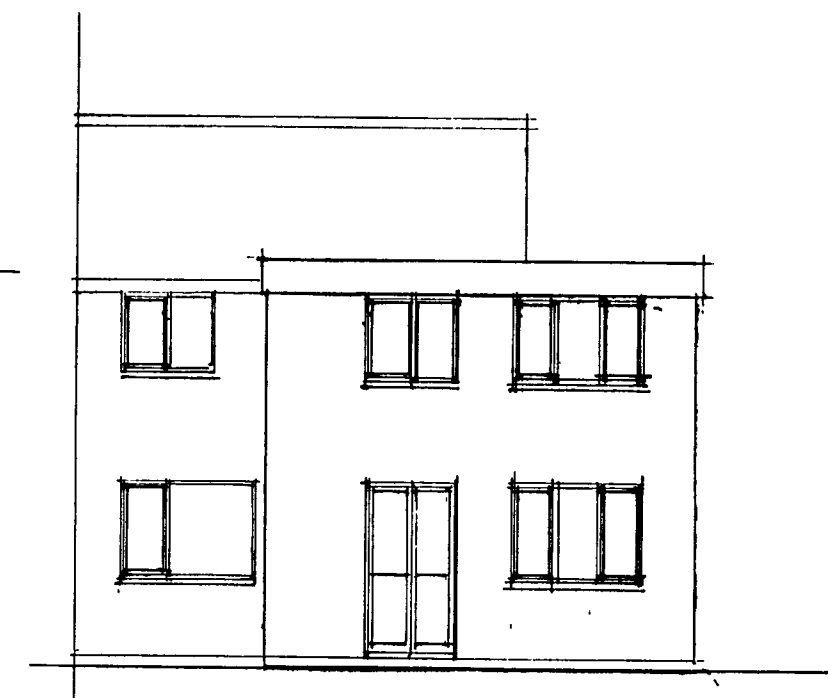


north west

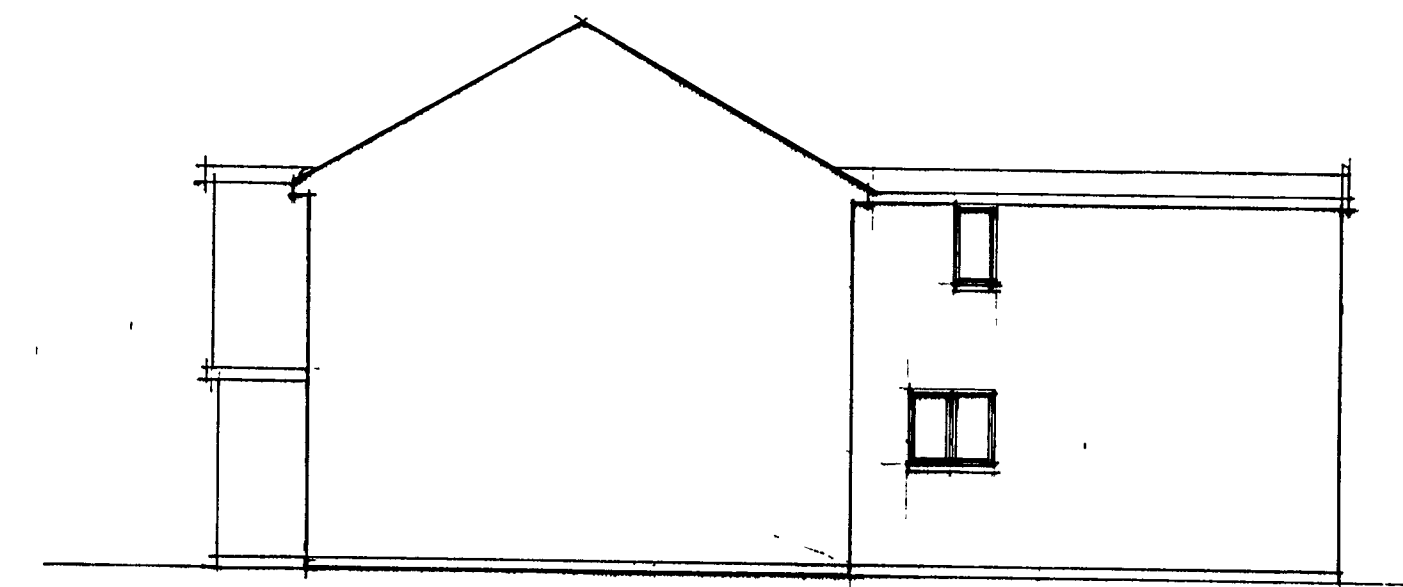

north east

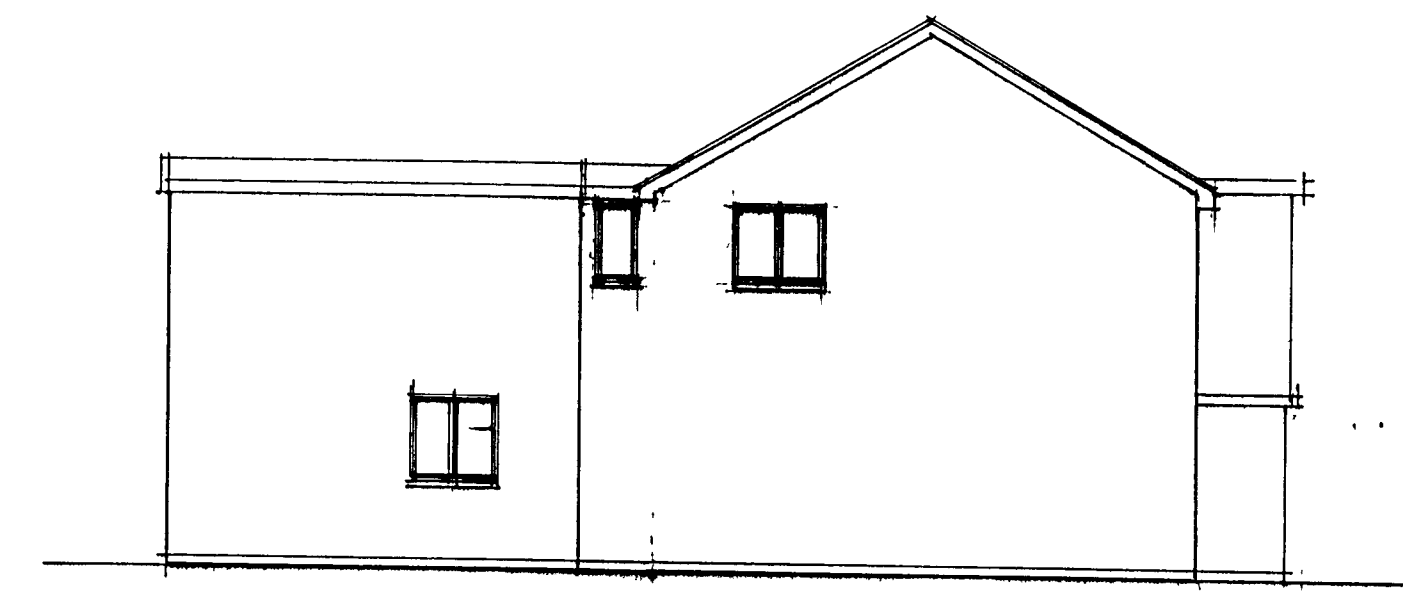


south west

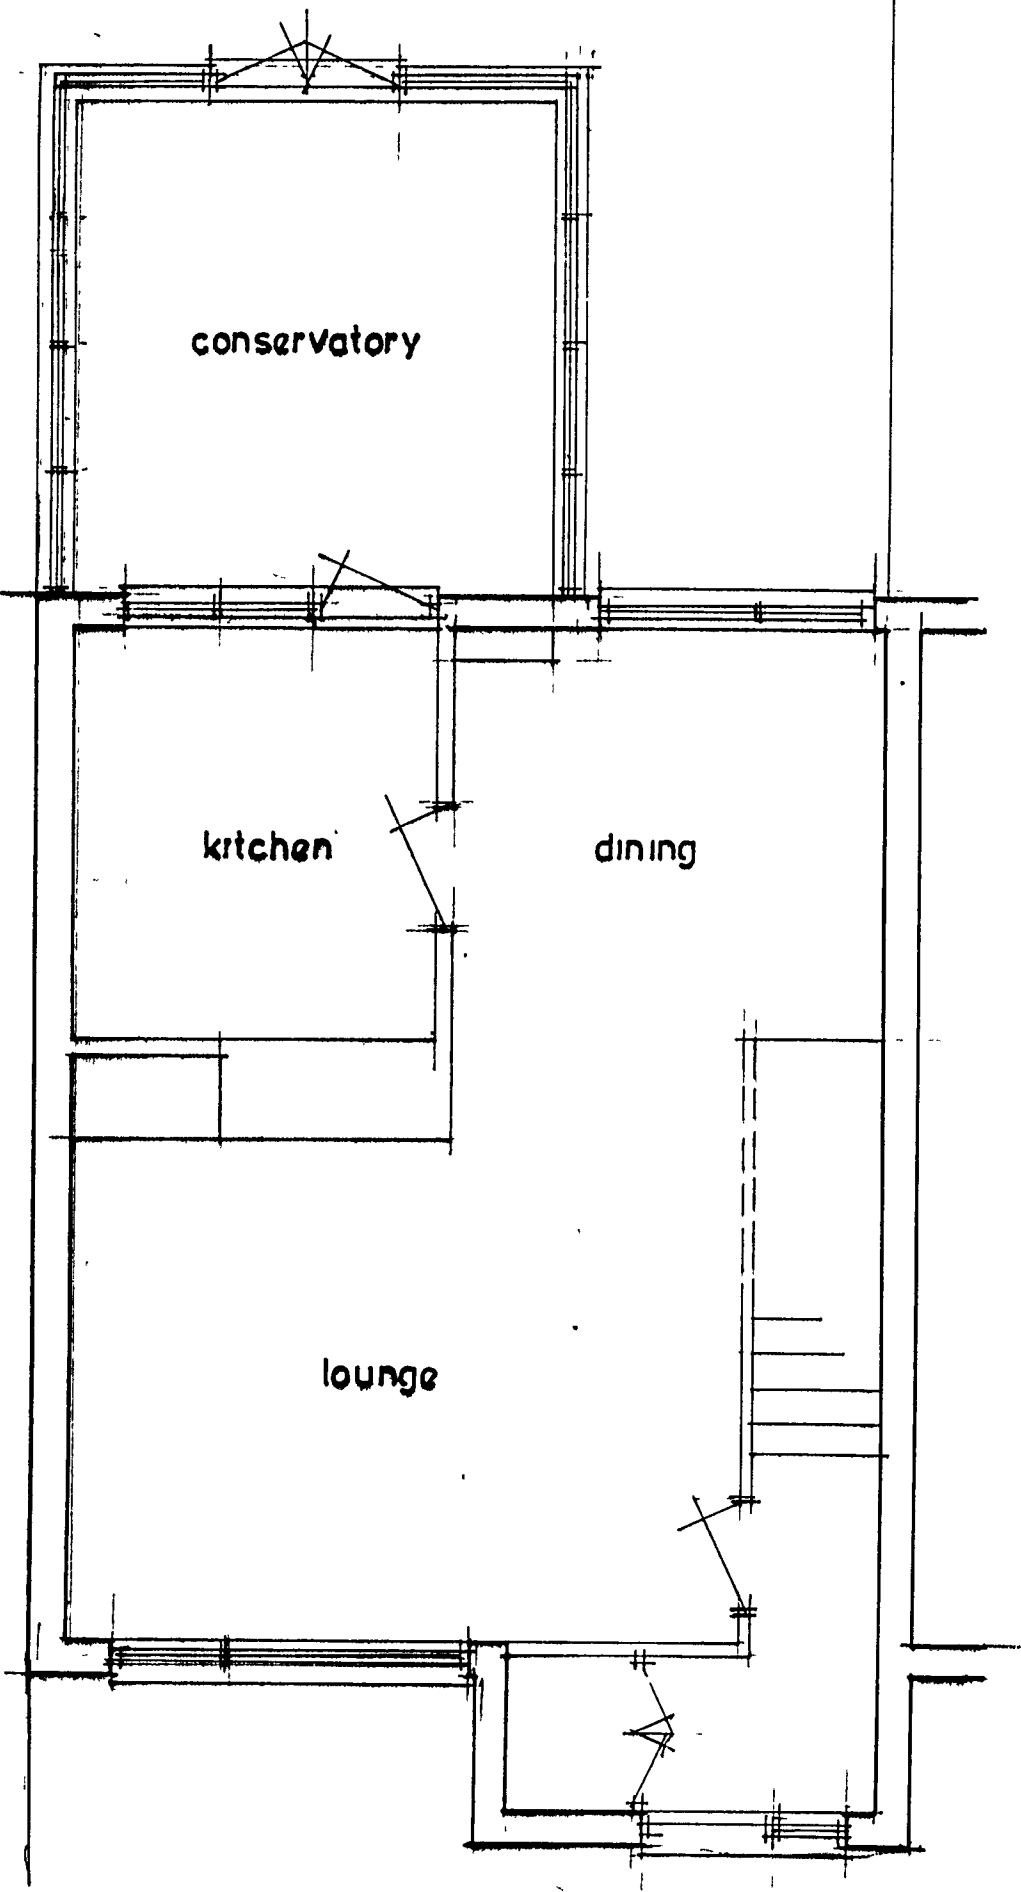


GROUND FLOOR

existing

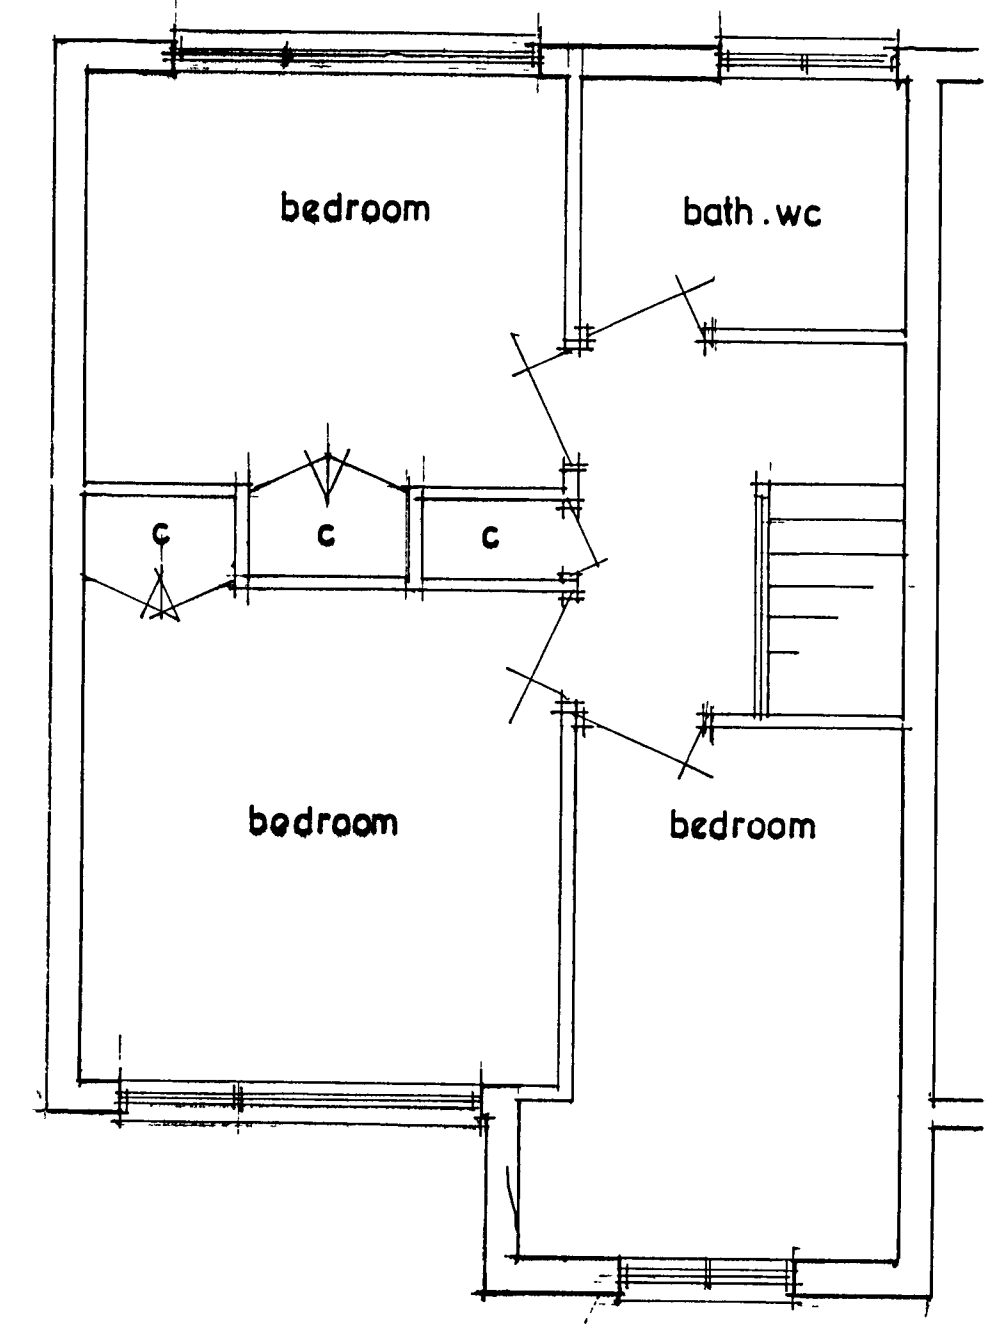


FIRST FLOOR

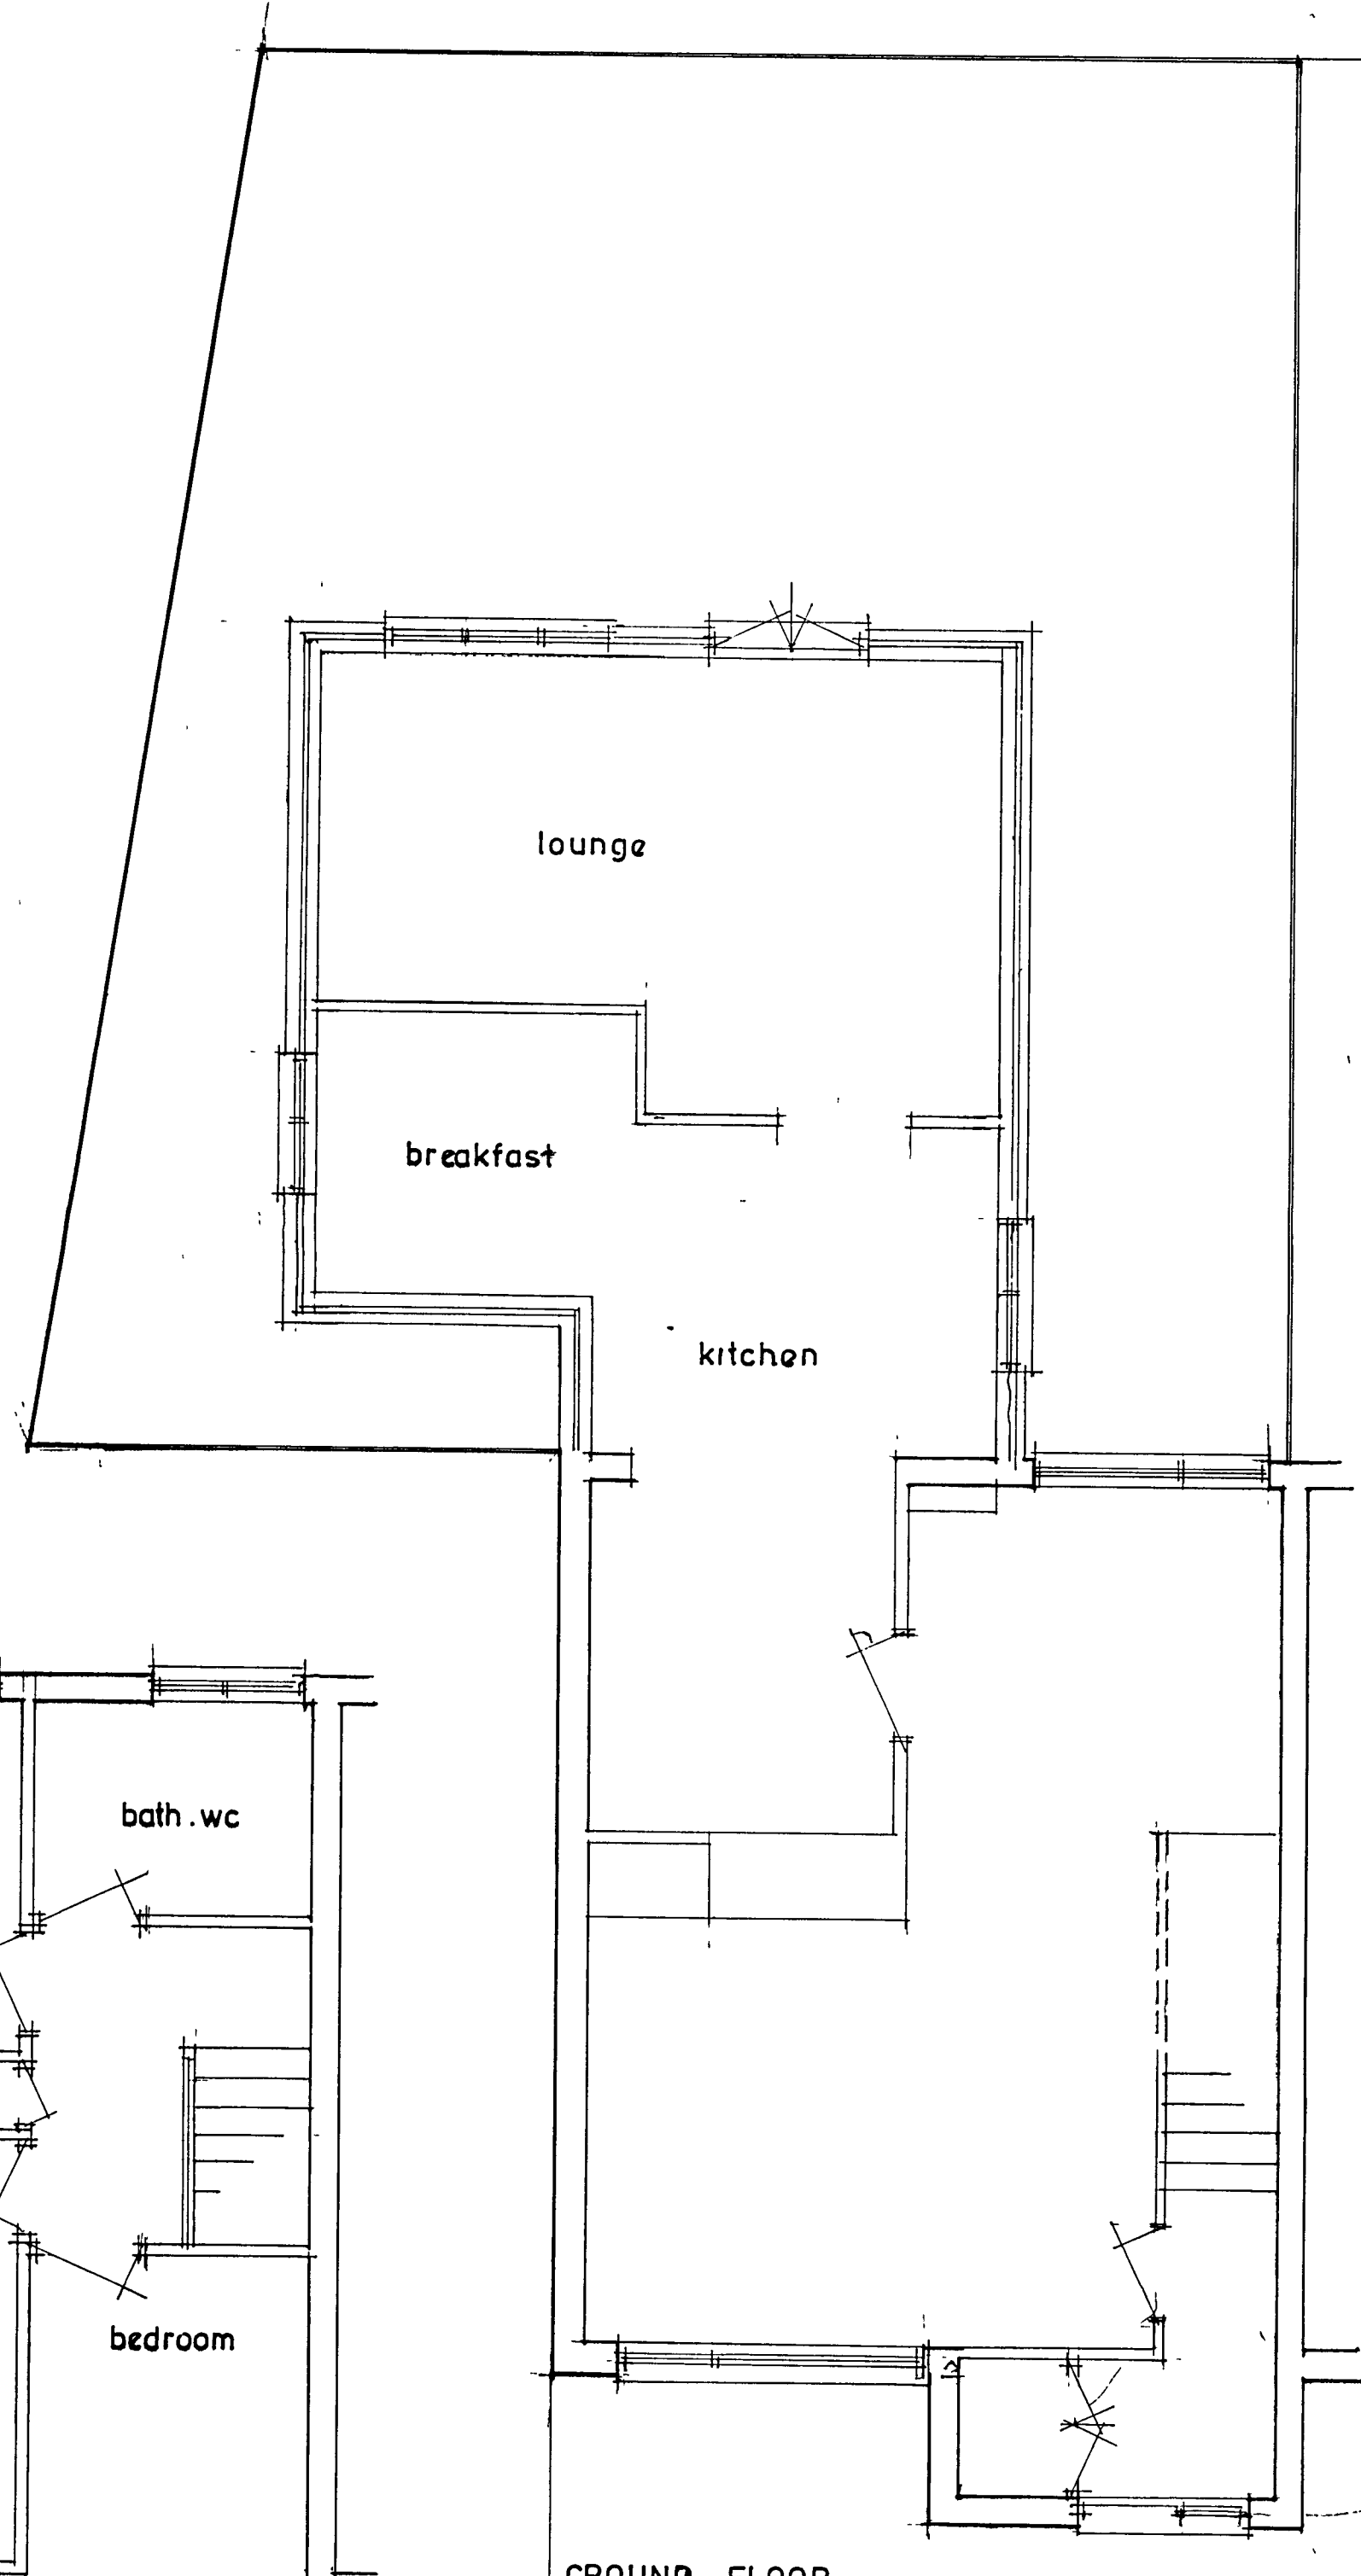

GROUND FLOOR

proposed

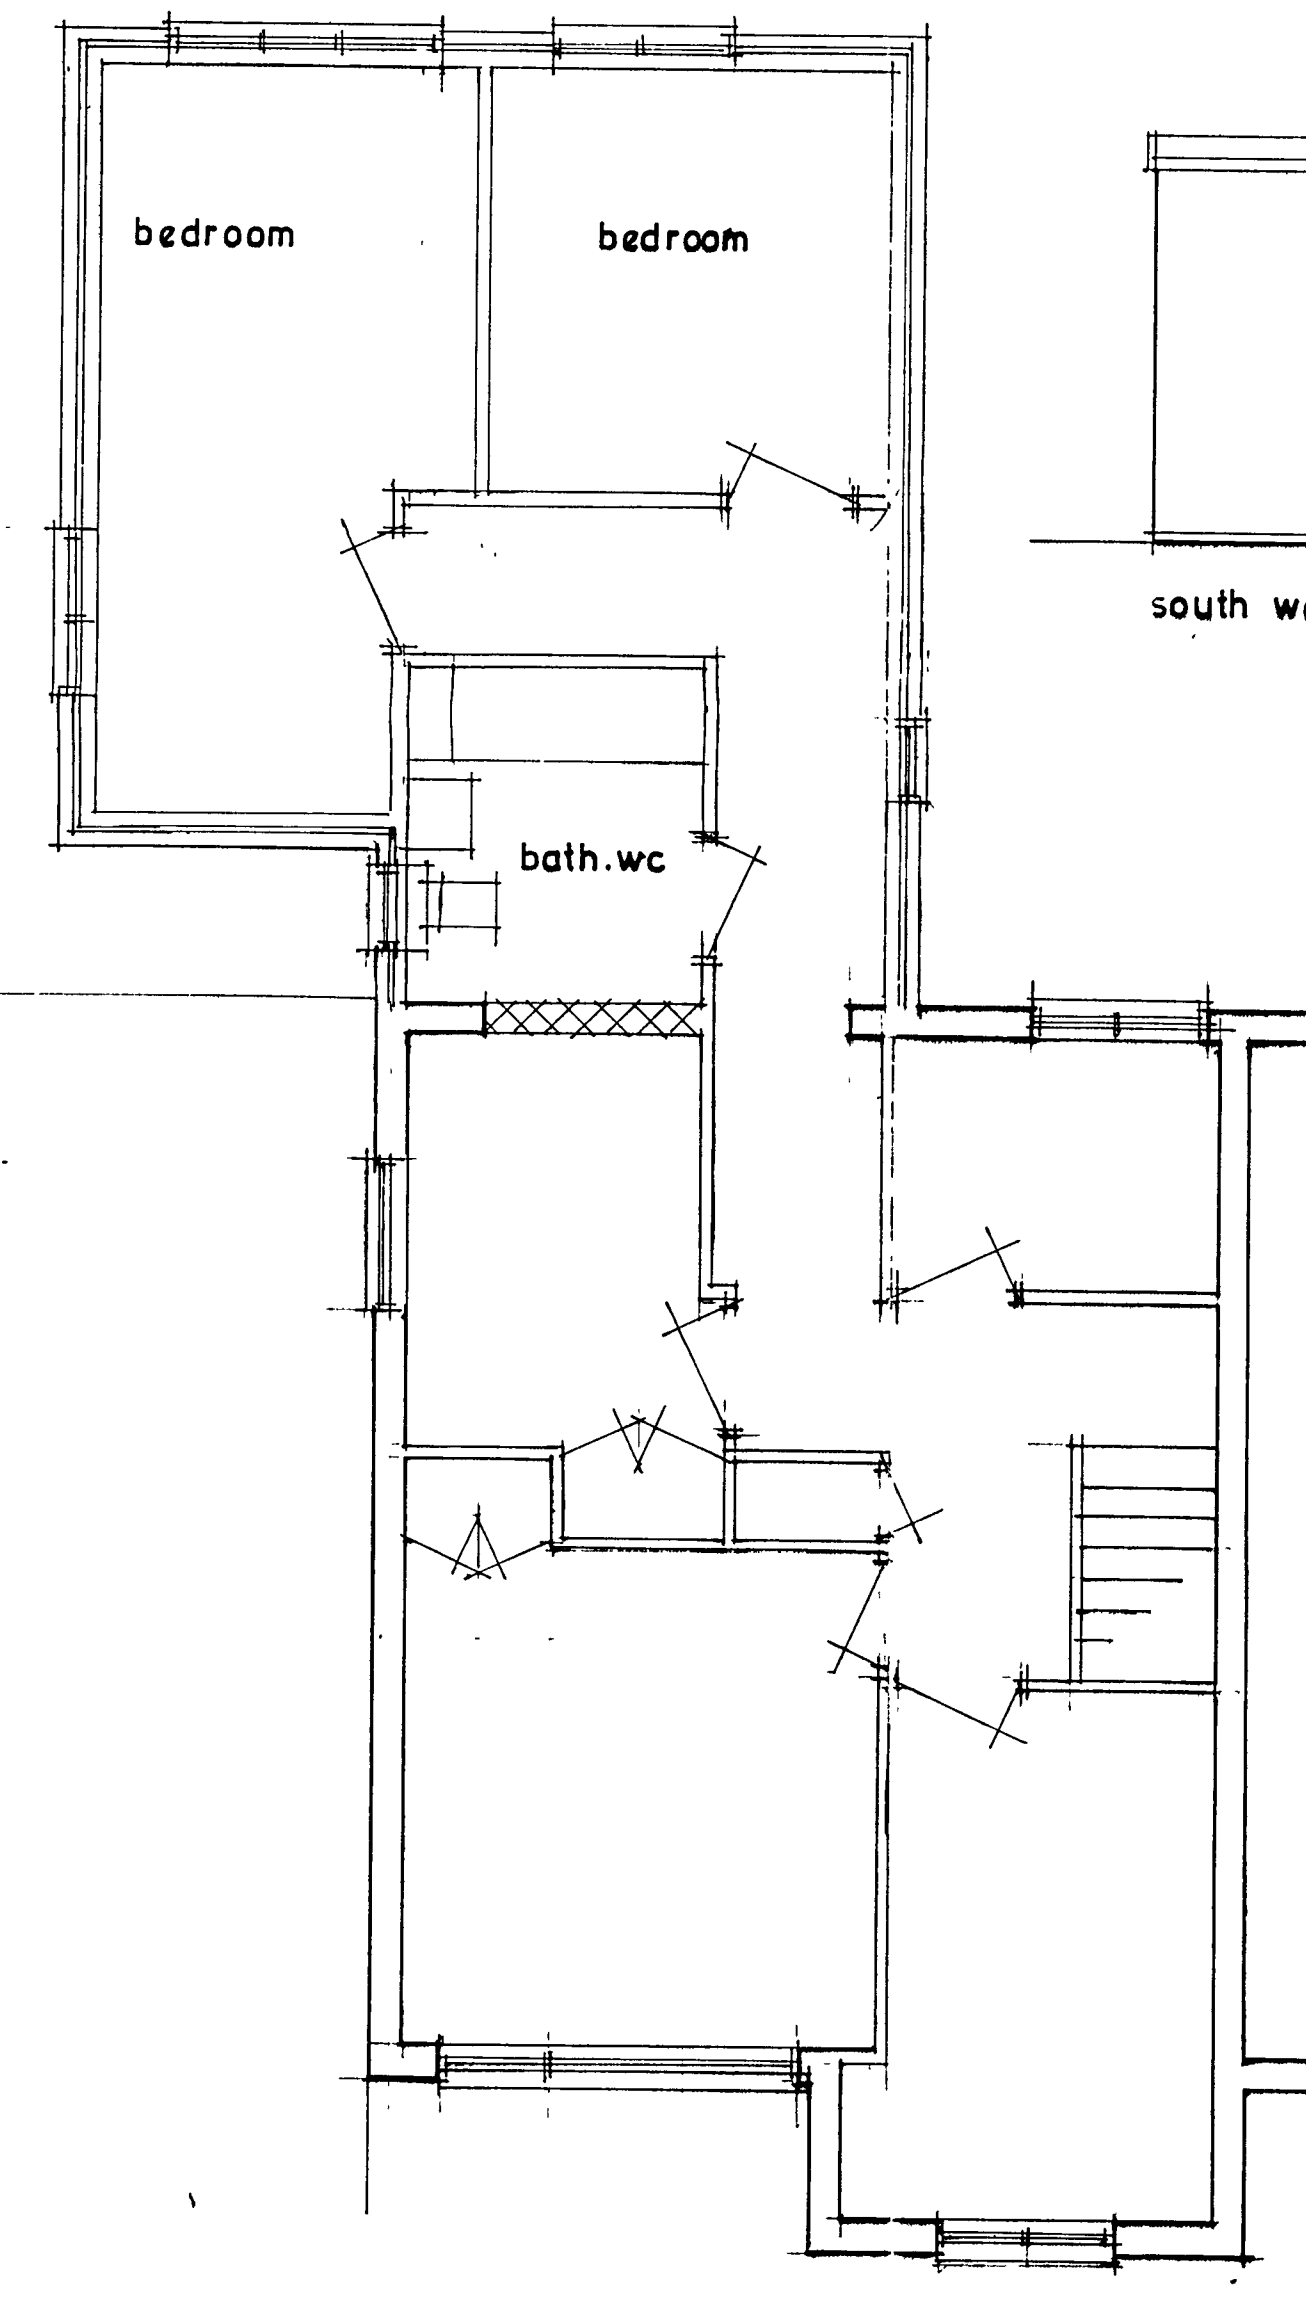

FIRST FLOOR

proposed addition
43 Kings Drive
Nyetimber
PAGHAM
for B5 Limited

plans & elevations

PLAN NO	617/1
SCALES	1:100 1:50
DATE	06/07

DAVID J BROOKWELL
 99 WESTMINSTER DRIVE
 ALDWICK BOGNOR REGIS
 tel no 01243 264928