




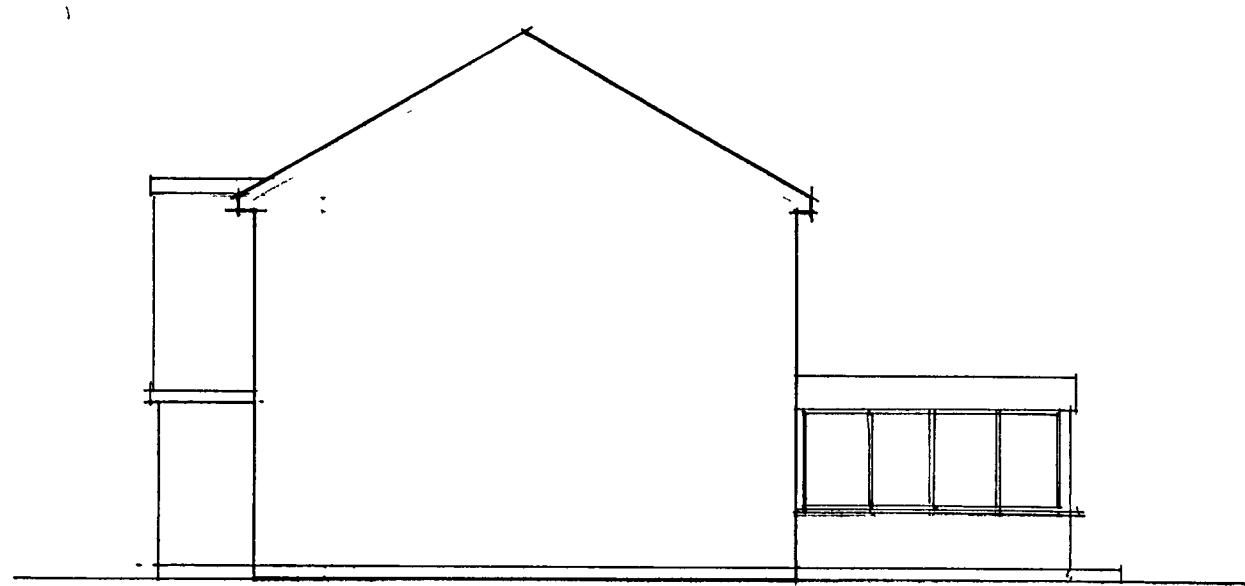

north east

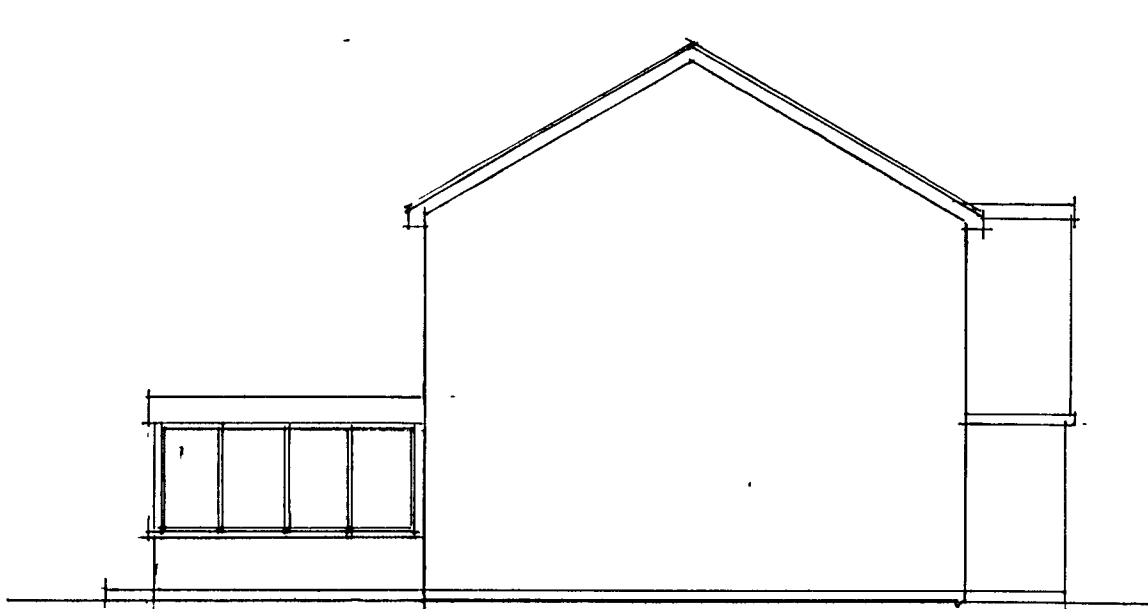


south west

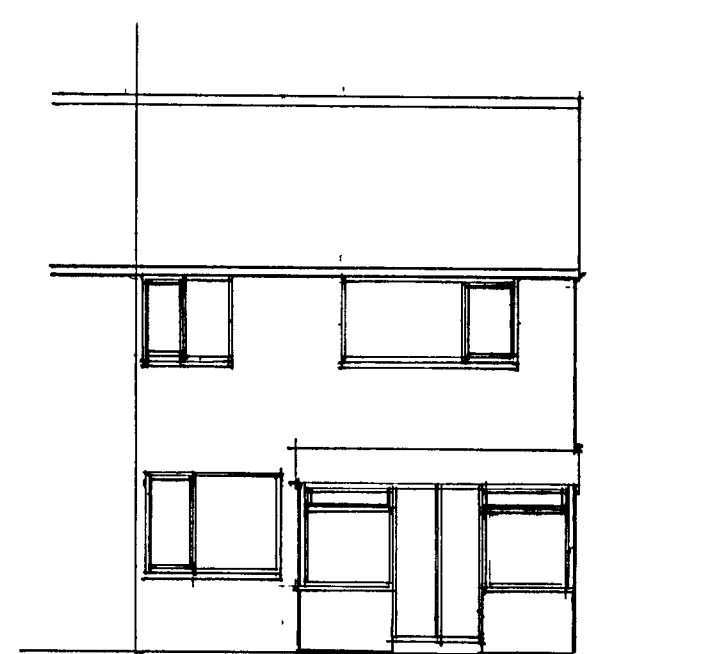

north west




north west

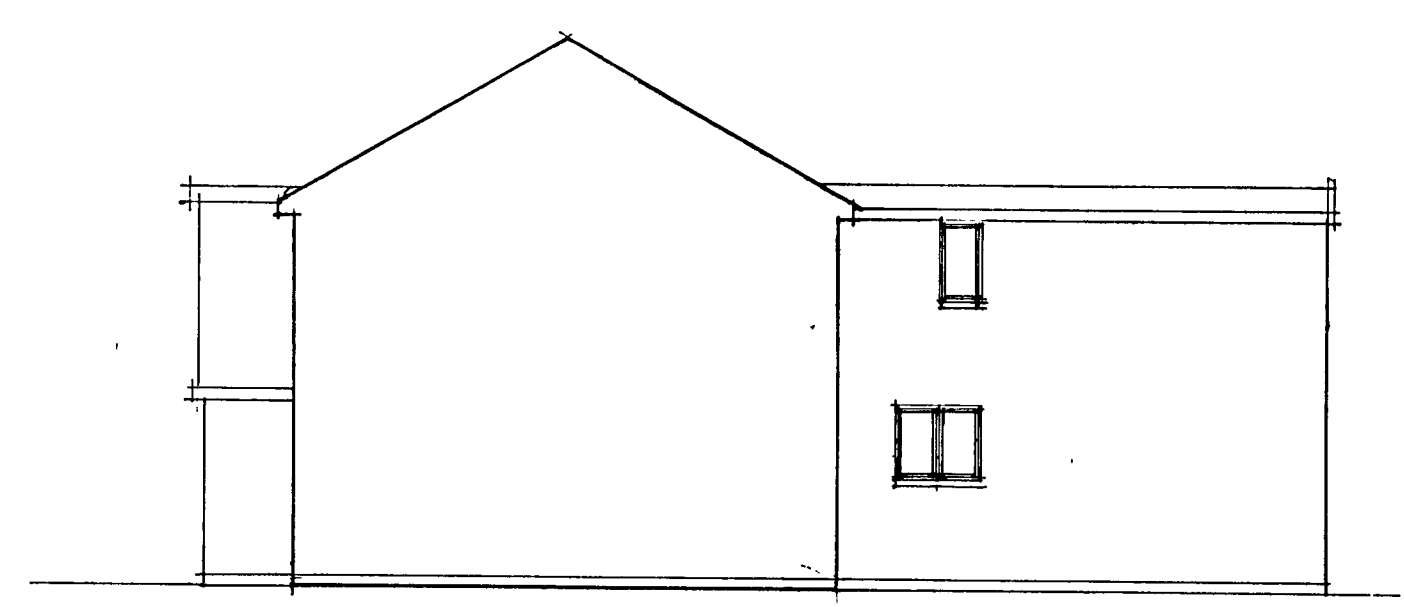

north east




south west

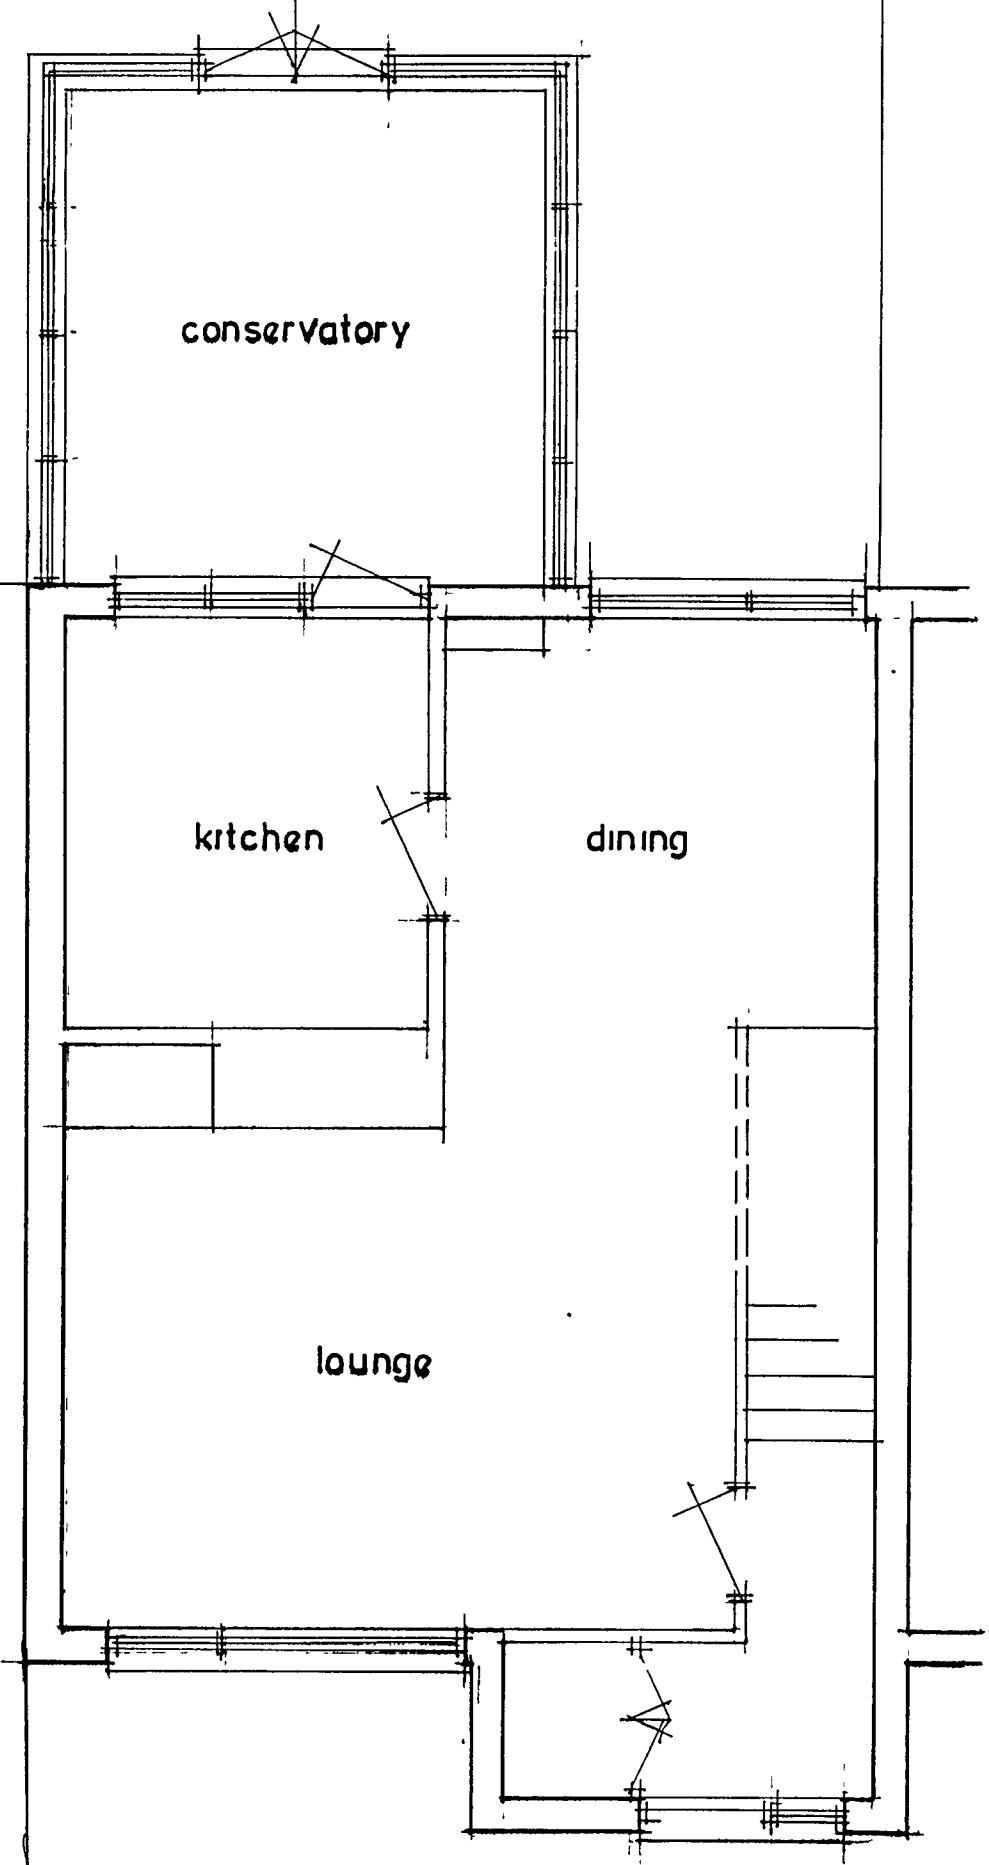


GROUND FLOOR

existing

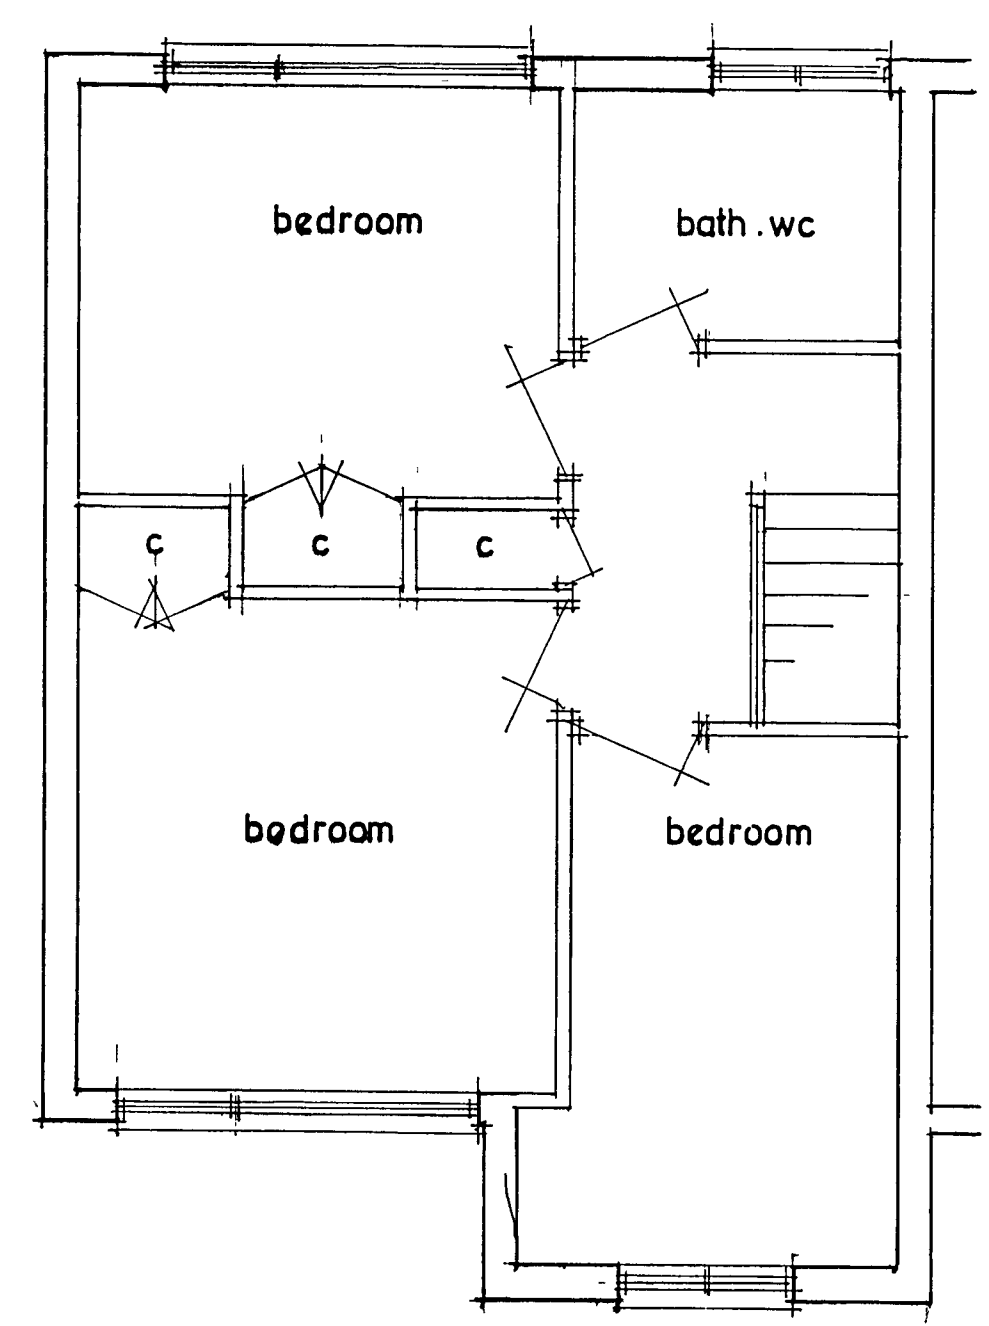


FIRST FLOOR

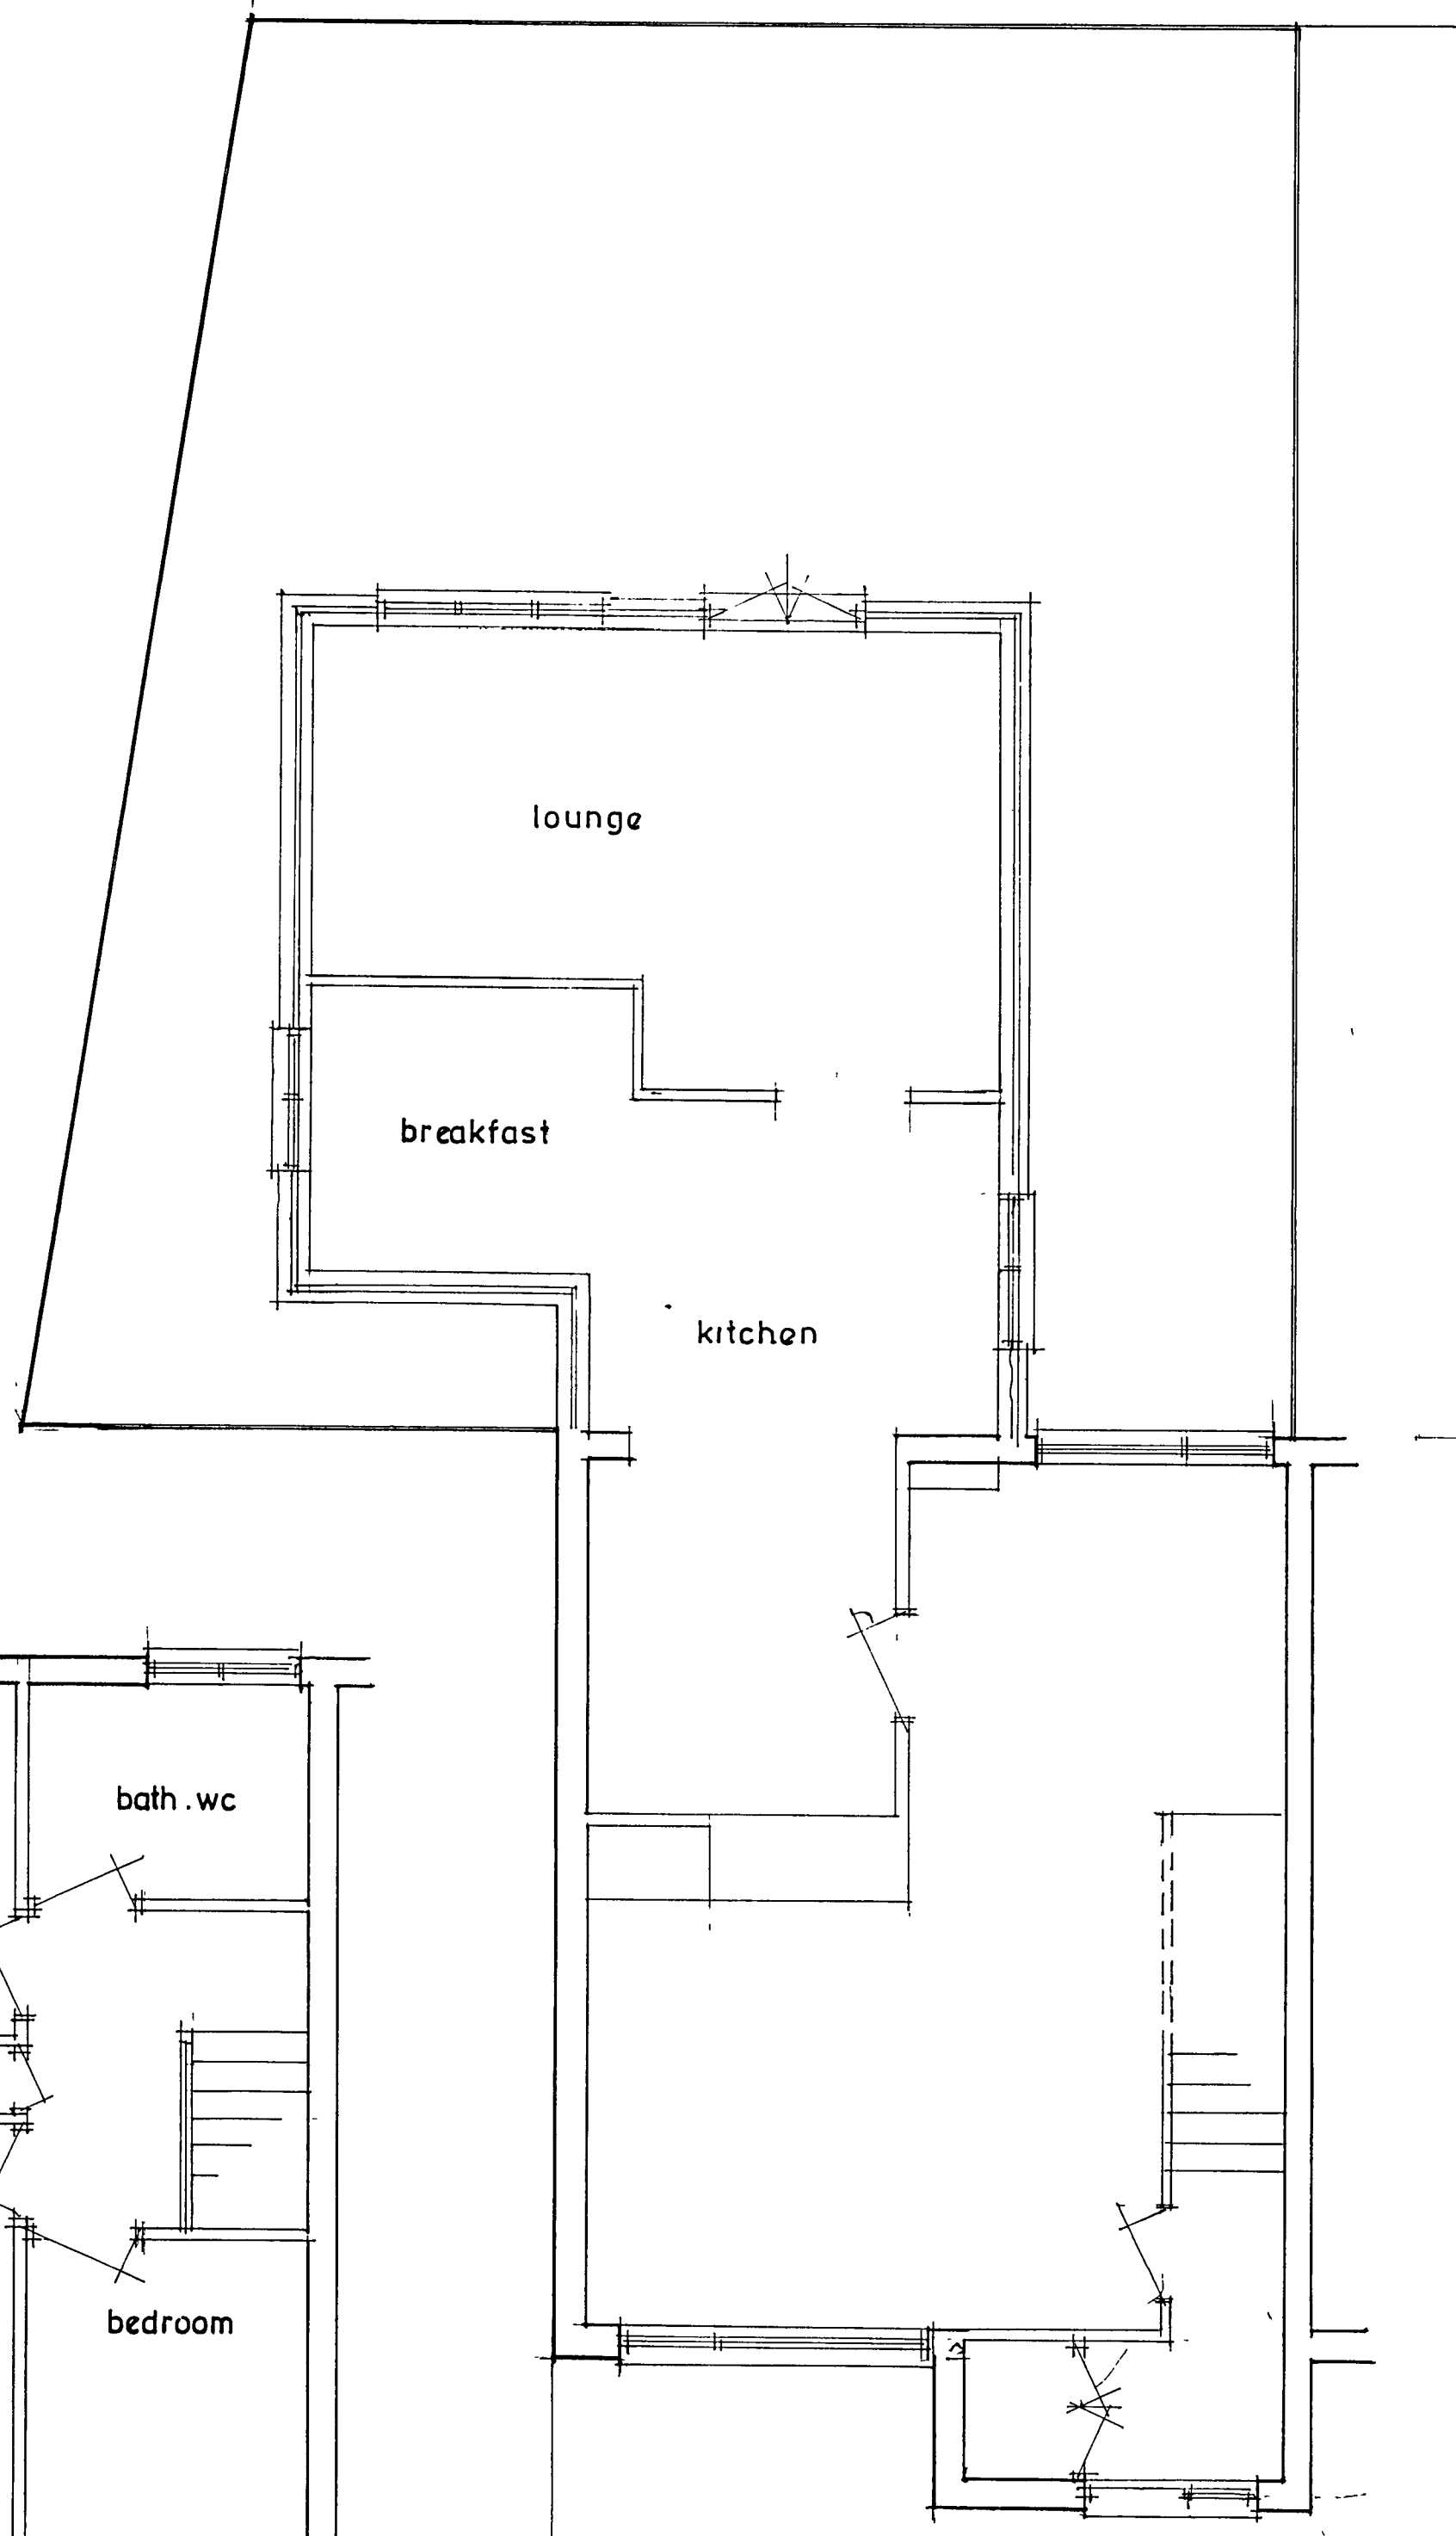


GROUND FLOOR

proposed

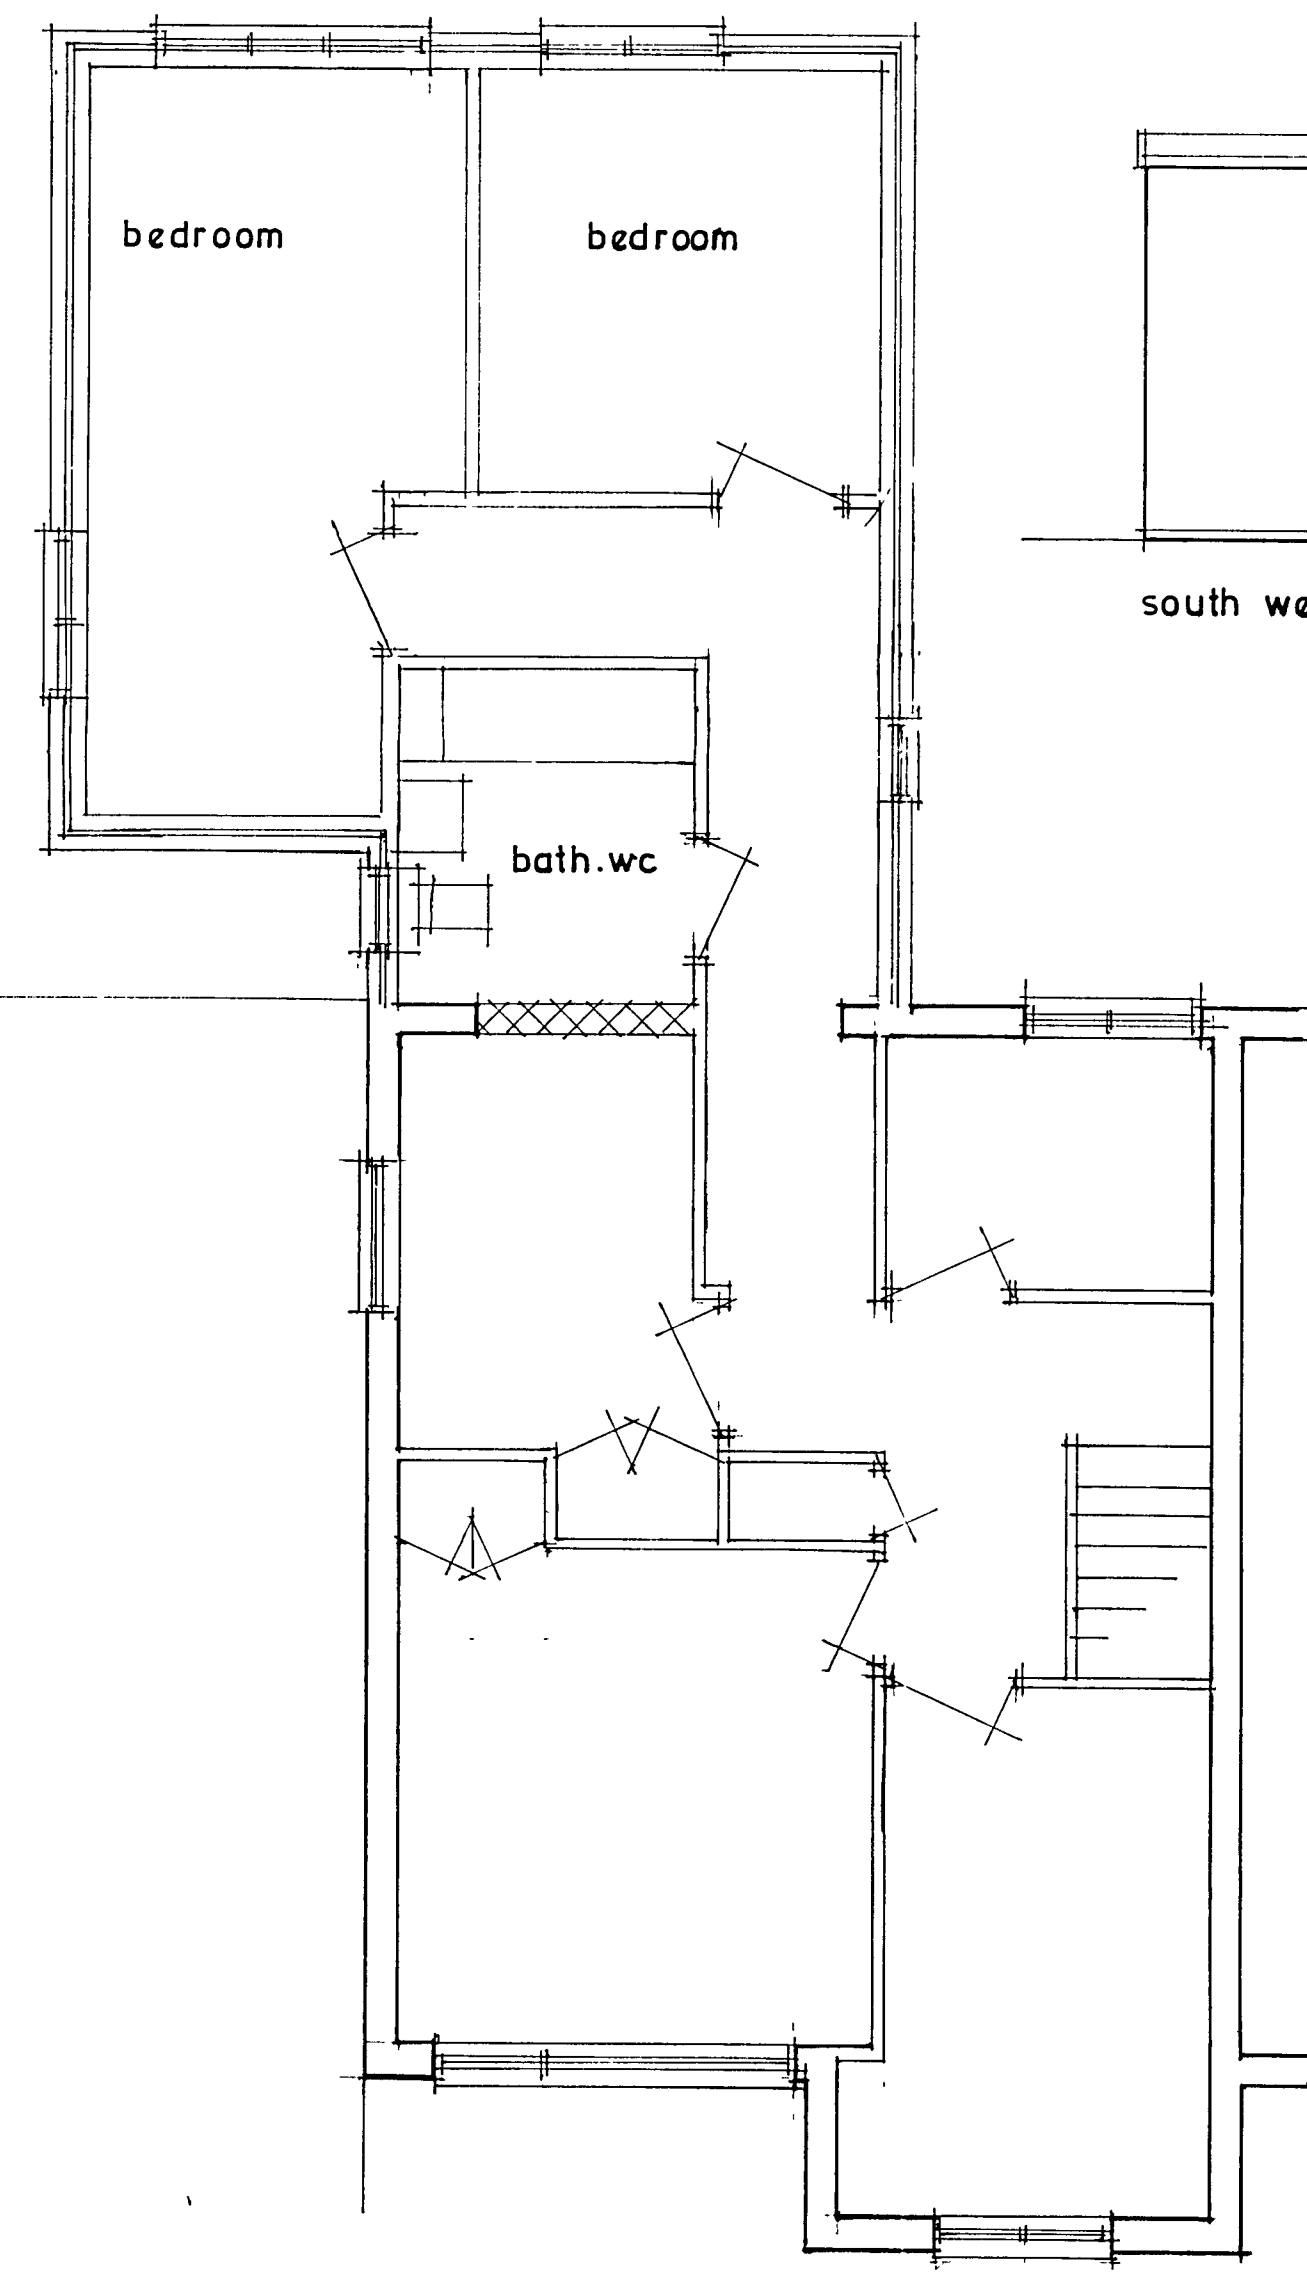

FIRST FLOOR

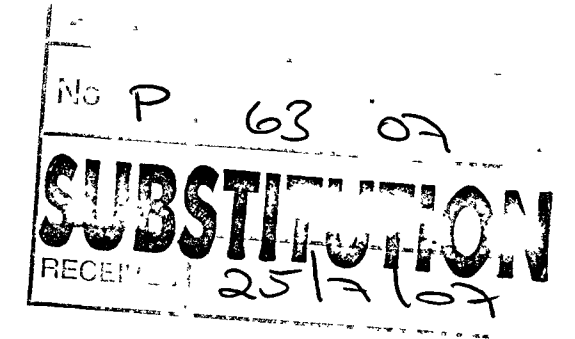

proposed addition
43 Kings Drive
Nyetimber
PAGHAM
for B5 Limited

plans & elevations

PLAN NO 617/1A
SCALES 1:100 1:50
DATE 06/07

DAVID J BROOKWELL
99 WESTMINSTER DRIVE
ALDWICK BOGNOR REGIS
tel no 01243 264928