
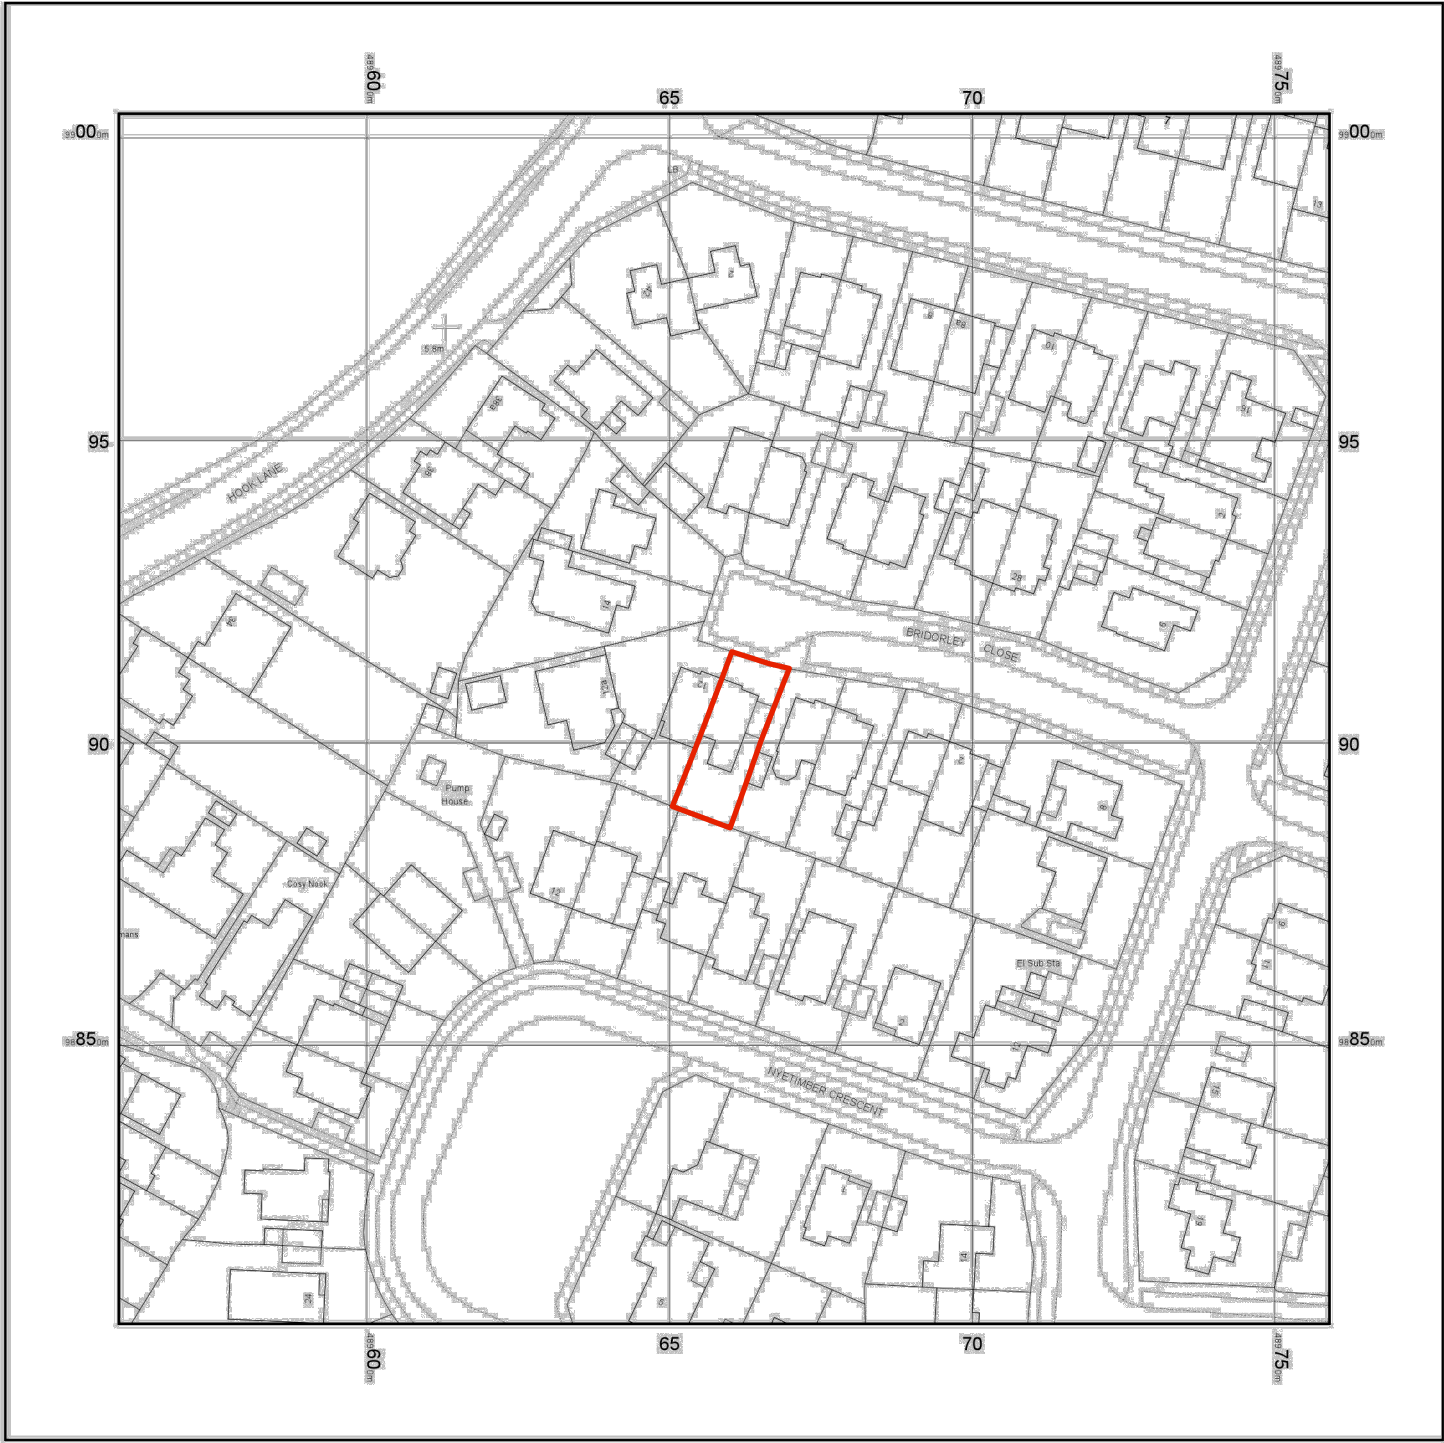


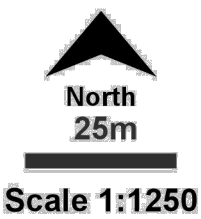


© Crown copyright and database rights 2019 Ordnance Survey 100048957. The representation of road, track or path is no evidence of a boundary or right of way. The representation of features as lines is no evidence of a property boundary.

Supplied by: www.ukmapcentre.com
Serial No: 164013
Centre Coordinates: 489659, 98904
Production Date: 11/06/2019 09:28:23

10 Bridorley Close, Bognor Regis, West Sussex PO21 3NP

Location Plan at 1:1250 scale

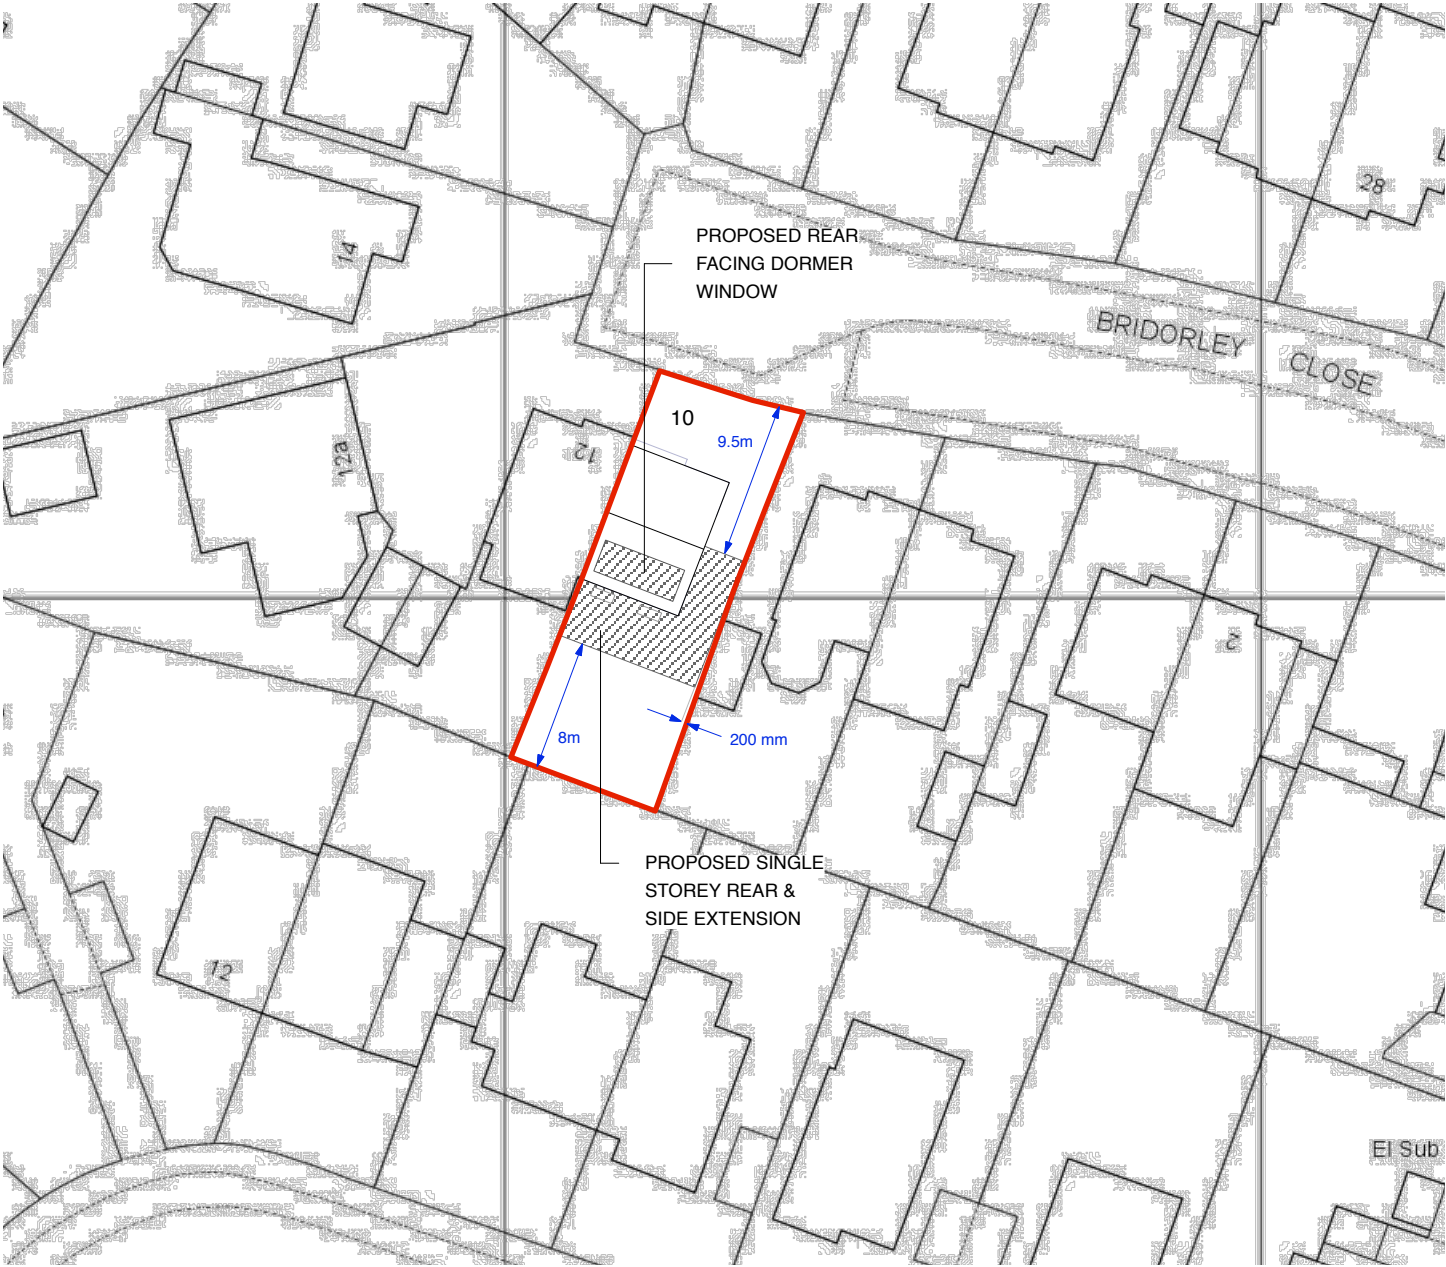

Proposed Site Plan at 1:500 scale

